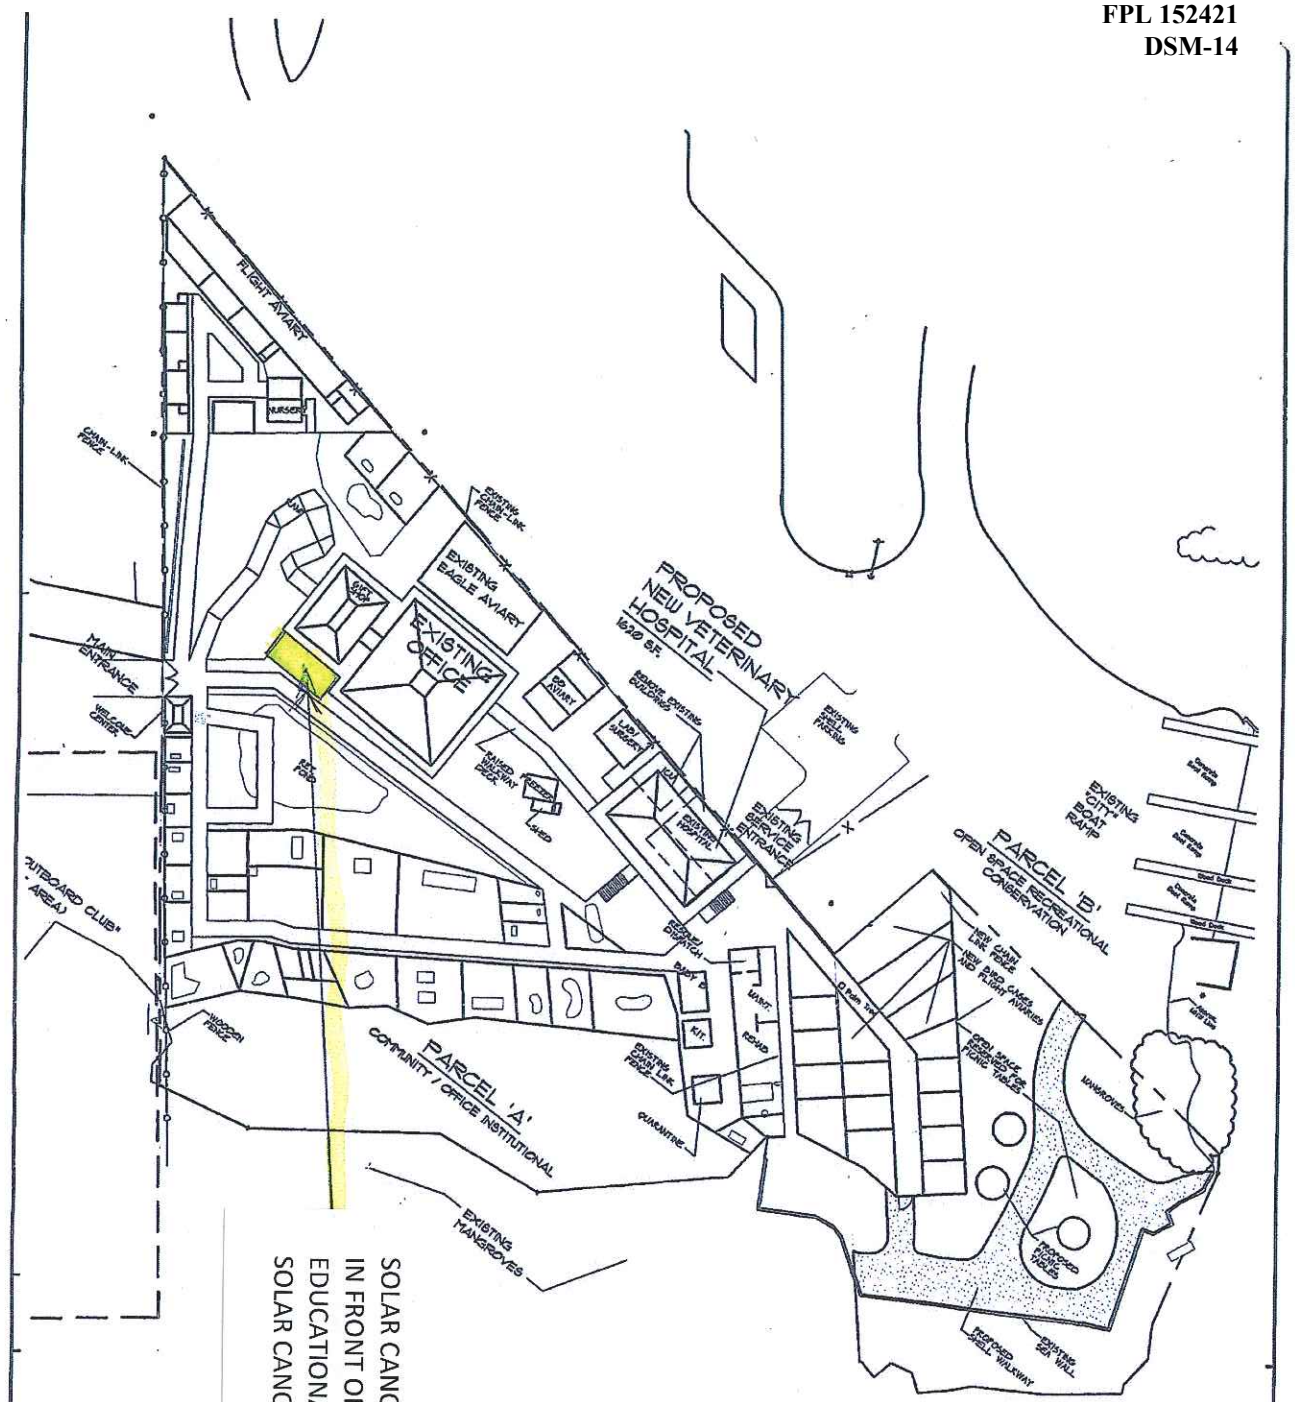

SOLAR CANOPY LOCATED DIRECTLY
IN FRONT OF THE MAIN OFFICE /
EDUCATIONAL BUILDING
SOLAR CANOPY AREA IS 34' x 22'

RECEIVED
NOV 1 2 2002
PLANNING DEPT.
CITY OF SARASOTA

ARCHITECTURAL SITE PLAN

SCALE: N.T.S.

N

PATRICK M. PILLOT
ARCHITECT, INC.
1267 SECOND STREET SARASOTA, FLORIDA 34236
(941) 955-7375 FAX. (941) 953-2281
FLORIDA #AAC002195 - EMAIL PAT@PILLOTARCH.COM

PELICAN MAN
BIRD SANCTUARY

DATE: NOV. 12, 2002

JOB NO. 00021