

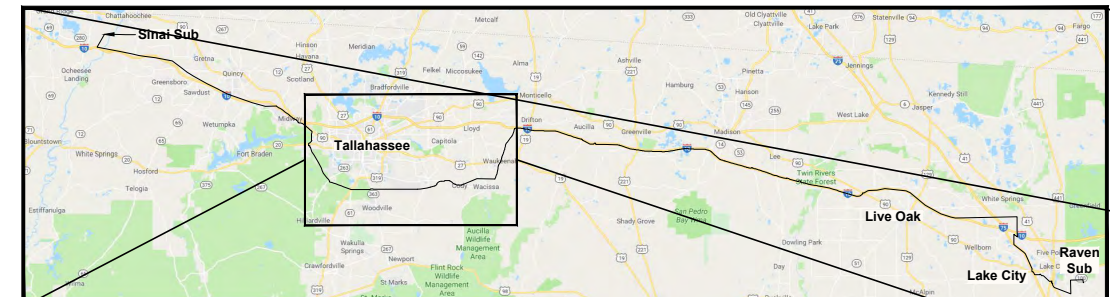


NORTH FLORIDA RESILIENCY CONNECTION
161kV TRANSMISSION LINE BUILD
JEFFERSON COUNTY, FLORIDA
LEON COUNTY, FLORIDA
ROUTE OF LINE DRAWINGS

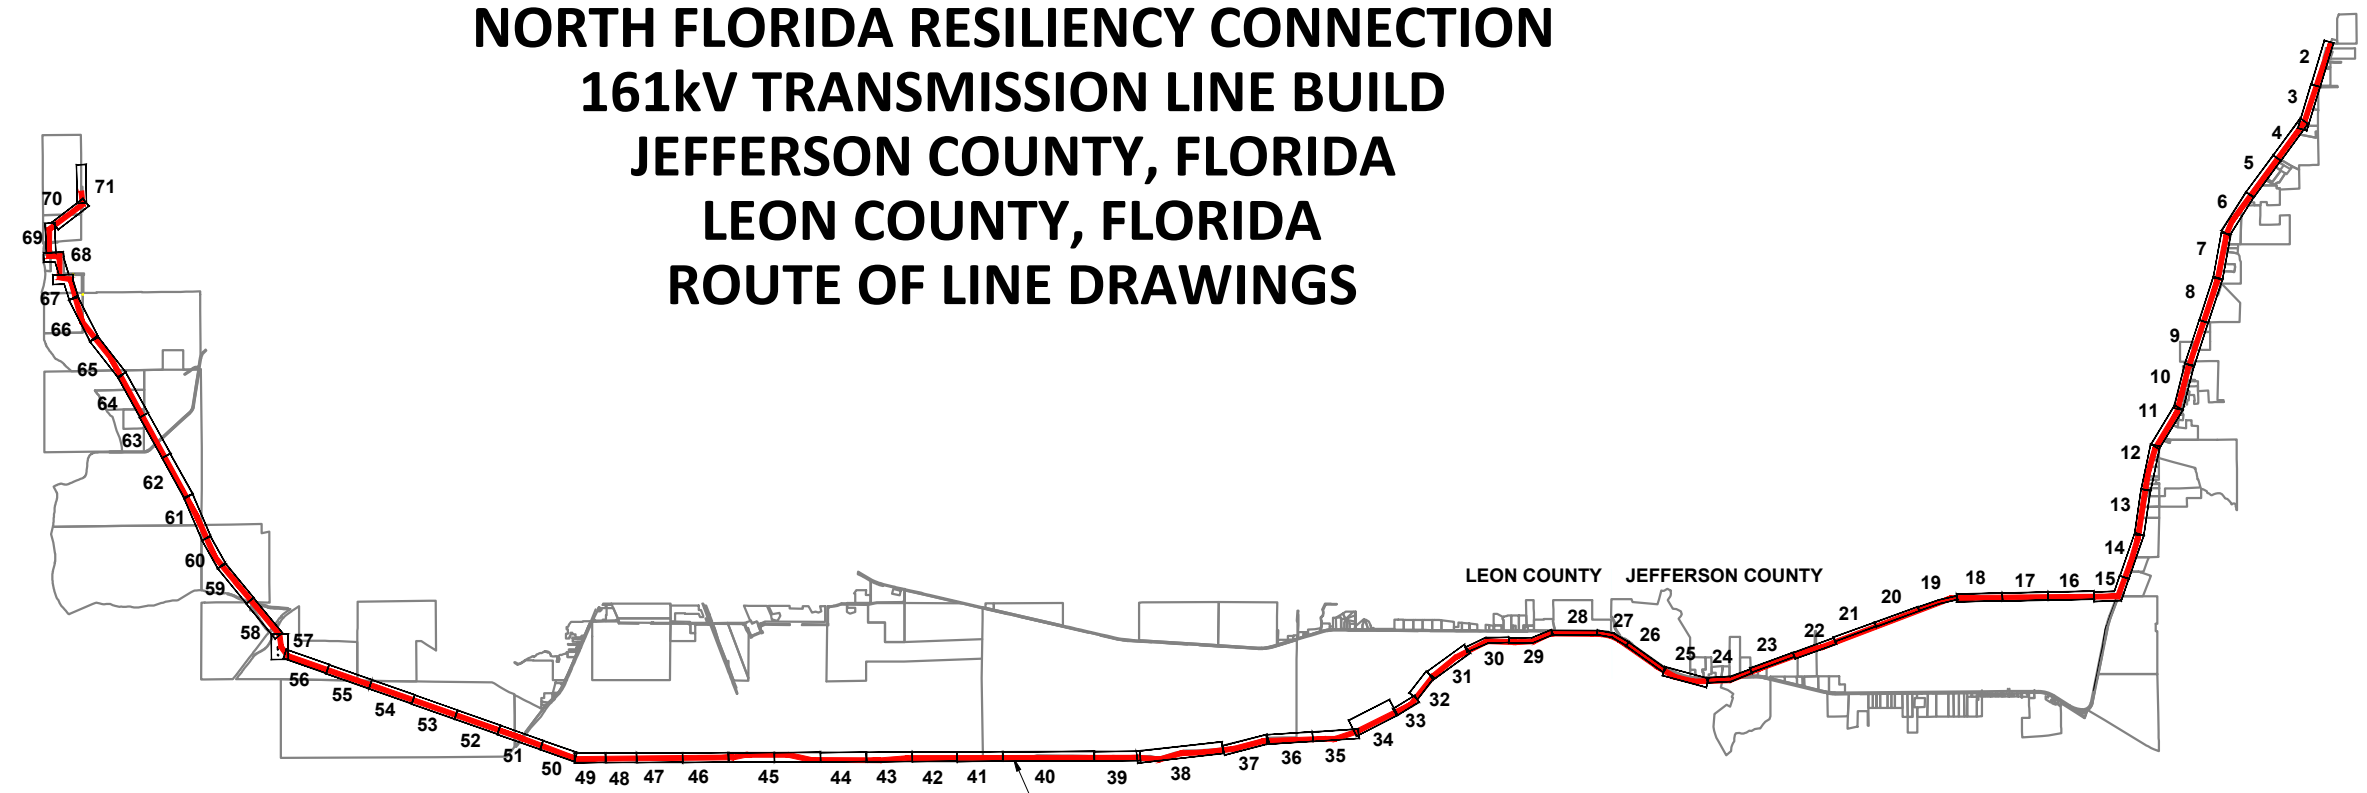



NFRC 161kV
TRANSMISSION LINE

PROJECT LOCATION
(COLUMBIA COUNTY)
(SUWANNEE COUNTY)
(MADISON COUNTY)
(JEFFERSON COUNTY)
(LEON COUNTY)
(GADSDEN COUNTY)
(JACKSON COUNTY)

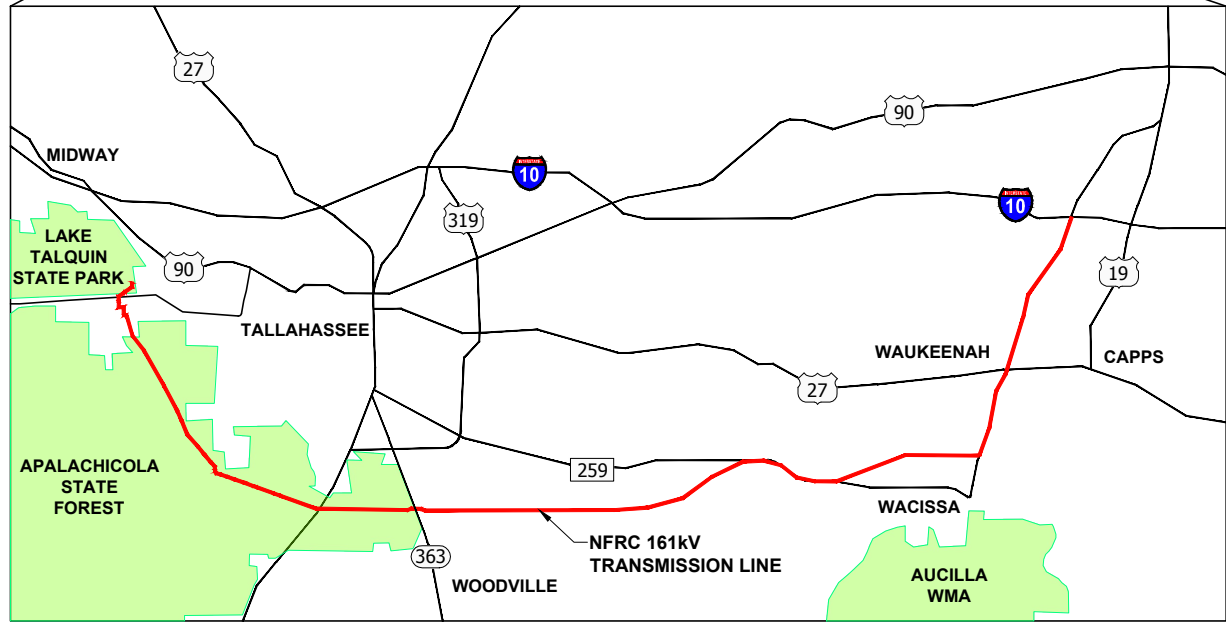


0	06/26/19	FOR INITIAL PERMIT SUBMITTAL	GCC	JRC	MKL
REV	DATE	DESCRIPTION	BY	CHKD	APP

GULF POWER COMPANY		NORTH FLORIDA RESILIENCY CONNECTION	
SCALE: N.T.S. DRAWN BY: GCC ENGINEER: MKL COUNTY: AS SHOWN SHEET 1 OF 71	DATE: 06/26/19 CHECKED BY: JRC SECTION: AS SHOWN FILE NAME: RS4000		FPL 039410 20210015-EI

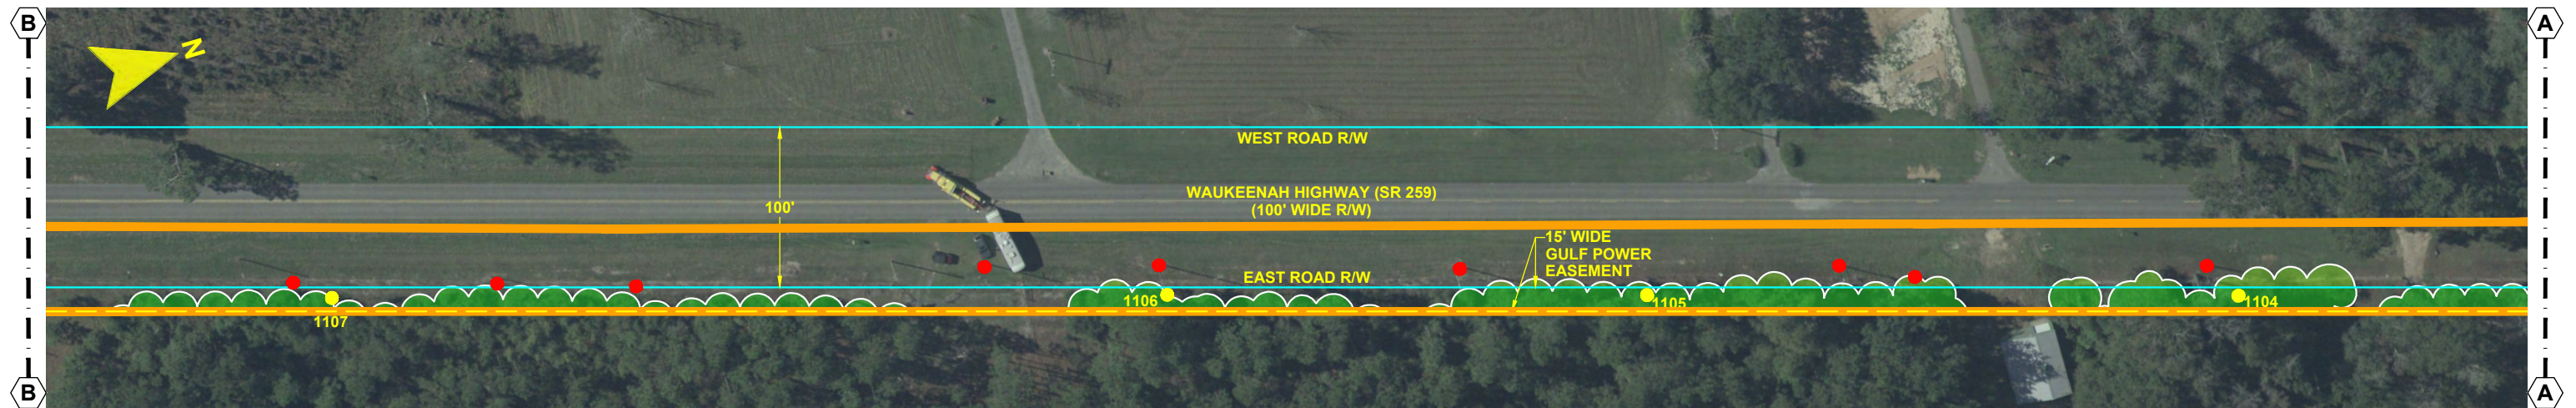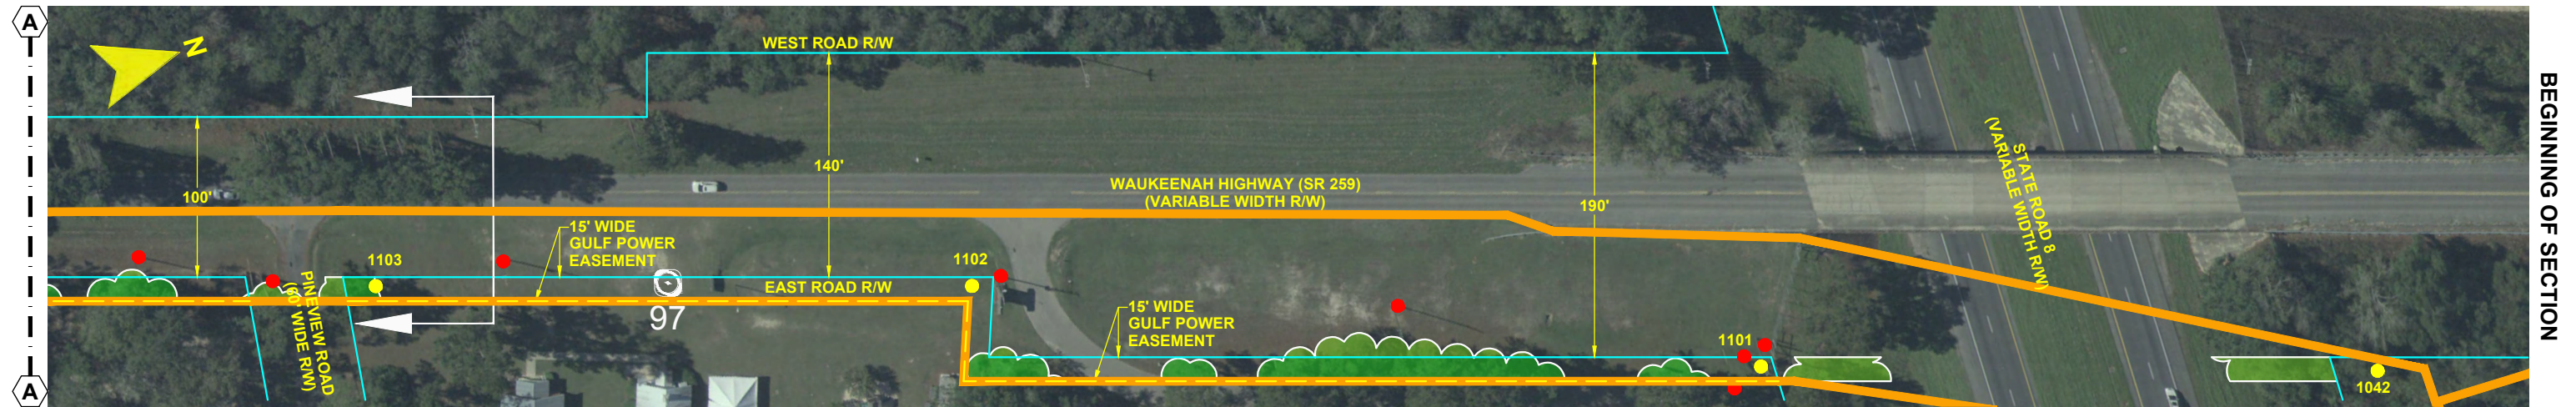


- NOTES:**
1. SURVEY BOUNDARIES AND WETLAND DELINEATION PROVIDED BY OTHERS.
 2. TEMPORARY MATTING CONFIGURATION BASED ON PLANS PREPARED BY PICKETT.

LEGEND	
	TEMPORARY MATTING
	LIMITS OF UPLAND CLEARING
	LIMITS OF WETLAND CLEARING
	EXISTING FPL EASEMENT
	PROPOSED EASEMENT
	PROJECT BOUNDARY
	PROPERTY LINE
	WETLAND
	DITCH, STREAM & WATERBODY
	TRANSMISSION POLE TO BE INSTALLED
	COT TRANSMISSION POLE TO BE INSTALLED
	EXISTING DISTRIBUTION POLE
	TRANSMISSION POLE TO BE REMOVED
	PROJECT MILE MARKER

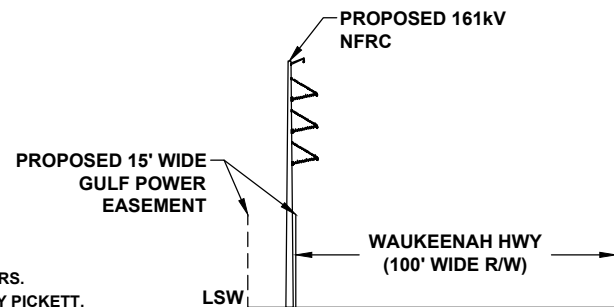

CROSS SECTION @ PROJECT MILE MARKER 97.02

24 x 36 Scale: 1" = 50'
11 x 17 Scale: 1" = 100'

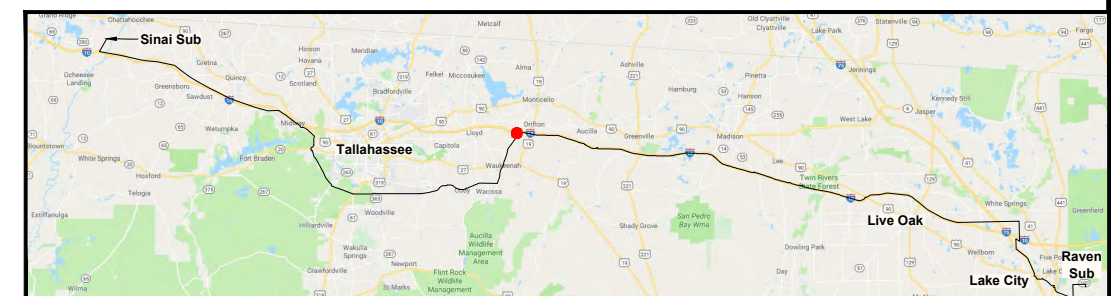

0	06/26/19	FOR INITIAL PERMIT SUBMITTAL	GCC	JRC	MKL
REV	DATE	DESCRIPTION	BY	CKD	APP

GULF POWER COMPANY



NORTH FLORIDA RESILIENCY CONNECTION

SCALE: 1" = 100'
DRAWN BY: GCC
ENGINEER: MKL
COUNTY: JEFFERSON
SHEET 2 OF 71

DATE: 06/26/19
CHECKED BY: JRC
SECTION: AS SHOWN
FILE NAME: RS4000



FPL 039411
20210015-EI

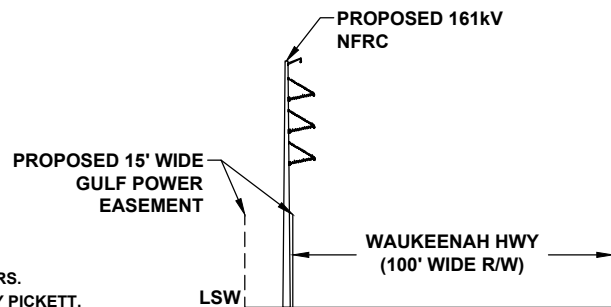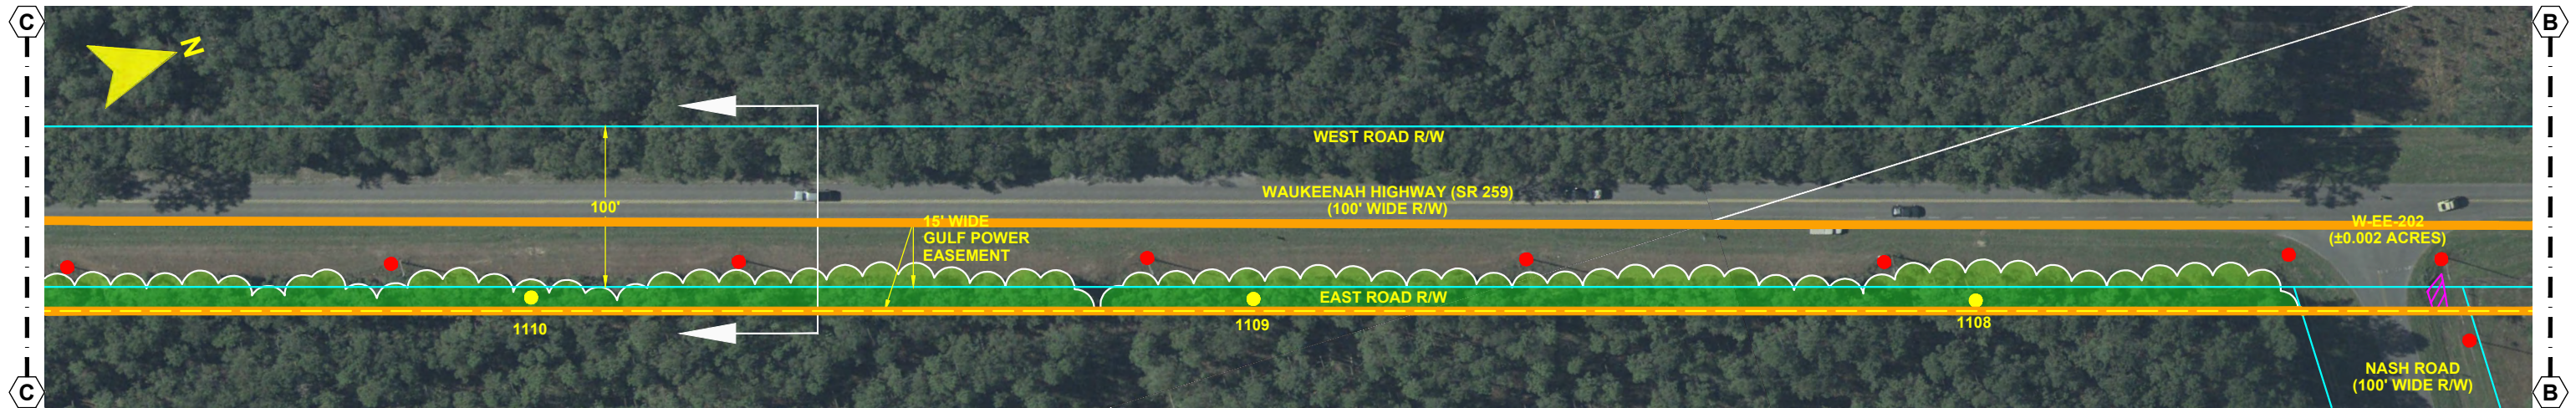


CROSS SECTION @ PROJECT MILE MARKER 97.57

- NOTES:**
1. SURVEY BOUNDARIES AND WETLAND DELINEATION PROVIDED BY OTHERS.
 2. TEMPORARY MATTING CONFIGURATION BASED ON PLANS PREPARED BY PICKETT.

LEGEND	
TEMPORARY MATTING	WETLAND
LIMITS OF UPLAND CLEARING	DITCH, STREAM & WATERBODY
LIMITS OF WETLAND CLEARING	278A2 TRANSMISSION POLE TO BE INSTALLED
EXISTING FPL EASEMENT	278A2 COT TRANSMISSION POLE TO BE INSTALLED
PROPOSED EASEMENT	EXISTING DISTRIBUTION POLE
PROJECT BOUNDARY	278A2 TRANSMISSION POLE TO BE REMOVED
PROPERTY LINE	PROJECT MILE MARKER

24 x 36 Scale: 1" = 50'
11 x 17 Scale: 1" = 100'

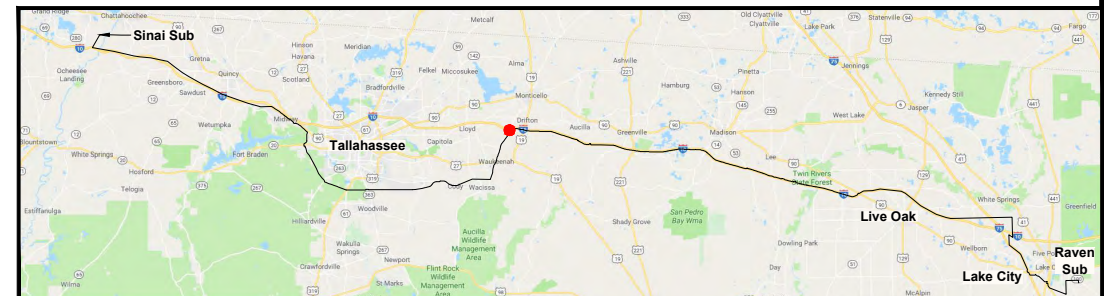

0	06/26/19	FOR INITIAL PERMIT SUBMITTAL	GCC	JRC	MKL
REV	DATE	DESCRIPTION	BY	CKD	APP

GULF POWER COMPANY



NORTH FLORIDA RESILIENCY CONNECTION

SCALE: 1" = 100'
DRAWN BY: GCC
ENGINEER: MKL
COUNTY: JEFFERSON
SHEET 3 OF 71

DATE: 06/26/19
CHECKED BY: JRC
SECTION: AS SHOWN
FILE NAME: RS4000




FPL 039412
20210015-EI

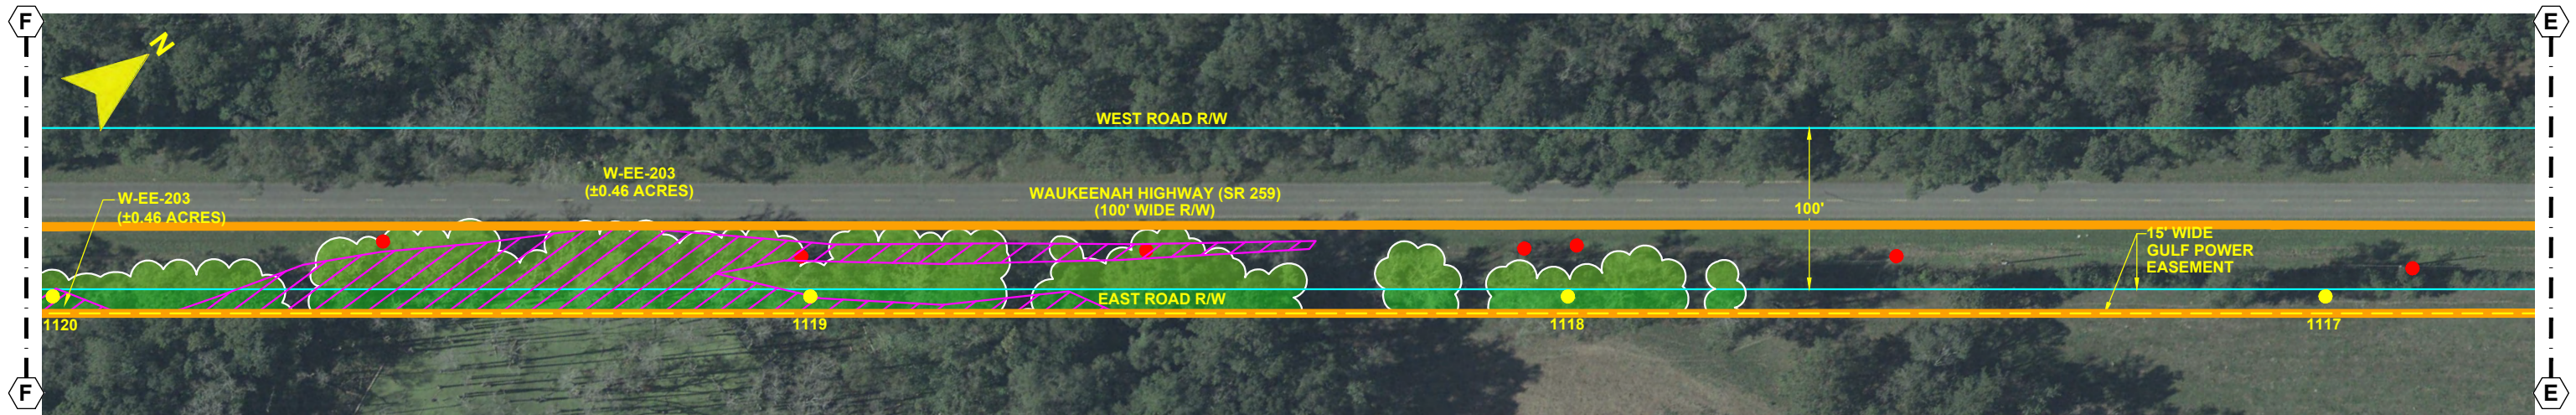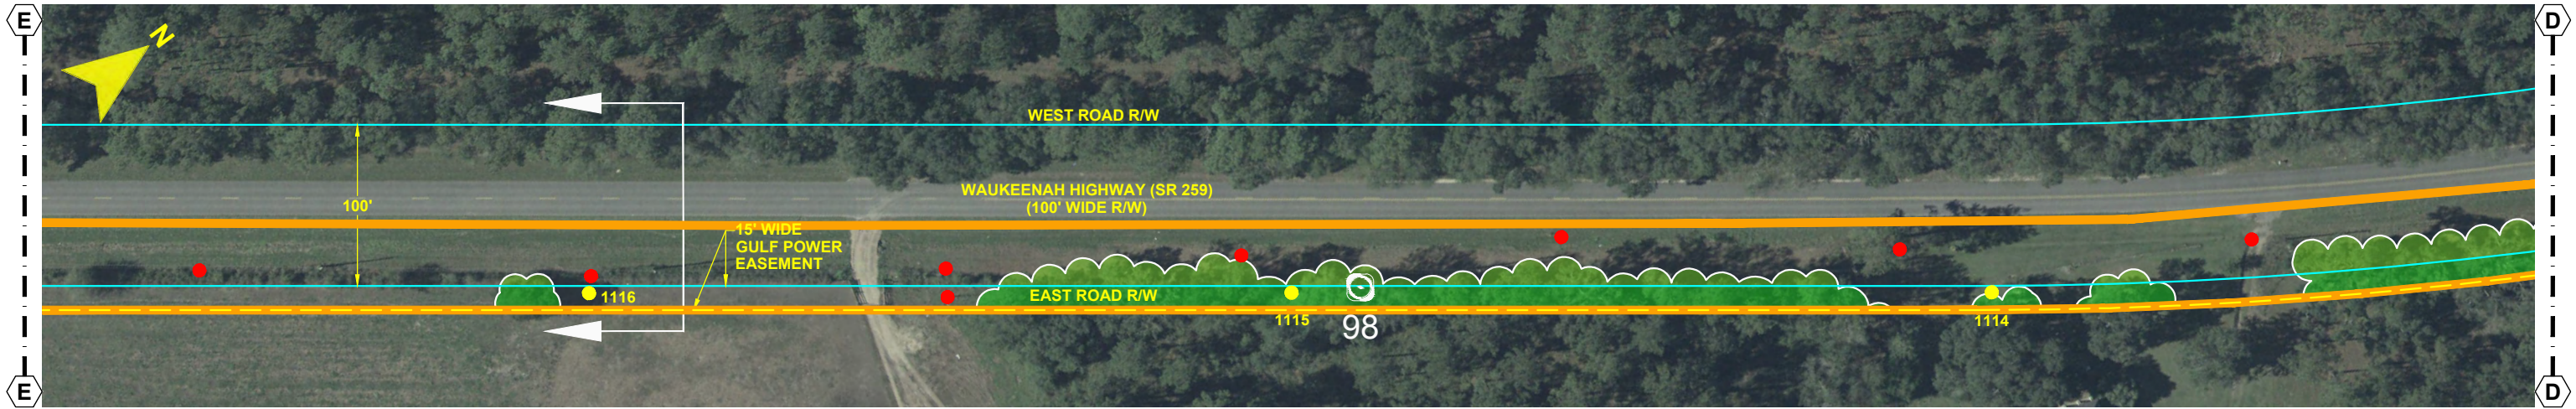


- NOTES:
1. SURVEY BOUNDARIES AND WETLAND DELINEATION PROVIDED BY OTHERS.
 2. TEMPORARY MATTING CONFIGURATION BASED ON PLANS PREPARED BY PICKETT.

LEGEND			
	TEMPORARY MATTING		WETLAND
	LIMITS OF UPLAND CLEARING		DITCH, STREAM & WATERBODY
	LIMITS OF WETLAND CLEARING		278A2 TRANSMISSION POLE TO BE INSTALLED
	EXISTING FPL EASEMENT		278A2 COT TRANSMISSION POLE TO BE INSTALLED
	PROPOSED EASEMENT		EXISTING DISTRIBUTION POLE
	PROJECT BOUNDARY		278A2 TRANSMISSION POLE TO BE REMOVED
	PROPERTY LINE		PROJECT MILE MARKER

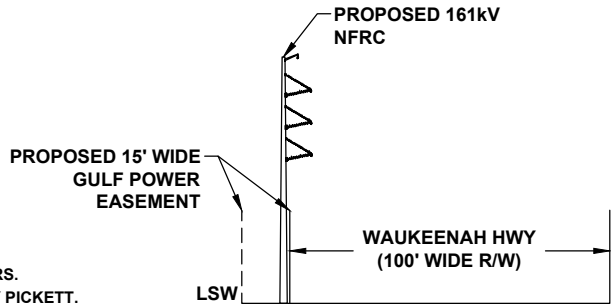

CROSS SECTION @ PROJECT MILE MARKER 98.08

24 x 36 Scale: 1" = 50'
11 x 17 Scale: 1" = 100'

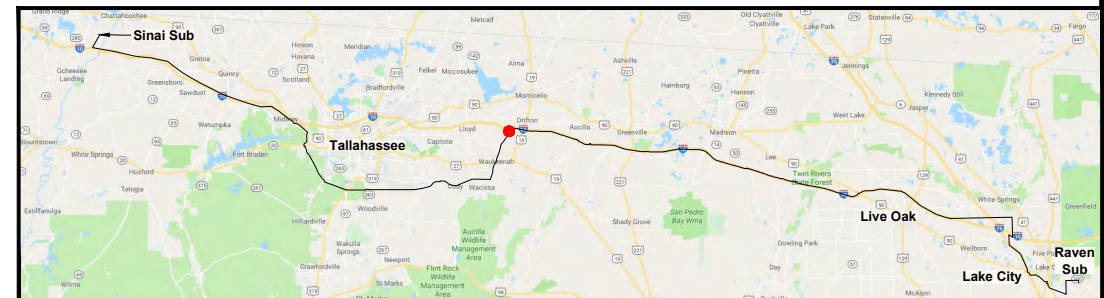

0	06/26/19	FOR INITIAL PERMIT SUBMITTAL	GCC	JRC	MKL
REV	DATE	DESCRIPTION	BY	CKD	APP

GULF POWER COMPANY


SCALE: 1" = 100'
DRAWN BY: GCC
ENGINEER: MKL
COUNTY: JEFFERSON
SHEET 4 OF 71

DATE: 06/26/19
CHECKED BY: JRC
SECTION: AS SHOWN
FILE NAME: RS4000

NORTH FLORIDA RESILIENCY CONNECTION




FPL 039413
20210015-EI

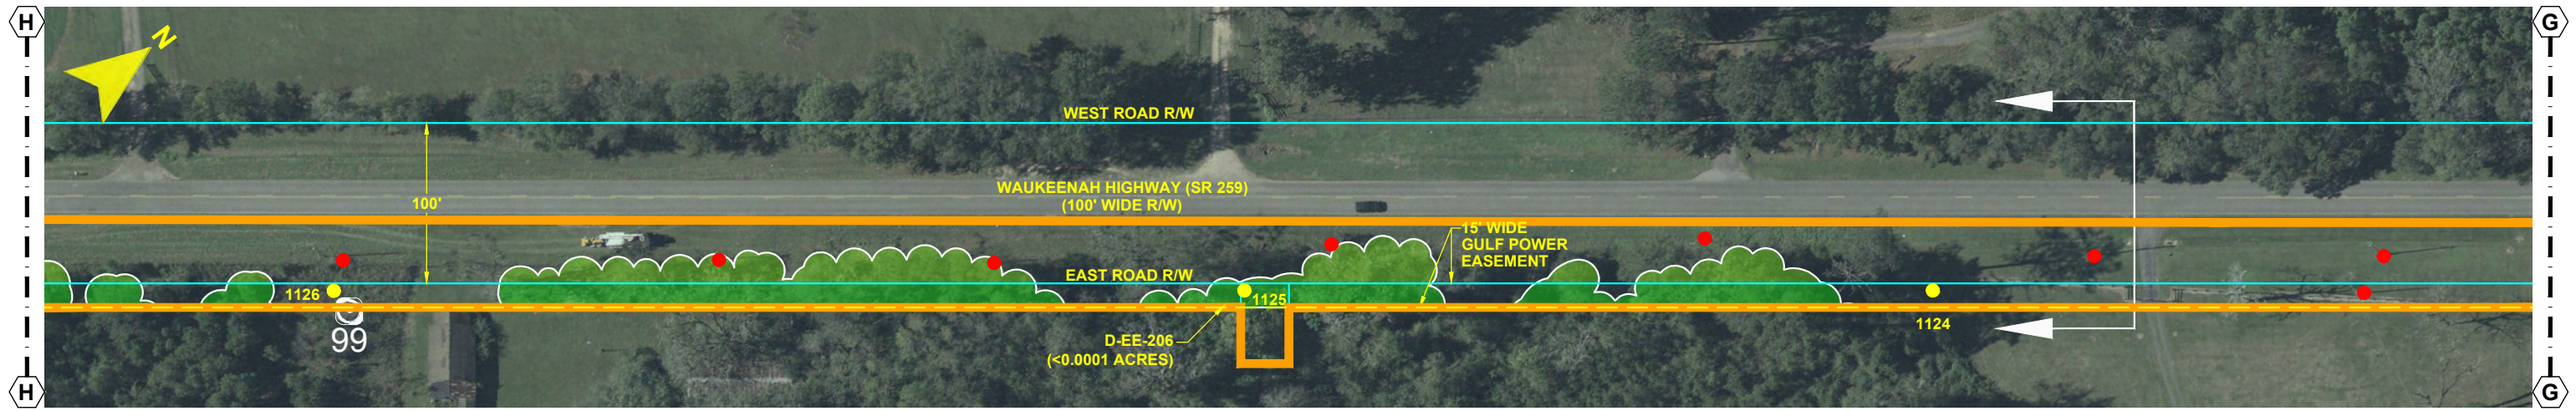


- NOTES:**
1. SURVEY BOUNDARIES AND WETLAND DELINEATION PROVIDED BY OTHERS.
 2. TEMPORARY MATTING CONFIGURATION BASED ON PLANS PREPARED BY PICKETT.

LEGEND			
	TEMPORARY MATTING		WETLAND
	LIMITS OF UPLAND CLEARING		DITCH, STREAM & WATERBODY
	LIMITS OF WETLAND CLEARING		278A2 TRANSMISSION POLE TO BE INSTALLED
	EXISTING FPL EASEMENT		278A2 COT TRANSMISSION POLE TO BE INSTALLED
	PROPOSED EASEMENT		EXISTING DISTRIBUTION POLE
	PROJECT BOUNDARY		278A2 TRANSMISSION POLE TO BE REMOVED
	PROPERTY LINE		1 PROJECT MILE MARKER

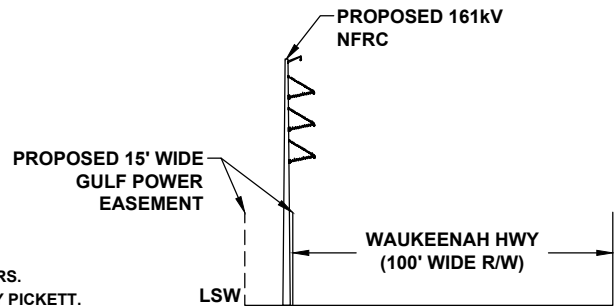

CROSS SECTION @ PROJECT MILE MARKER 98.79

24 x 36 Scale: 1" = 50'
11 x 17 Scale: 1" = 100'

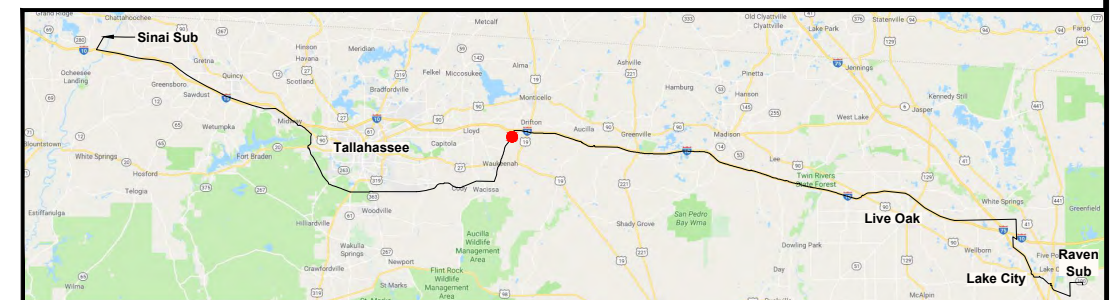

0	06/26/19	FOR INITIAL PERMIT SUBMITTAL	GCC	JRC	MKL
REV	DATE	DESCRIPTION	BY	CKD	APP

GULF POWER COMPANY



NORTH FLORIDA RESILIENCY CONNECTION

SCALE: 1" = 100'
DRAWN BY: GCC
ENGINEER: MKL
COUNTY: JEFFERSON
SHEET 5 OF 71

DATE: 06/26/19
CHECKED BY: JRC
SECTION: AS SHOWN
FILE NAME: RS4000




FPL 039414
20210015-EI

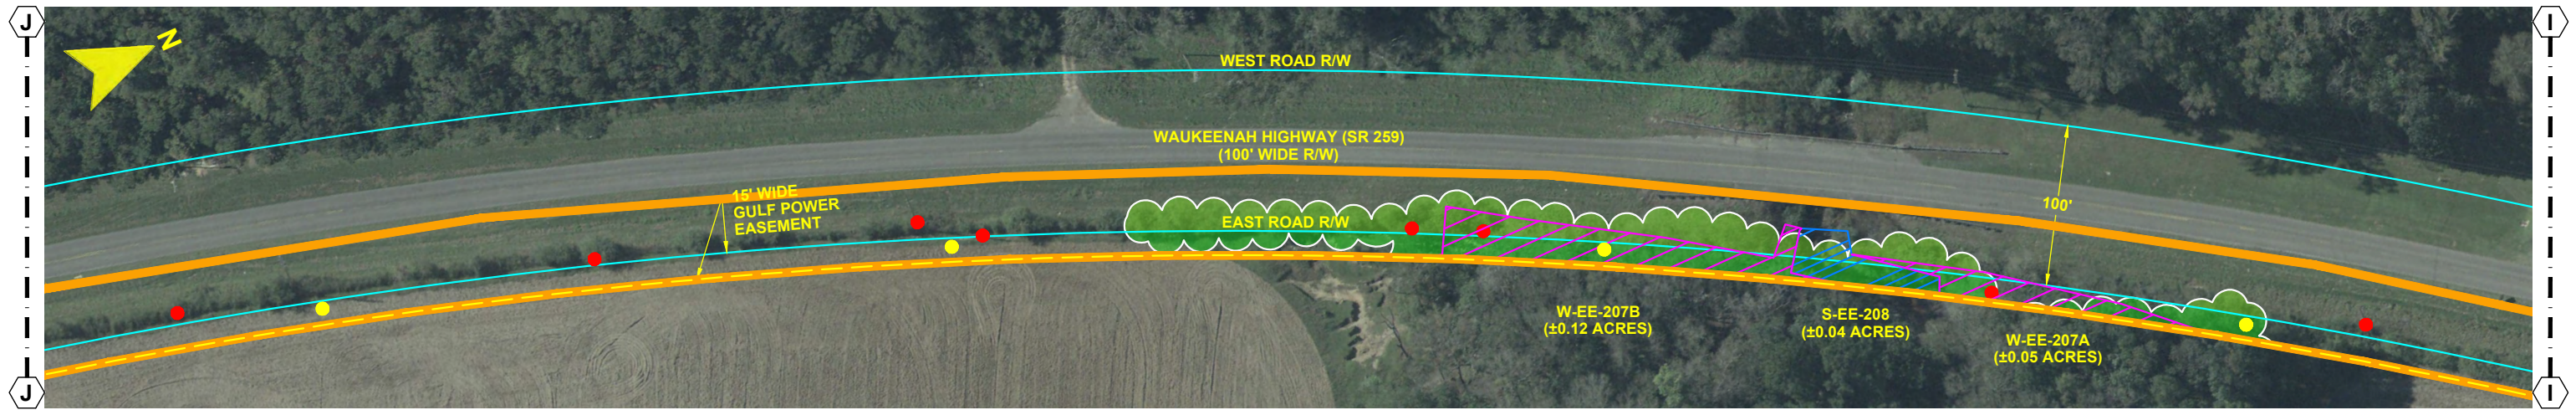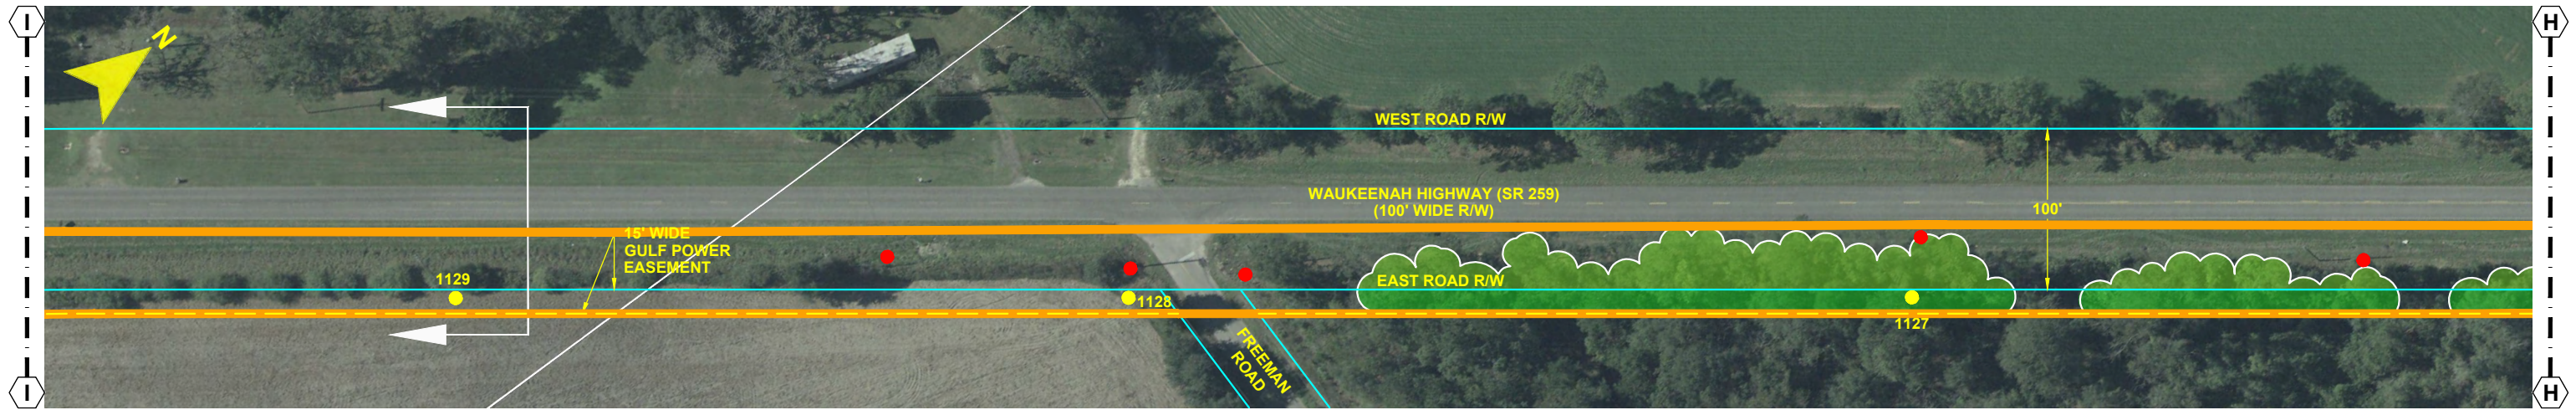



- NOTES:**
1. SURVEY BOUNDARIES AND WETLAND DELINEATION PROVIDED BY OTHERS.
 2. TEMPORARY MATTING CONFIGURATION BASED ON PLANS PREPARED BY PICKETT.

LEGEND	
	TEMPORARY MATTING
	LIMITS OF UPLAND CLEARING
	LIMITS OF WETLAND CLEARING
	EXISTING FPL EASEMENT
	PROPOSED EASEMENT
	PROJECT BOUNDARY
	PROPERTY LINE
	WETLAND
	DITCH, STREAM & WATERBODY
	TRANSMISSION POLE TO BE INSTALLED
	COT TRANSMISSION POLE TO BE INSTALLED
	EXISTING DISTRIBUTION POLE
	TRANSMISSION POLE TO BE REMOVED
	PROJECT MILE MARKER

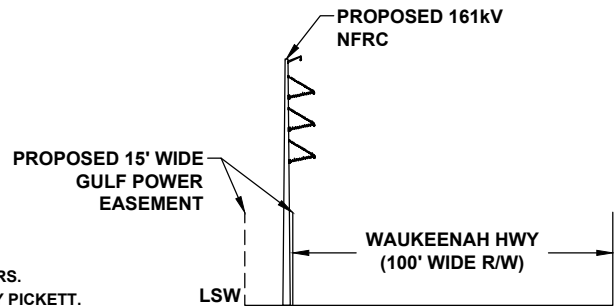

CROSS SECTION @ PROJECT MILE MARKER 99.27

24 x 36 Scale: 1" = 50'
11 x 17 Scale: 1" = 100'

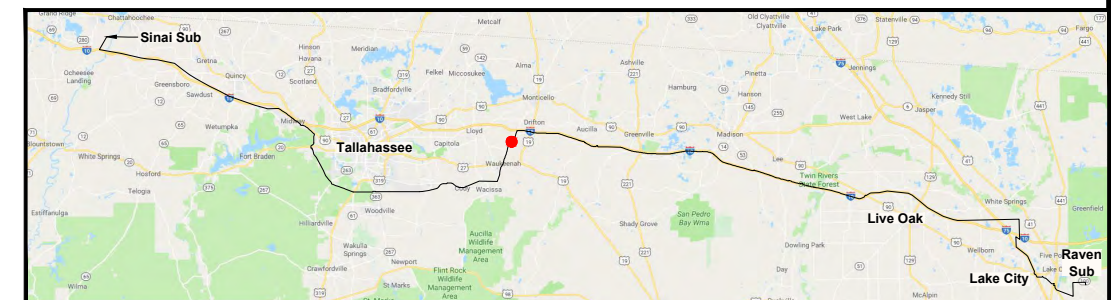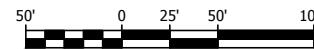

0	06/26/19	FOR INITIAL PERMIT SUBMITTAL	GCC	JRC	MKL
REV	DATE	DESCRIPTION	BY	CKD	APP

GULF POWER COMPANY



NORTH FLORIDA RESILIENCY CONNECTION

SCALE: 1" = 100'
DRAWN BY: GCC
ENGINEER: MKL
COUNTY: JEFFERSON
SHEET 6 OF 71

DATE: 06/26/19
CHECKED BY: JRC
SECTION: AS SHOWN
FILE NAME: RS4000




FPL 039415
20210015-EI

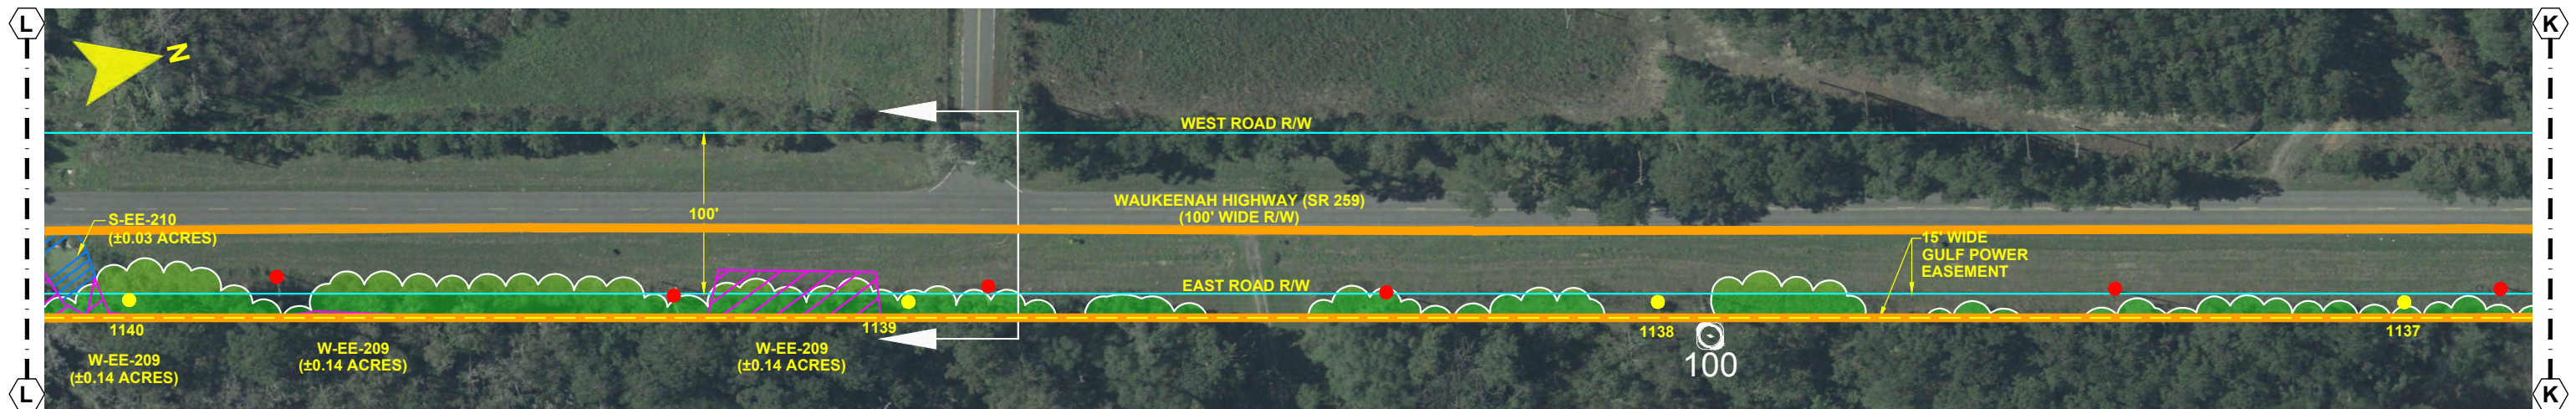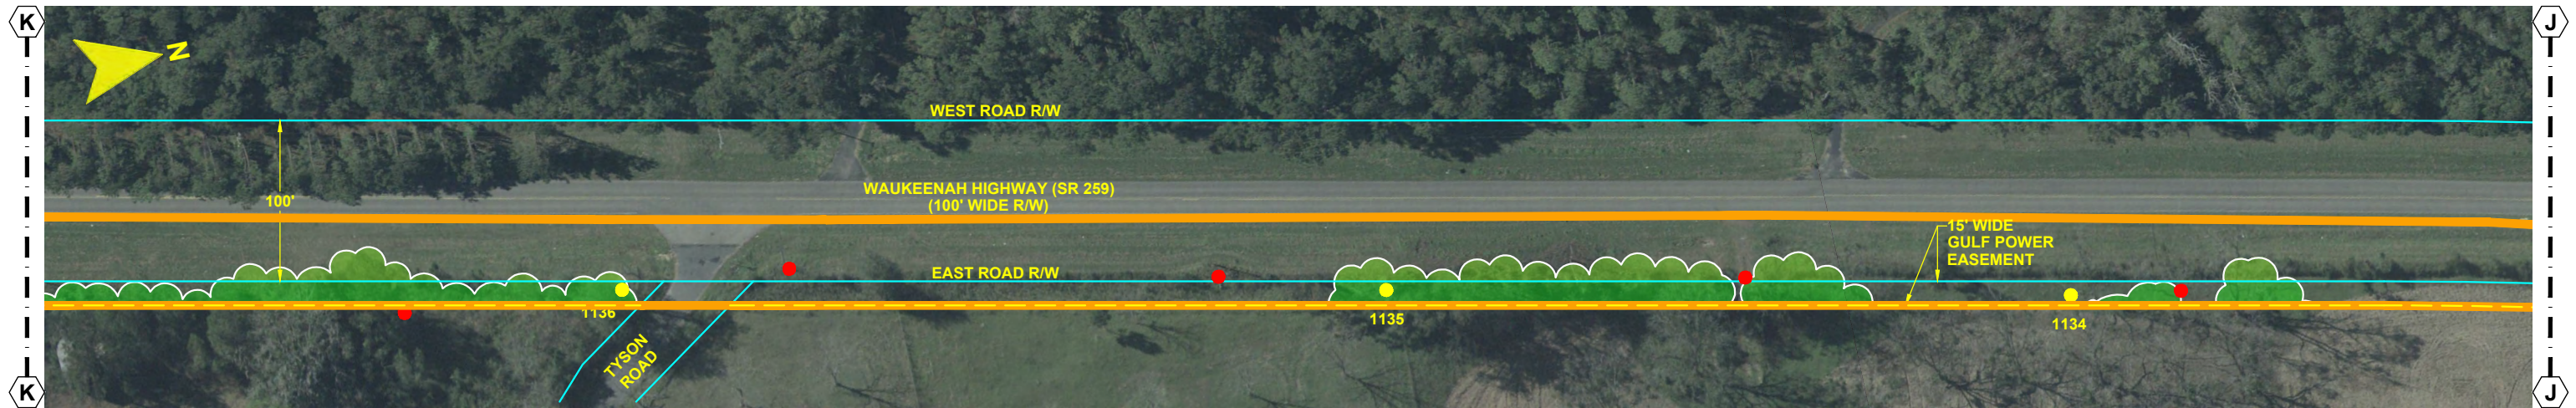


- NOTES:**
1. SURVEY BOUNDARIES AND WETLAND DELINEATION PROVIDED BY OTHERS.
 2. TEMPORARY MATTING CONFIGURATION BASED ON PLANS PREPARED BY PICKETT.

LEGEND	
	TEMPORARY MATTING
	LIMITS OF UPLAND CLEARING
	LIMITS OF WETLAND CLEARING
	EXISTING FPL EASEMENT
	PROPOSED EASEMENT
	PROJECT BOUNDARY
	PROPERTY LINE
	WETLAND
	DITCH, STREAM & WATERBODY
	278A2 TRANSMISSION POLE TO BE INSTALLED
	278A2 COT TRANSMISSION POLE TO BE INSTALLED
	EXISTING DISTRIBUTION POLE
	278A2 TRANSMISSION POLE TO BE REMOVED
	1 PROJECT MILE MARKER

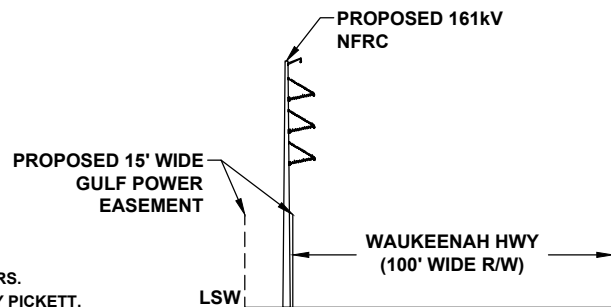

CROSS SECTION @ PROJECT MILE MARKER 100.08

24 x 36 Scale: 1" = 50'
 11 x 17 Scale: 1" = 100'

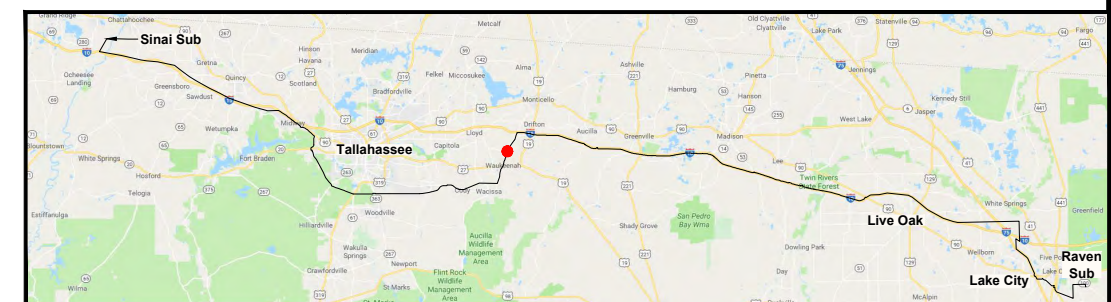

0	06/26/19	FOR INITIAL PERMIT SUBMITTAL	GCC	JRC	MKL
REV	DATE	DESCRIPTION	BY	CKD	APP

GULF POWER COMPANY



NORTH FLORIDA RESILIENCY CONNECTION

SCALE: 1" = 100'
 DRAWN BY: GCC
 ENGINEER: MKL
 COUNTY: JEFFERSON
 SHEET 7 OF 71

DATE: 06/26/19
 CHECKED BY: JRC
 SECTION: AS SHOWN
 FILE NAME: RS4000




FPL 039416
 20210015-EI

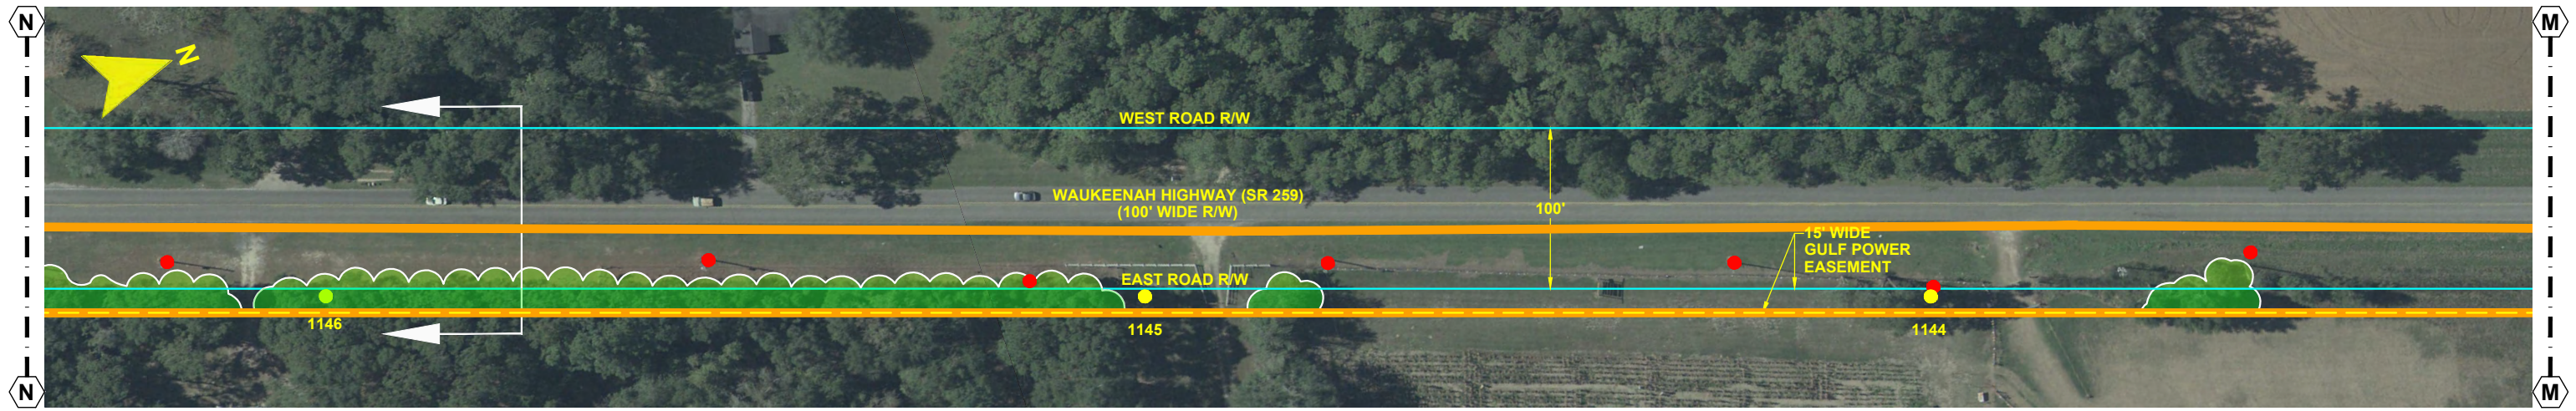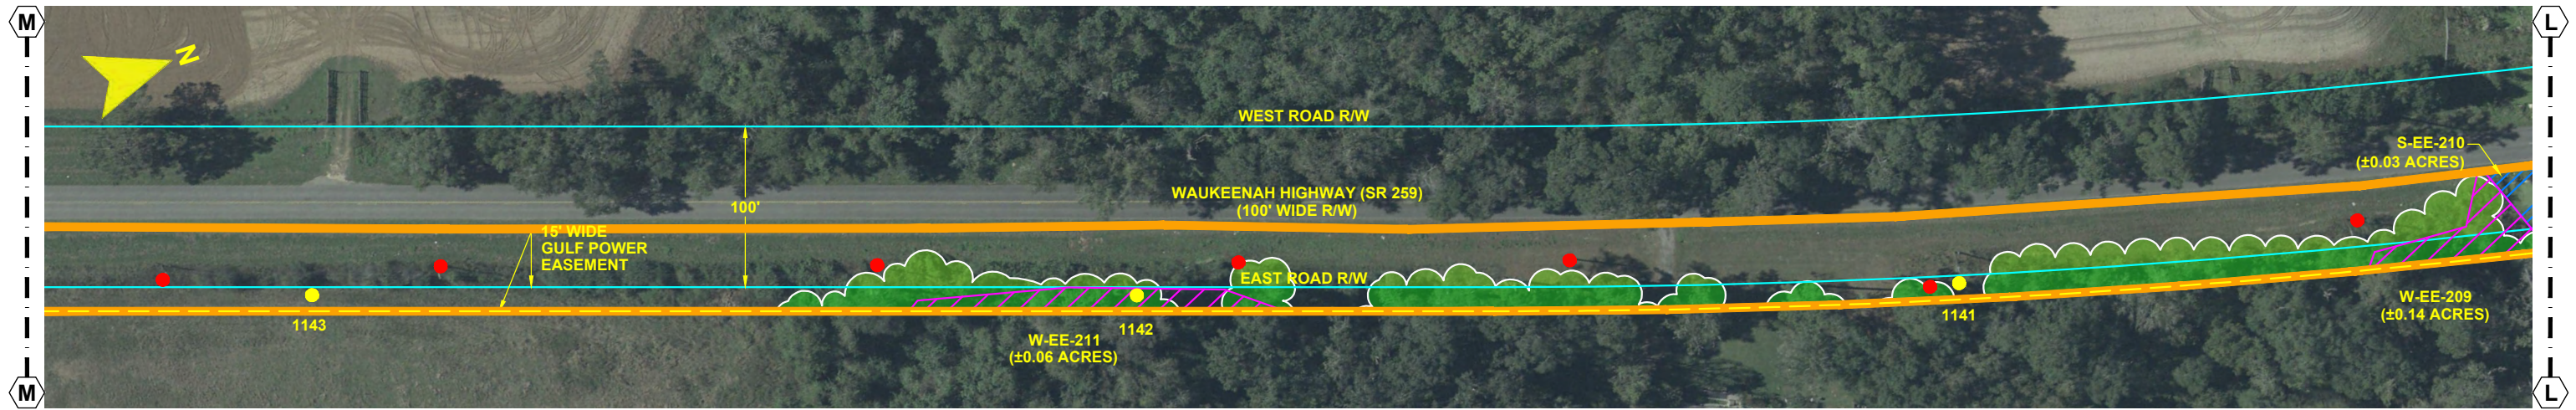



- NOTES:**
1. SURVEY BOUNDARIES AND WETLAND DELINEATION PROVIDED BY OTHERS.
 2. TEMPORARY MATTING CONFIGURATION BASED ON PLANS PREPARED BY PICKETT.

LEGEND	
	TEMPORARY MATTING
	LIMITS OF UPLAND CLEARING
	LIMITS OF WETLAND CLEARING
	EXISTING FPL EASEMENT
	PROPOSED EASEMENT
	PROJECT BOUNDARY
	PROPERTY LINE
	WETLAND
	DITCH, STREAM & WATERBODY
	278A2 TRANSMISSION POLE TO BE INSTALLED
	278A2 COT TRANSMISSION POLE TO BE INSTALLED
	EXISTING DISTRIBUTION POLE
	278A2 TRANSMISSION POLE TO BE REMOVED
	1 PROJECT MILE MARKER

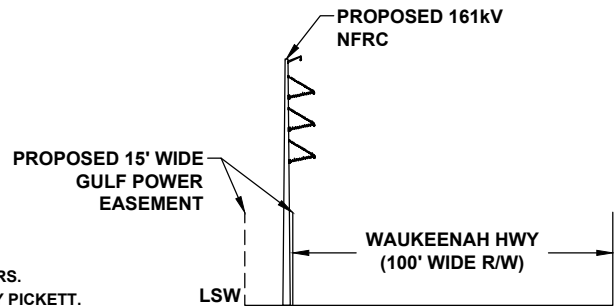

CROSS SECTION @ PROJECT MILE MARKER 100.52

24 x 36 Scale: 1" = 50'
11 x 17 Scale: 1" = 100'

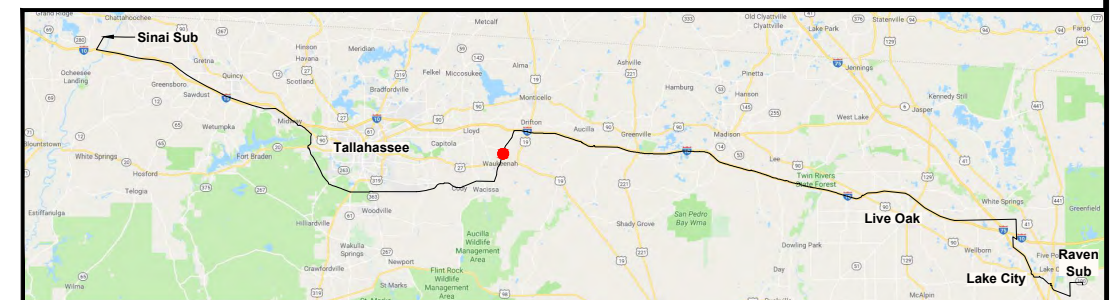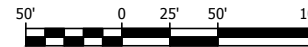

0	06/26/19	FOR INITIAL PERMIT SUBMITTAL	GCC	JRC	MKL
REV	DATE	DESCRIPTION	BY	CKD	APP

GULF POWER COMPANY



NORTH FLORIDA RESILIENCY CONNECTION

SCALE: 1" = 100'
DRAWN BY: GCC
ENGINEER: MKL
COUNTY: JEFFERSON
SHEET 8 OF 71

DATE: 06/26/19
CHECKED BY: JRC
SECTION: AS SHOWN
FILE NAME: RS4000




FPL 039417
20210015-EI

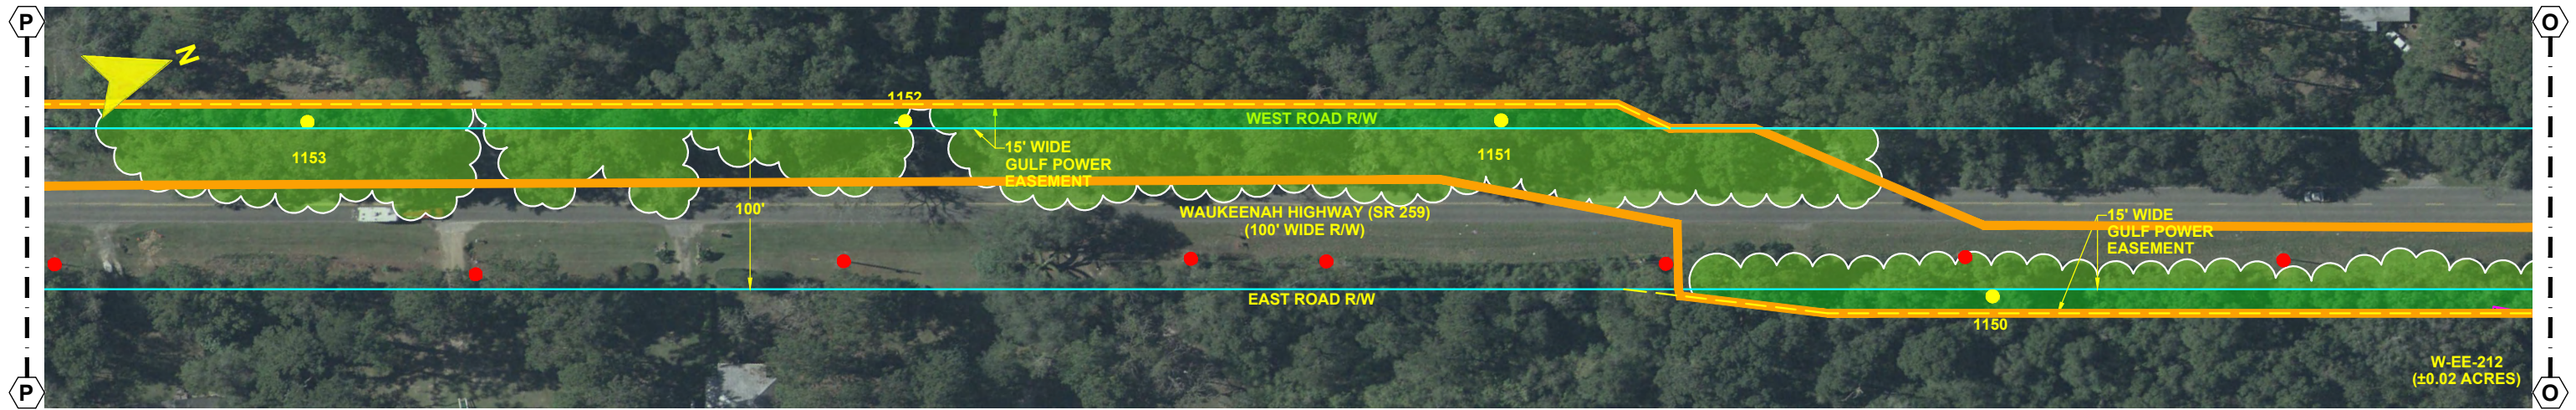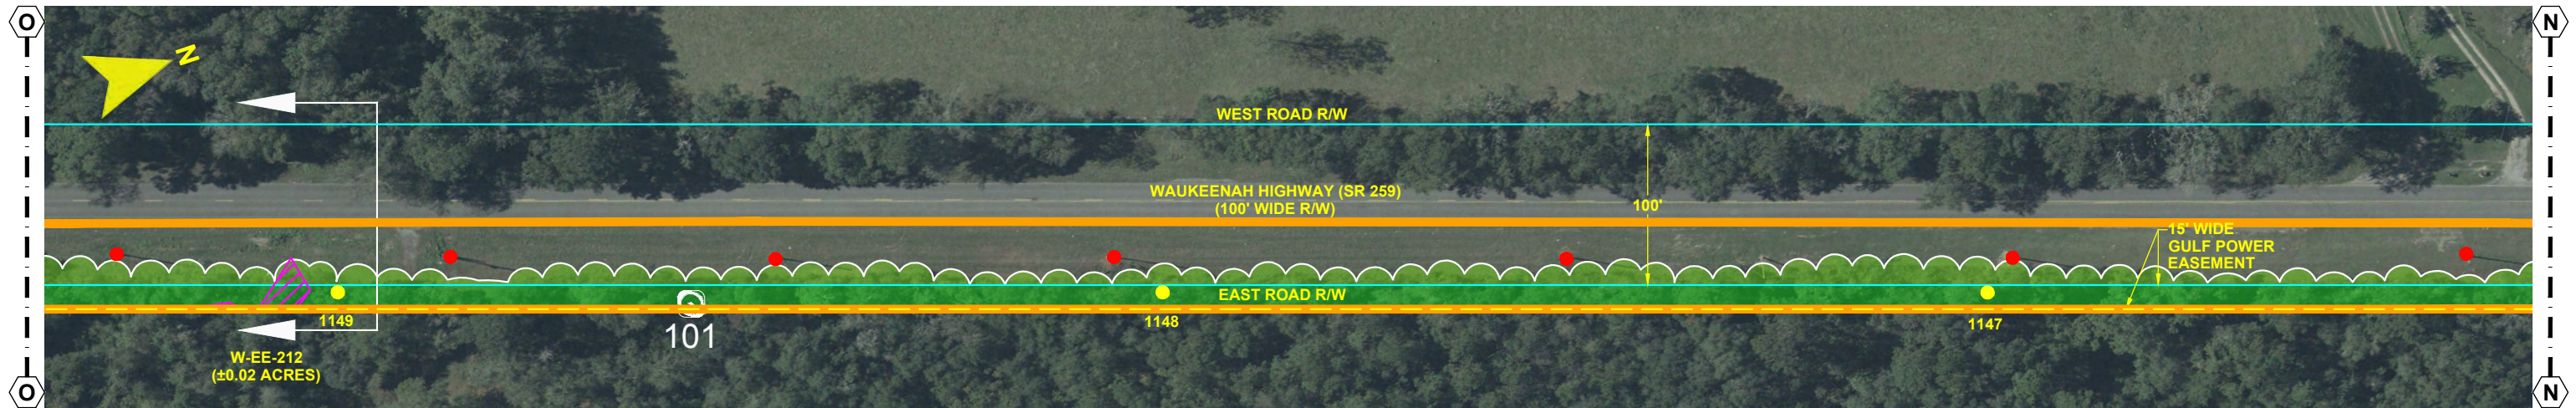


- NOTES:**
1. SURVEY BOUNDARIES AND WETLAND DELINEATION PROVIDED BY OTHERS.
 2. TEMPORARY MATTING CONFIGURATION BASED ON PLANS PREPARED BY PICKETT.

LEGEND	
	TEMPORARY MATTING
	LIMITS OF UPLAND CLEARING
	LIMITS OF WETLAND CLEARING
	EXISTING FPL EASEMENT
	PROPOSED EASEMENT
	PROJECT BOUNDARY
	PROPERTY LINE
	WETLAND
	DITCH, STREAM & WATERBODY
	278A2 TRANSMISSION POLE TO BE INSTALLED
	278A2 COT TRANSMISSION POLE TO BE INSTALLED
	EXISTING DISTRIBUTION POLE
	278A2 TRANSMISSION POLE TO BE REMOVED
	PROJECT MILE MARKER

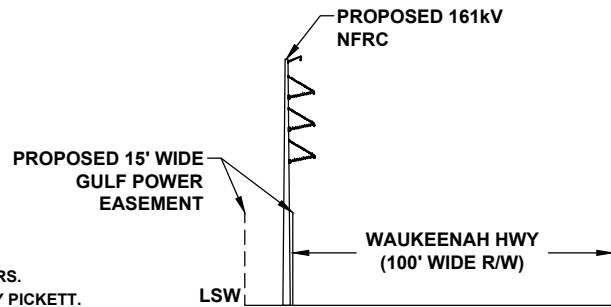

CROSS SECTION @ PROJECT MILE MARKER 101.04

24 x 36 Scale: 1" = 50'
11 x 17 Scale: 1" = 100'

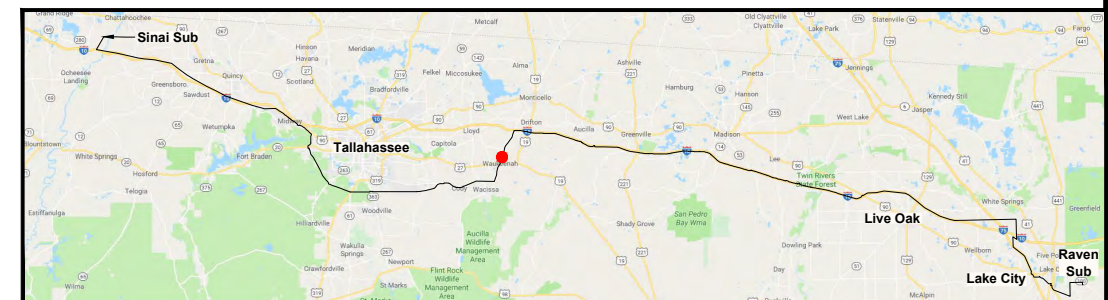

0	06/26/19	FOR INITIAL PERMIT SUBMITTAL	GCC	JRC	MKL
REV	DATE	DESCRIPTION	BY	CKD	APP

GULF POWER COMPANY


NORTH FLORIDA RESILIENCY CONNECTION

SCALE: 1" = 100'
DRAWN BY: GCC
ENGINEER: MKL
COUNTY: JEFFERSON
SHEET 9 OF 71

DATE: 06/26/19
CHECKED BY: JRC
SECTION: AS SHOWN
FILE NAME: RS4000




FPL 039418
20210015-EI

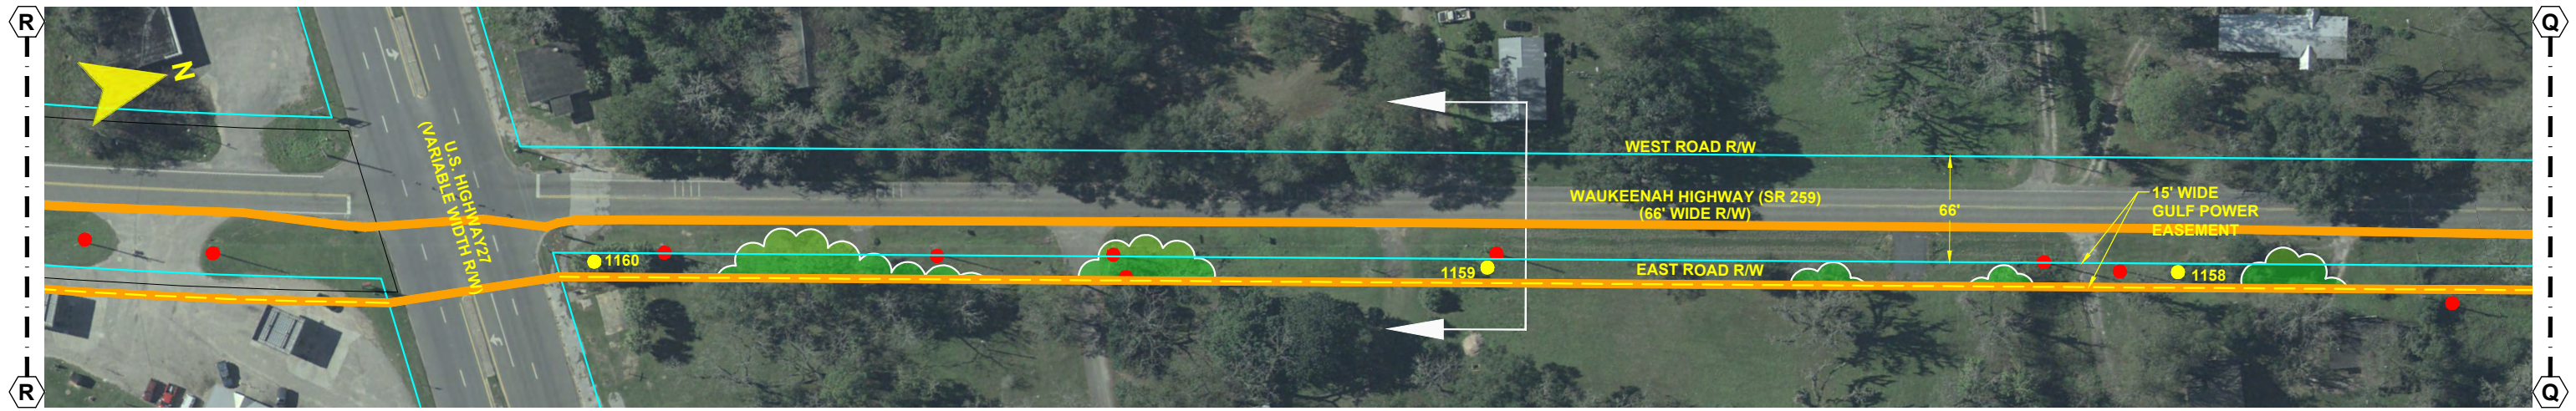


- NOTES:**
1. SURVEY BOUNDARIES AND WETLAND DELINEATION PROVIDED BY OTHERS.
 2. TEMPORARY MATTING CONFIGURATION BASED ON PLANS PREPARED BY PICKETT.

LEGEND			
	TEMPORARY MATTING		WETLAND
	LIMITS OF UPLAND CLEARING		DITCH, STREAM & WATERBODY
	LIMITS OF WETLAND CLEARING		278A2 TRANSMISSION POLE TO BE INSTALLED
	EXISTING FPL EASEMENT		278A2 COT TRANSMISSION POLE TO BE INSTALLED
	PROPOSED EASEMENT		EXISTING DISTRIBUTION POLE
	PROJECT BOUNDARY		278A2 TRANSMISSION POLE TO BE REMOVED
	PROPERTY LINE		PROJECT MILE MARKER

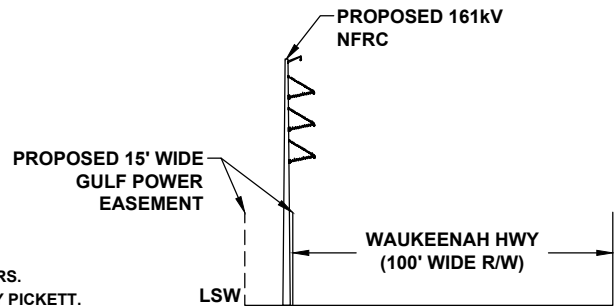

CROSS SECTION @ PROJECT MILE MARKER 101.78

24 x 36 Scale: 1" = 50'
11 x 17 Scale: 1" = 100'

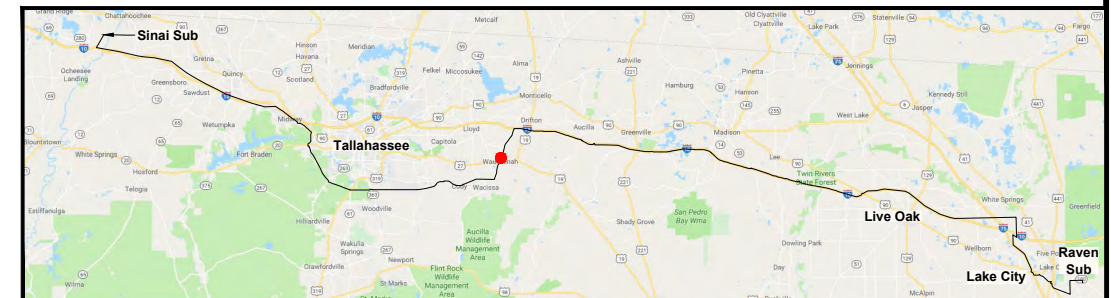

0	06/26/19	FOR INITIAL PERMIT SUBMITTAL	GCC	JRC	MKL
REV	DATE	DESCRIPTION	BY	CKD	APP

GULF POWER COMPANY



NORTH FLORIDA RESILIENCY CONNECTION

SCALE: 1" = 100'
DRAWN BY: GCC
ENGINEER: MKL
COUNTY: JEFFERSON
SHEET 10 OF 71

DATE: 06/26/19
CHECKED BY: JRC
SECTION: AS SHOWN
FILE NAME: RS4000




FPL 039419
20210015-EI

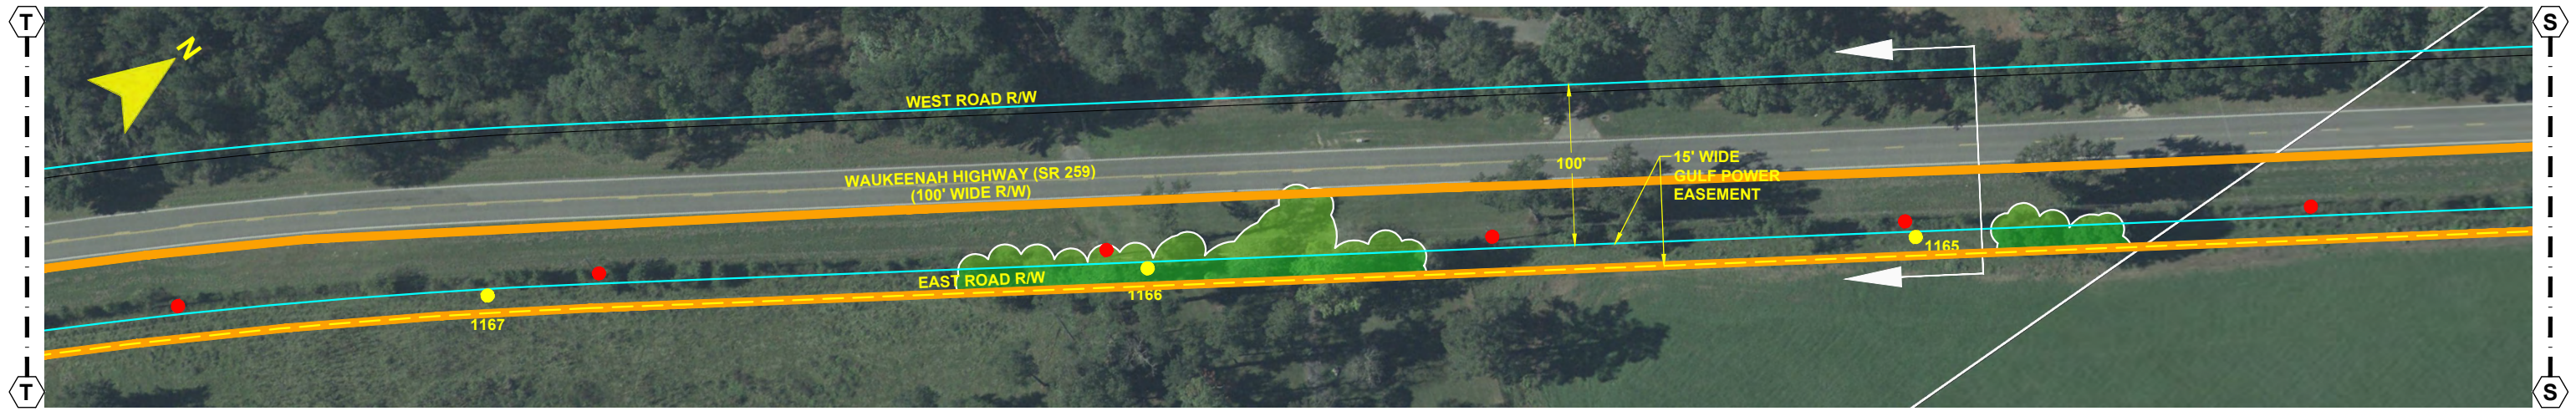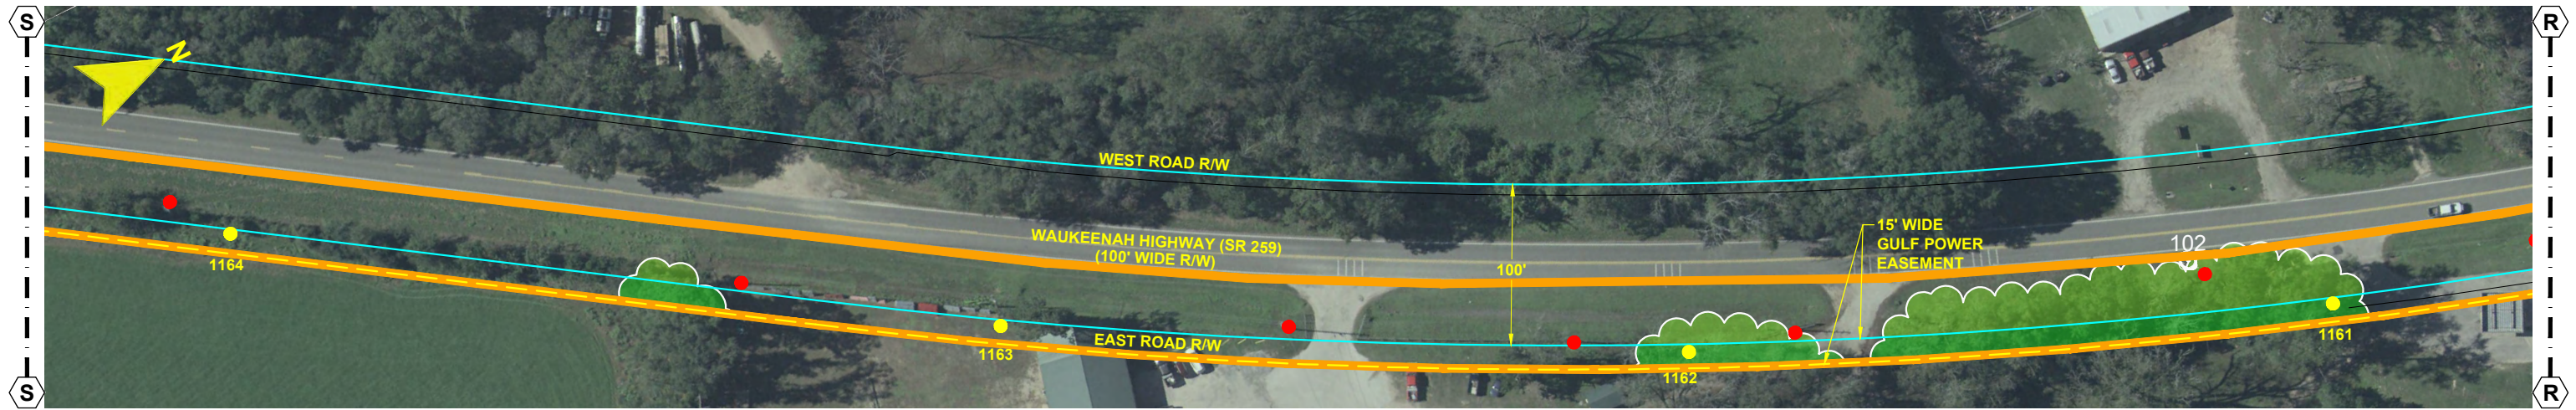



- NOTES:**
1. SURVEY BOUNDARIES AND WETLAND DELINEATION PROVIDED BY OTHERS.
 2. TEMPORARY MATTING CONFIGURATION BASED ON PLANS PREPARED BY PICKETT.

LEGEND			
	TEMPORARY MATTING		WETLAND
	LIMITS OF UPLAND CLEARING		DITCH, STREAM & WATERBODY
	LIMITS OF WETLAND CLEARING		278A2 TRANSMISSION POLE TO BE INSTALLED
	EXISTING FPL EASEMENT		278A2 COT TRANSMISSION POLE TO BE INSTALLED
	PROPOSED EASEMENT		EXISTING DISTRIBUTION POLE
	PROJECT BOUNDARY		278A2 TRANSMISSION POLE TO BE REMOVED
	PROPERTY LINE		PROJECT MILE MARKER

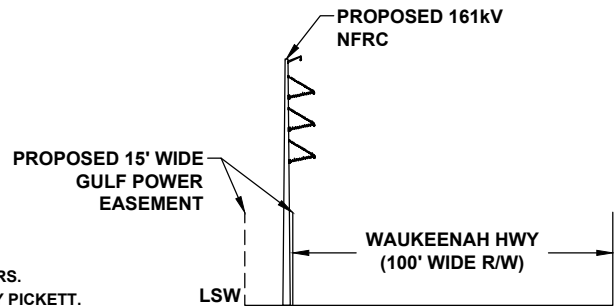

CROSS SECTION @ PROJECT MILE MARKER 102.31

24 x 36 Scale: 1" = 50'
11 x 17 Scale: 1" = 100'

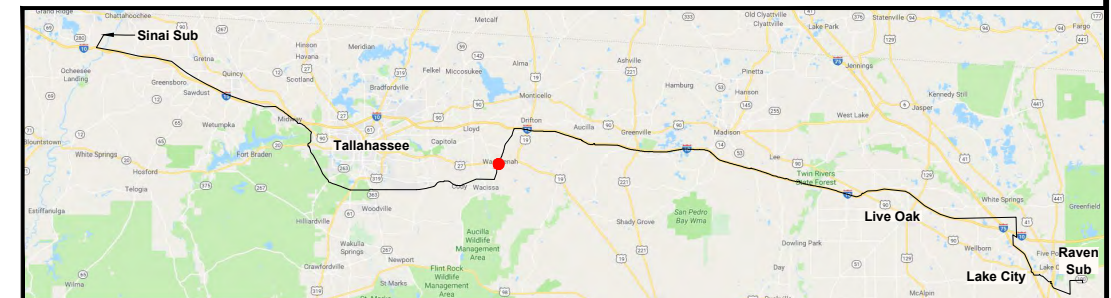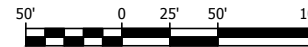

0	06/26/19	FOR INITIAL PERMIT SUBMITTAL	GCC	JRC	MKL
REV	DATE	DESCRIPTION	BY	CKD	APP

GULF POWER COMPANY



NORTH FLORIDA RESILIENCY CONNECTION

SCALE: 1" = 100'
DRAWN BY: GCC
ENGINEER: MKL
COUNTY: JEFFERSON
SHEET 11 OF 71

DATE: 06/26/19
CHECKED BY: JRC
SECTION: AS SHOWN
FILE NAME: RS4000




FPL 039420
20210015-EI

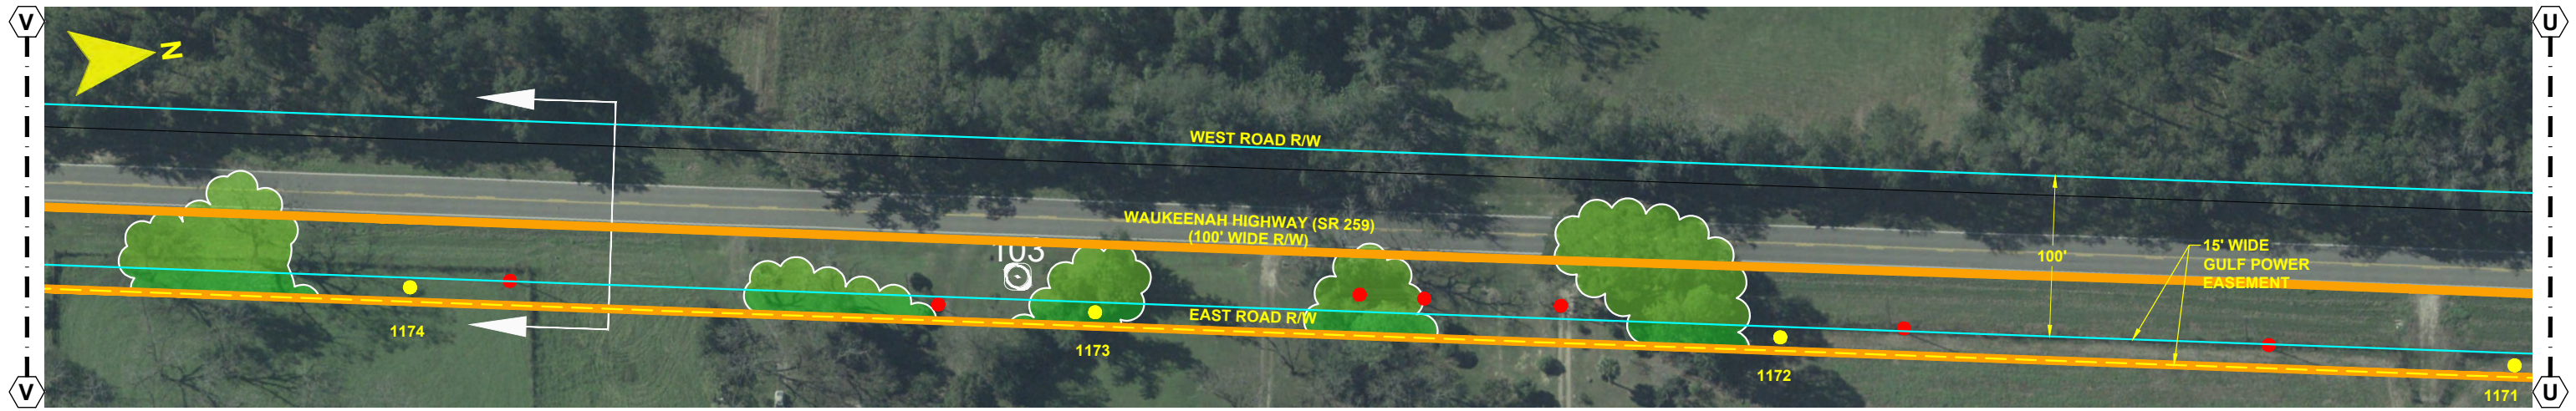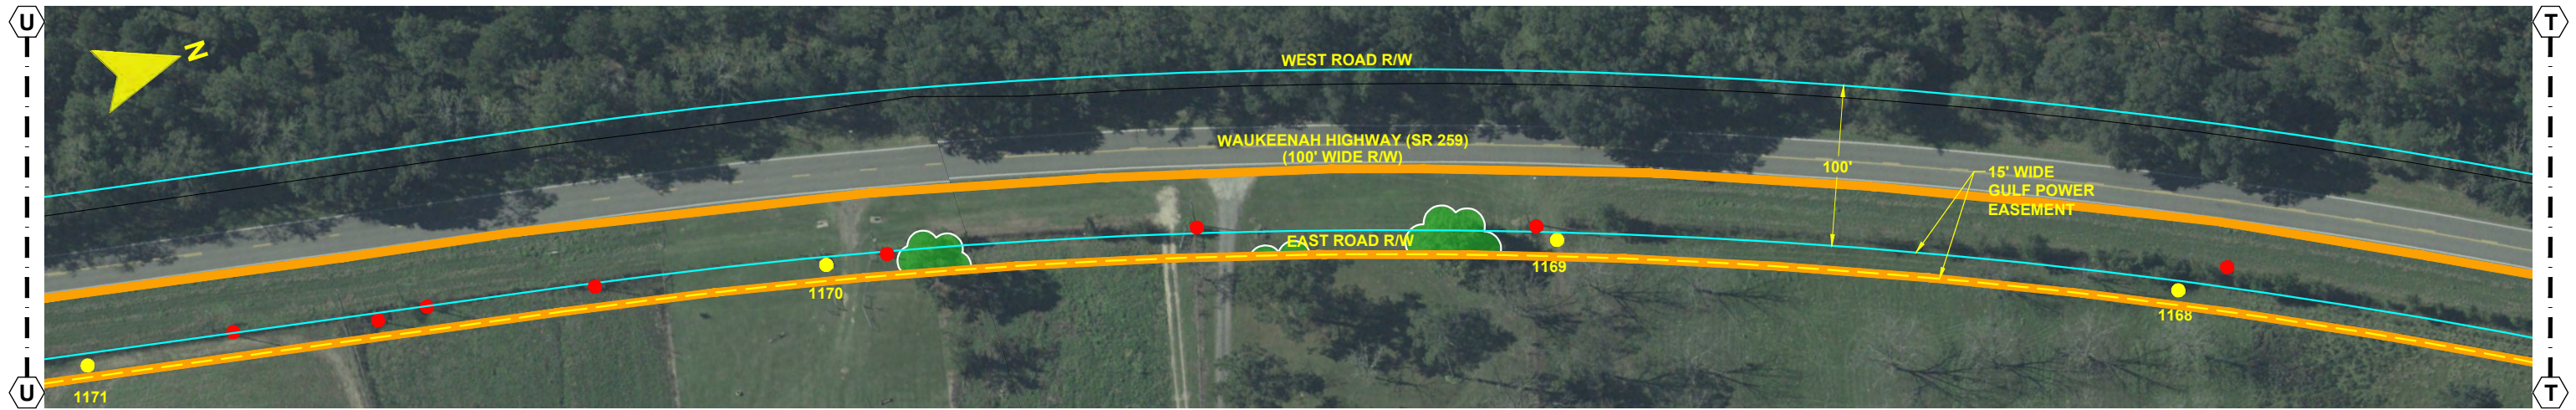



- NOTES:**
1. SURVEY BOUNDARIES AND WETLAND DELINEATION PROVIDED BY OTHERS.
 2. TEMPORARY MATTING CONFIGURATION BASED ON PLANS PREPARED BY PICKETT.

LEGEND			
	TEMPORARY MATTING		WETLAND
	LIMITS OF UPLAND CLEARING		DITCH, STREAM & WATERBODY
	LIMITS OF WETLAND CLEARING		278A2 TRANSMISSION POLE TO BE INSTALLED
	EXISTING FPL EASEMENT		278A2 COT TRANSMISSION POLE TO BE INSTALLED
	PROPOSED EASEMENT		EXISTING DISTRIBUTION POLE
	PROJECT BOUNDARY		278A2 TRANSMISSION POLE TO BE REMOVED
	PROPERTY LINE		PROJECT MILE MARKER

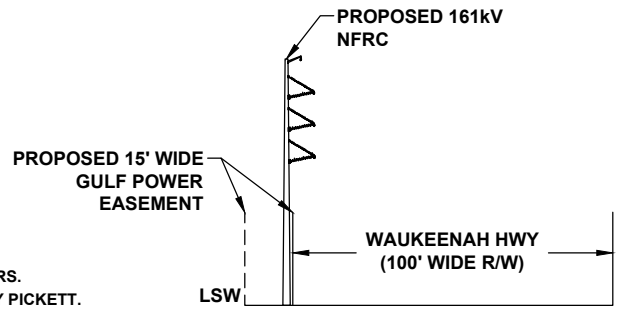

CROSS SECTION @ PROJECT MILE MARKER 103.05

24 x 36 Scale: 1" = 50'
11 x 17 Scale: 1" = 100'

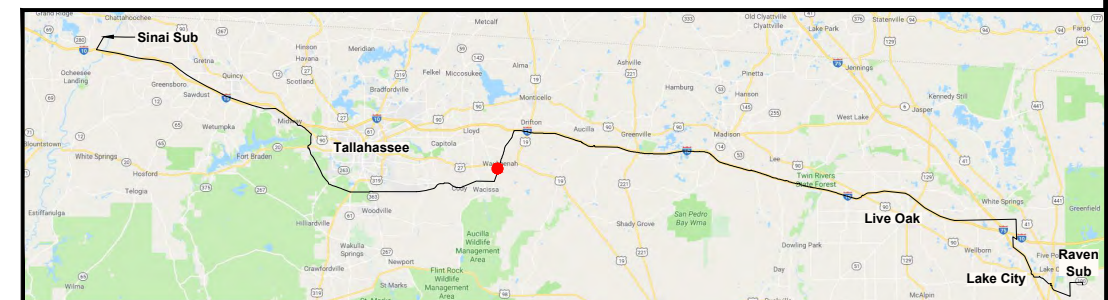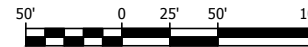

0	06/26/19	FOR INITIAL PERMIT SUBMITTAL	GCC	JRC	MKL
REV	DATE	DESCRIPTION	BY	CKD	APP

GULF POWER COMPANY




NORTH FLORIDA RESILIENCY CONNECTION

SCALE: 1" = 100'
DRAWN BY: GCC
ENGINEER: MKL
COUNTY: JEFFERSON
SHEET 12 OF 71

DATE: 06/26/19
CHECKED BY: JRC
SECTION: AS SHOWN
FILE NAME: RS4000



FPL 039421
20210015-EI

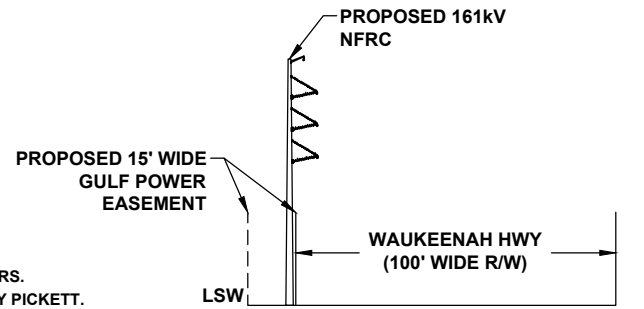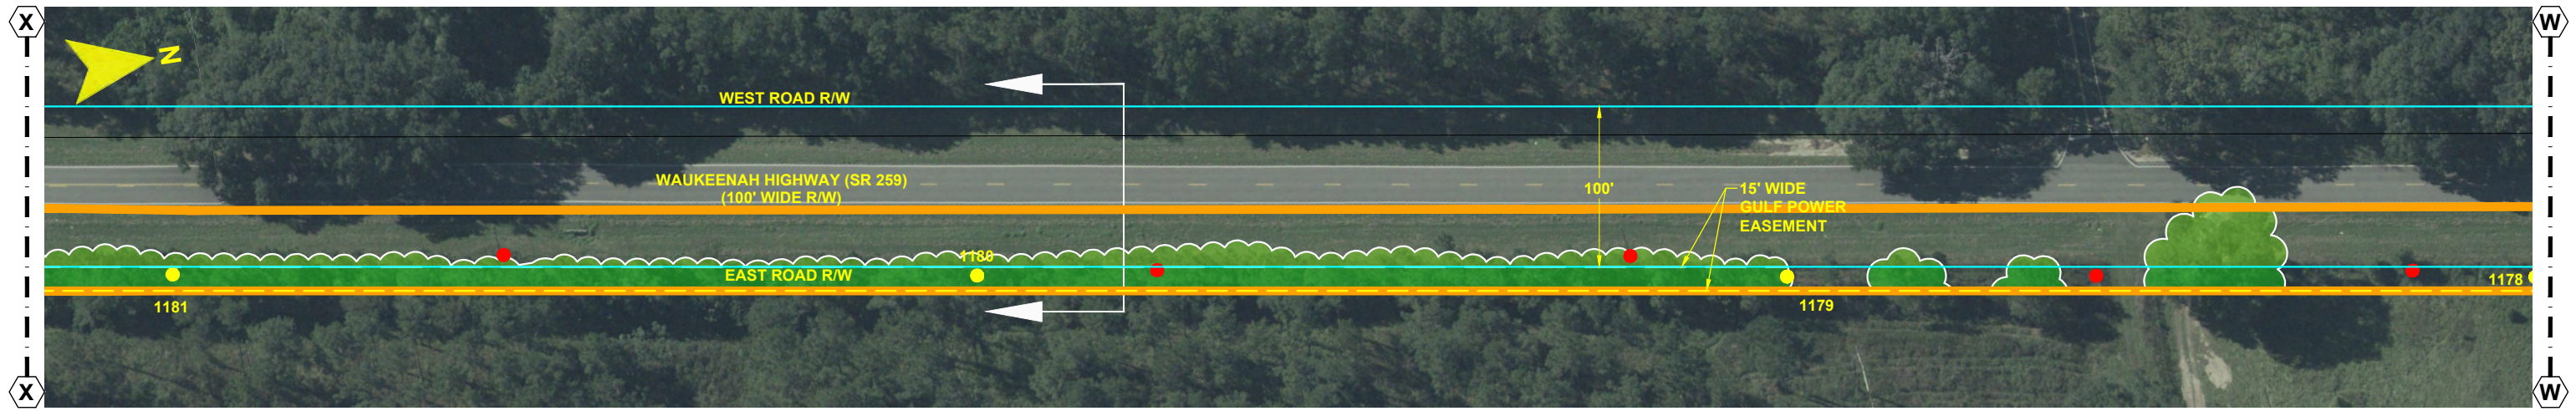
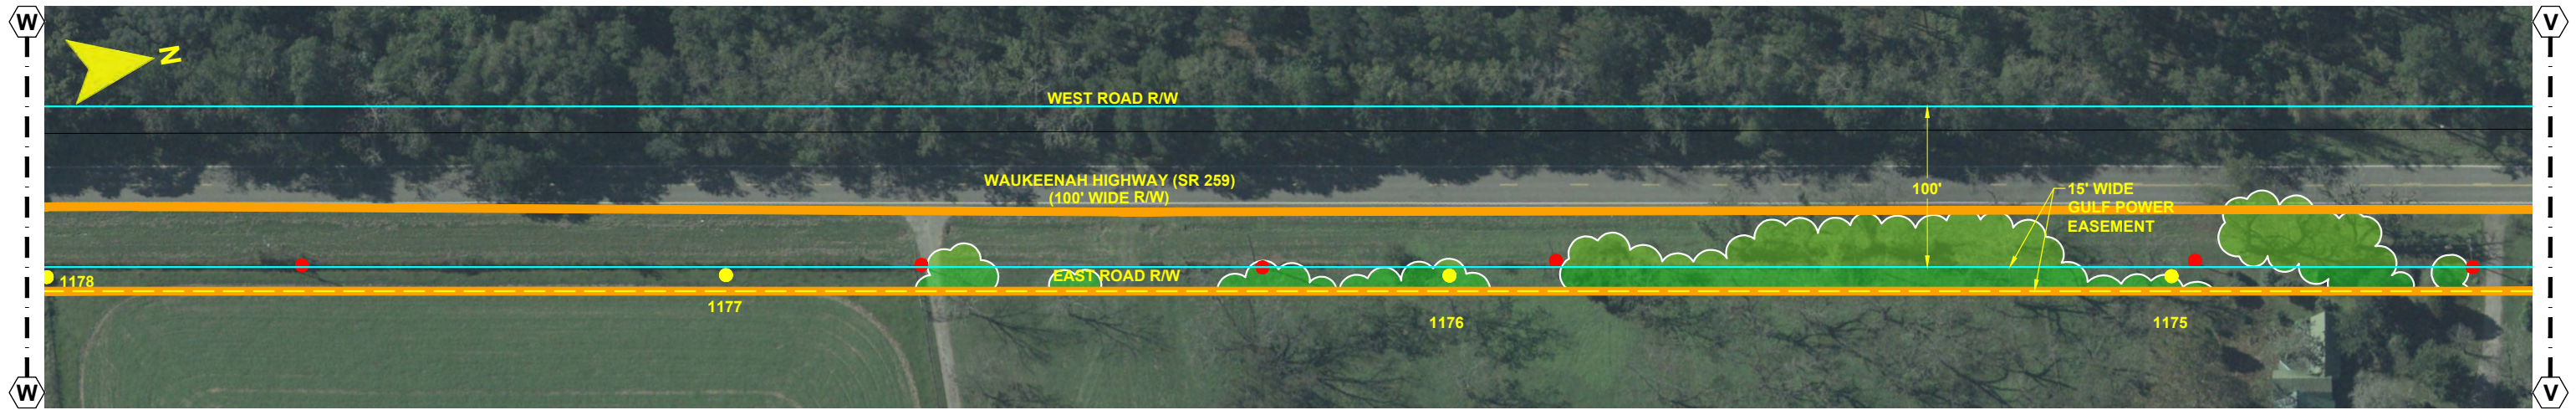


CROSS SECTION @ PROJECT MILE MARKER 103.57

- NOTES:**
1. SURVEY BOUNDARIES AND WETLAND DELINEATION PROVIDED BY OTHERS.
 2. TEMPORARY MATTING CONFIGURATION BASED ON PLANS PREPARED BY PICKETT.

LEGEND			
	TEMPORARY MATTING		WETLAND
	LIMITS OF UPLAND CLEARING		DITCH, STREAM & WATERBODY
	LIMITS OF WETLAND CLEARING		278A2 TRANSMISSION POLE TO BE INSTALLED
	EXISTING FPL EASEMENT		278A2 COT TRANSMISSION POLE TO BE INSTALLED
	PROPOSED EASEMENT		EXISTING DISTRIBUTION POLE
	PROJECT BOUNDARY		278A2 TRANSMISSION POLE TO BE REMOVED
	PROPERTY LINE		PROJECT MILE MARKER

24 x 36 Scale: 1" = 50'
11 x 17 Scale: 1" = 100'

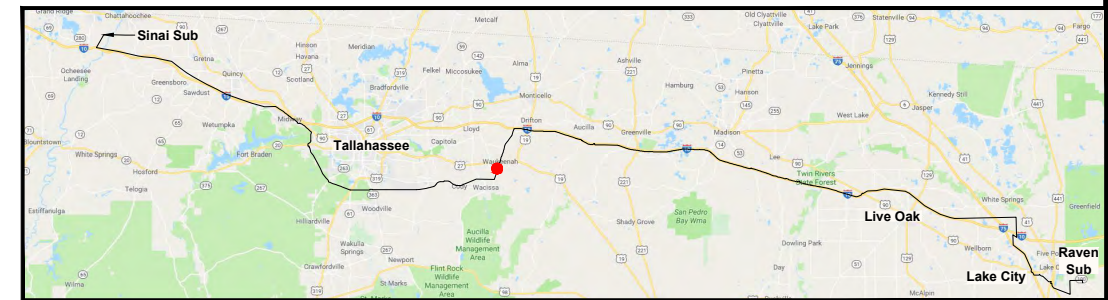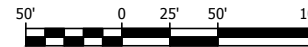

0	06/26/19	FOR INITIAL PERMIT SUBMITTAL	GCC	JRC	MKL
REV	DATE	DESCRIPTION	BY	CKD	APP

GULF POWER COMPANY



NORTH FLORIDA RESILIENCY CONNECTION

SCALE: 1" = 100'
DRAWN BY: GCC
ENGINEER: MKL
COUNTY: JEFFERSON
SHEET 13 OF 71

DATE: 06/26/19
CHECKED BY: JRC
SECTION: AS SHOWN
FILE NAME: RS4000




FPL 039422
20210015-EI

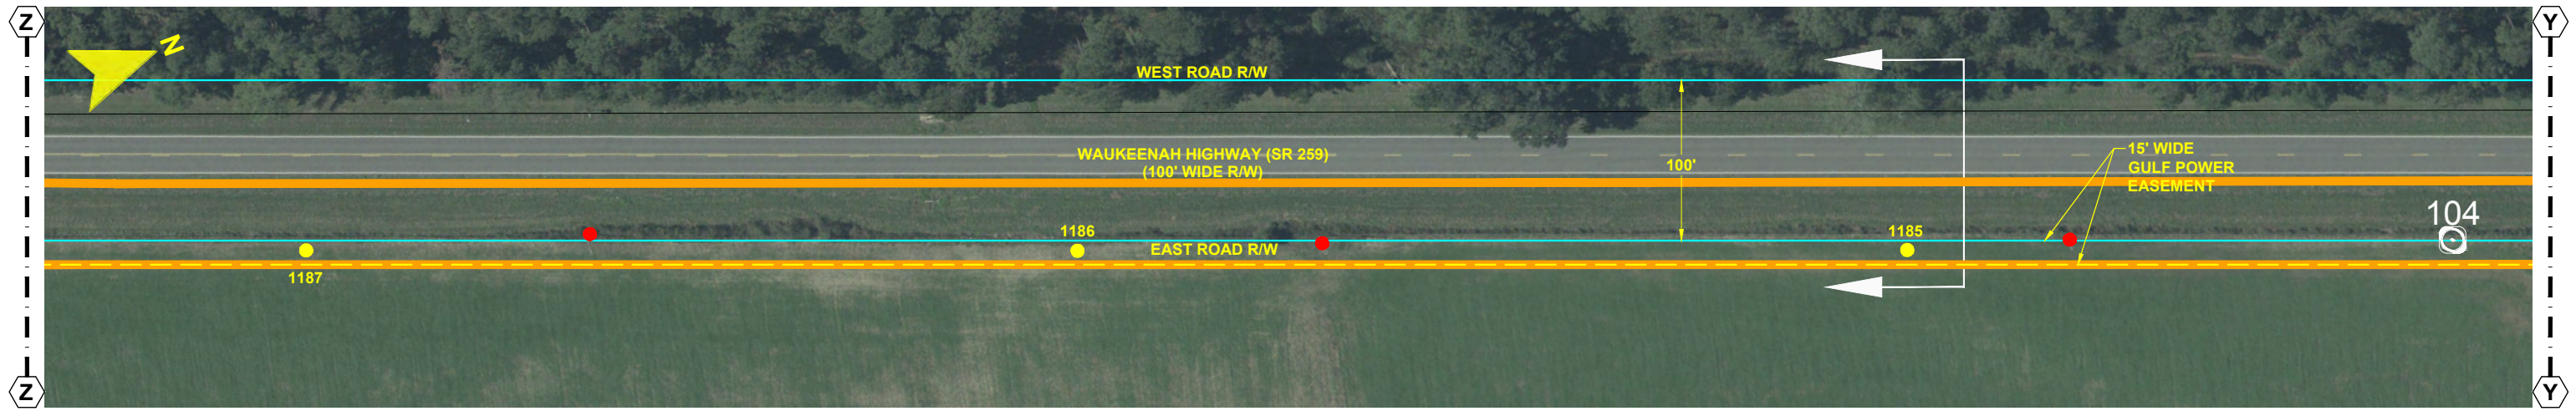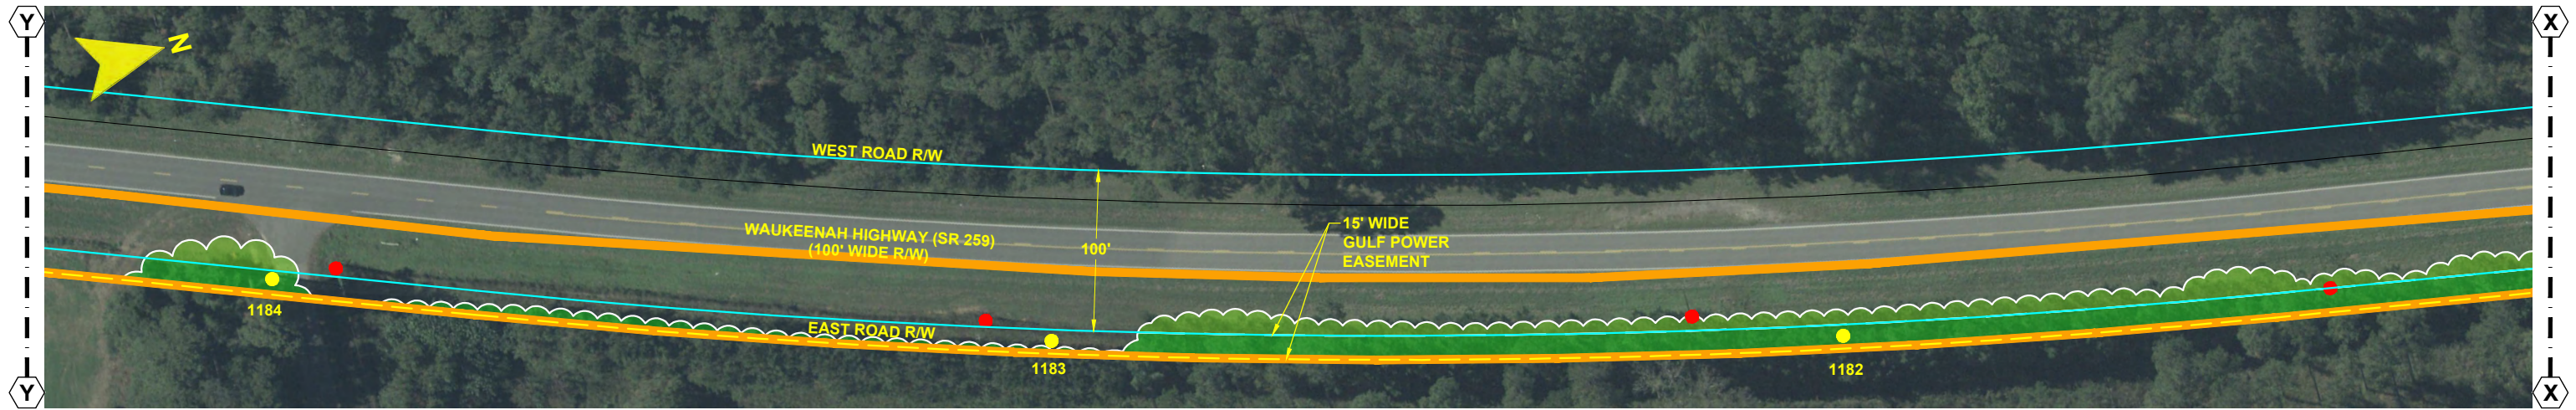


- NOTES:**
1. SURVEY BOUNDARIES AND WETLAND DELINEATION PROVIDED BY OTHERS.
 2. TEMPORARY MATTING CONFIGURATION BASED ON PLANS PREPARED BY PICKETT.

LEGEND			
	TEMPORARY MATTING		WETLAND
	LIMITS OF UPLAND CLEARING		DITCH, STREAM & WATERBODY
	LIMITS OF WETLAND CLEARING		278A2 TRANSMISSION POLE TO BE INSTALLED
	EXISTING FPL EASEMENT		278A2 COT TRANSMISSION POLE TO BE INSTALLED
	PROPOSED EASEMENT		EXISTING DISTRIBUTION POLE
	PROJECT BOUNDARY		278A2 TRANSMISSION POLE TO BE REMOVED
	PROPERTY LINE		PROJECT MILE MARKER

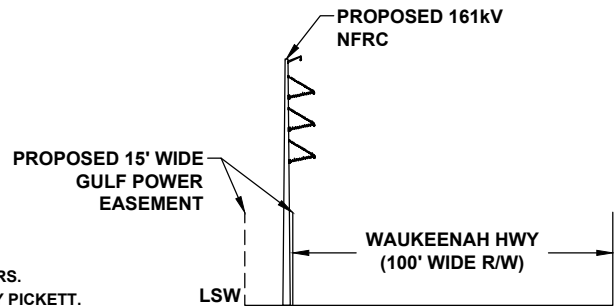

CROSS SECTION @ PROJECT MILE MARKER 104.06

24 x 36 Scale: 1" = 50'
11 x 17 Scale: 1" = 100'

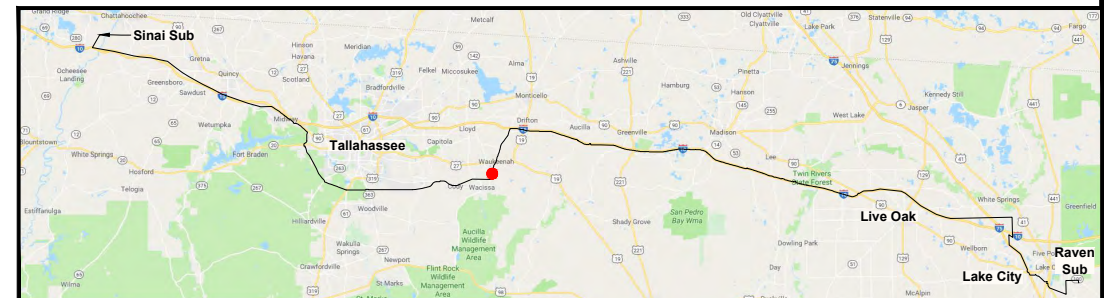

0	06/26/19	FOR INITIAL PERMIT SUBMITTAL	GCC	JRC	MKL
REV	DATE	DESCRIPTION	BY	CKD	APP

GULF POWER COMPANY


NORTH FLORIDA RESILIENCY CONNECTION

SCALE: 1" = 100'
DRAWN BY: GCC
ENGINEER: MKL
COUNTY: JEFFERSON
SHEET 14 OF 71

DATE: 06/26/19
CHECKED BY: JRC
SECTION: AS SHOWN
FILE NAME: RS4000




FPL 039423
20210015-EI

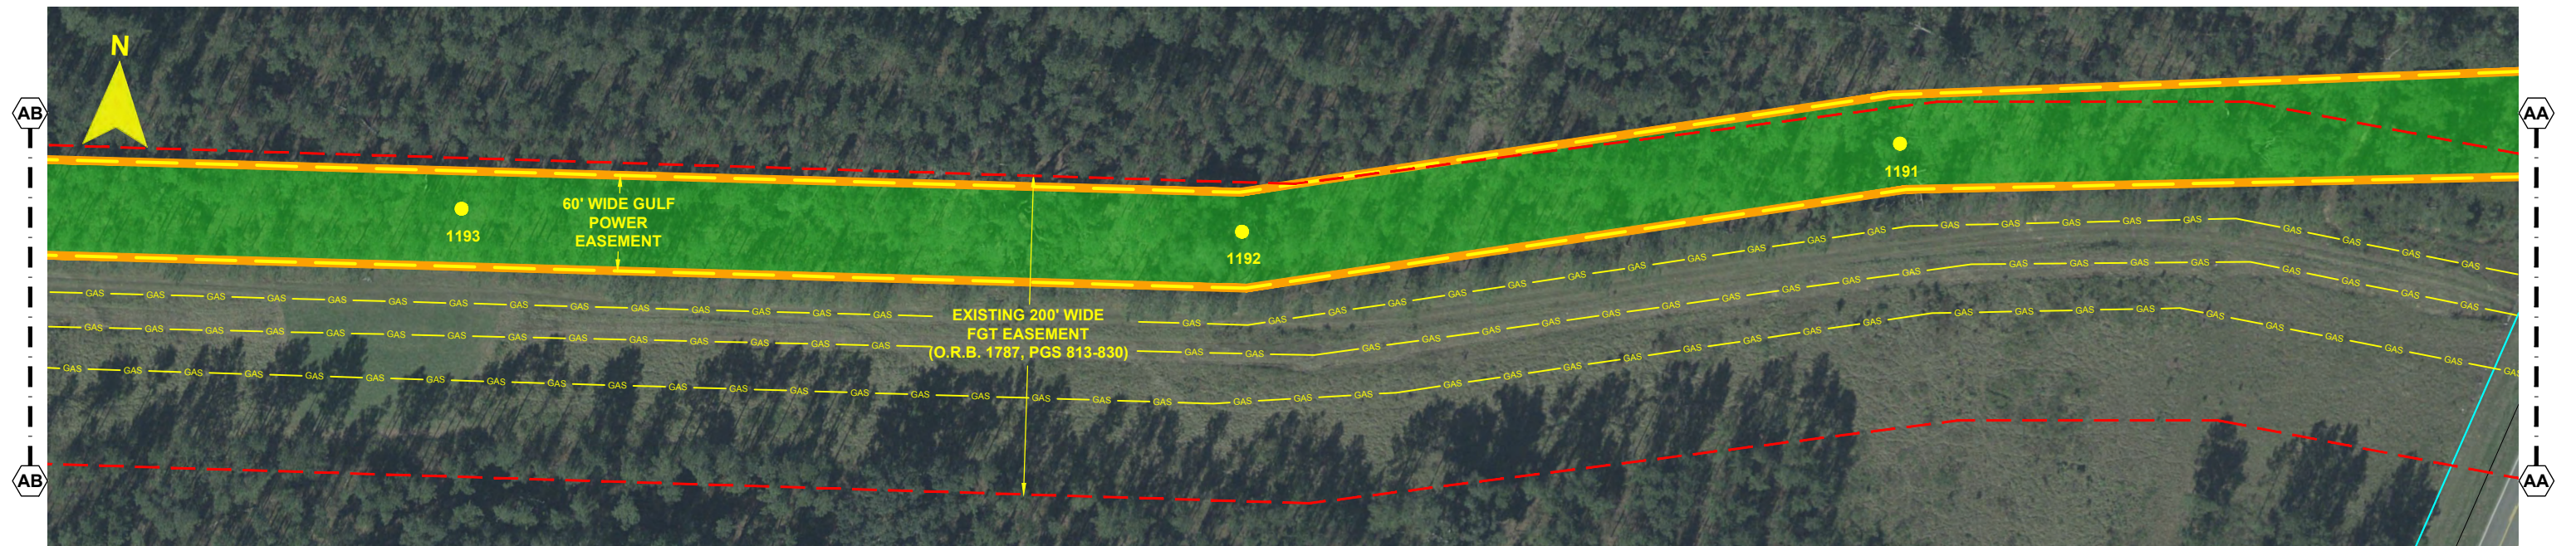


- NOTES:**
1. SURVEY BOUNDARIES AND WETLAND DELINEATION PROVIDED BY OTHERS.
 2. TEMPORARY MATTING CONFIGURATION BASED ON PLANS PREPARED BY PICKETT.

LEGEND	
	TEMPORARY MATTING
	LIMITS OF UPLAND CLEARING
	LIMITS OF WETLAND CLEARING
	EXISTING FPL EASEMENT
	PROPOSED EASEMENT
	PROJECT BOUNDARY
	PROPERTY LINE
	WETLAND
	DITCH, STREAM & WATERBODY
278A2	TRANSMISSION POLE TO BE INSTALLED
278A2	COT TRANSMISSION POLE TO BE INSTALLED
278A2	EXISTING DISTRIBUTION POLE
278A2	TRANSMISSION POLE TO BE REMOVED
278A2	PROJECT MILE MARKER

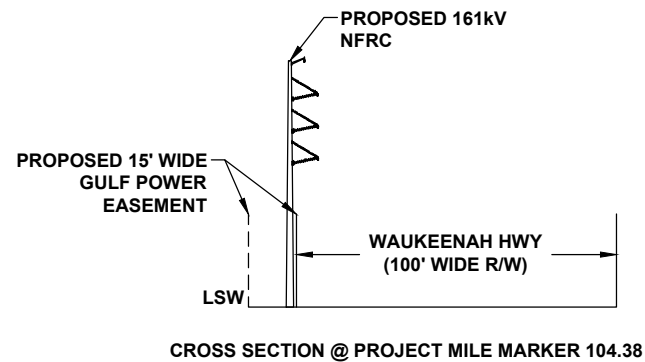

24 x 36 Scale: 1" = 50'
 11 x 17 Scale: 1" = 100'

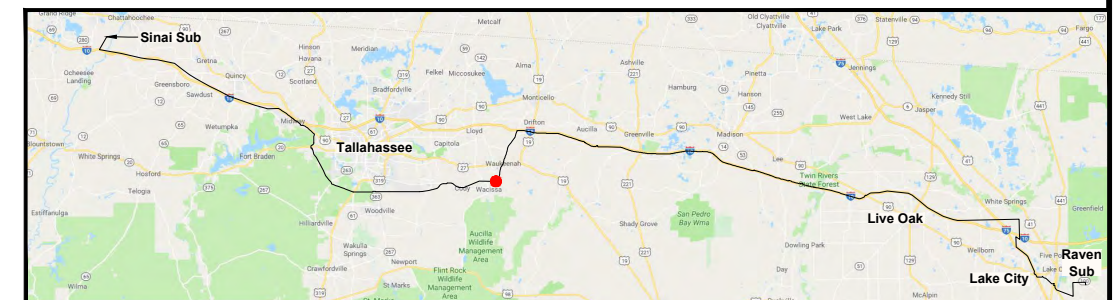

0	06/26/19	FOR INITIAL PERMIT SUBMITTAL	GCC	JRC	MKL
REV	DATE	DESCRIPTION	BY	CKD	APP

GULF POWER COMPANY


SCALE: 1" = 100'
 DRAWN BY: GCC
 ENGINEER: MKL
 COUNTY: JEFFERSON
 SHEET 15 OF 71

DATE: 06/26/19
 CHECKED BY: JRC
 SECTION: AS SHOWN
 FILE NAME: RS4000

NORTH FLORIDA RESILIENCY CONNECTION




FPL 039424
 20210015-EI


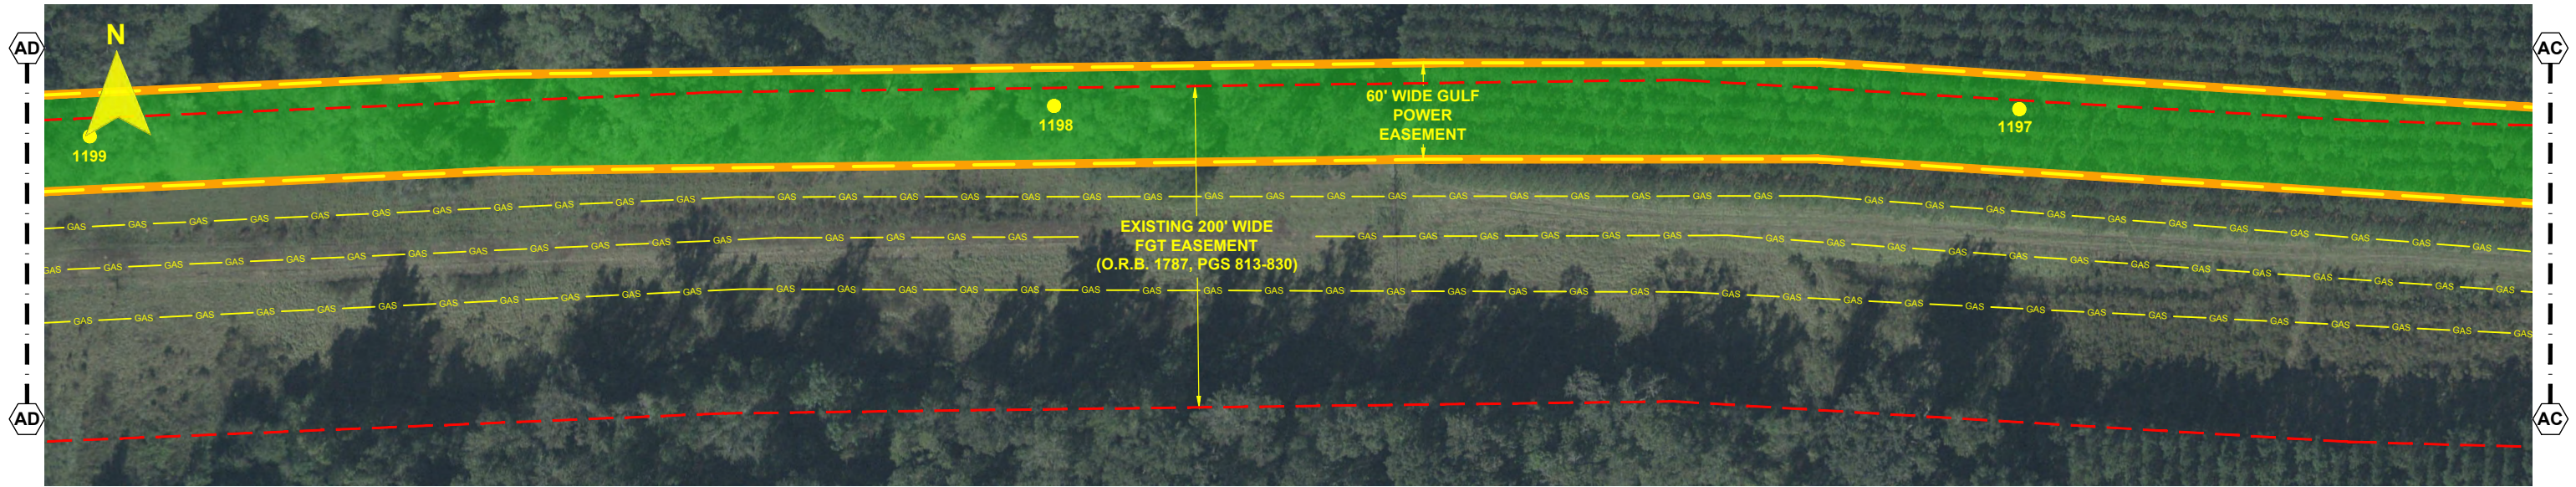


- NOTES:**
1. SURVEY BOUNDARIES AND WETLAND DELINEATION PROVIDED BY OTHERS.
 2. TEMPORARY MATTING CONFIGURATION BASED ON PLANS PREPARED BY PICKETT.

LEGEND	
	TEMPORARY MATTING
	LIMITS OF UPLAND CLEARING
	LIMITS OF WETLAND CLEARING
	EXISTING FPL EASEMENT
	PROPOSED EASEMENT
	PROJECT BOUNDARY
	PROPERTY LINE
	WETLAND
	DITCH, STREAM & WATERBODY
278A2	TRANSMISSION POLE TO BE INSTALLED
278A2	COT TRANSMISSION POLE TO INSTALLED
	EXISTING DISTRIBUTION POLE
278A2	TRANSMISSION POLE TO BE REMOVED
	PROJECT MILE MARKER

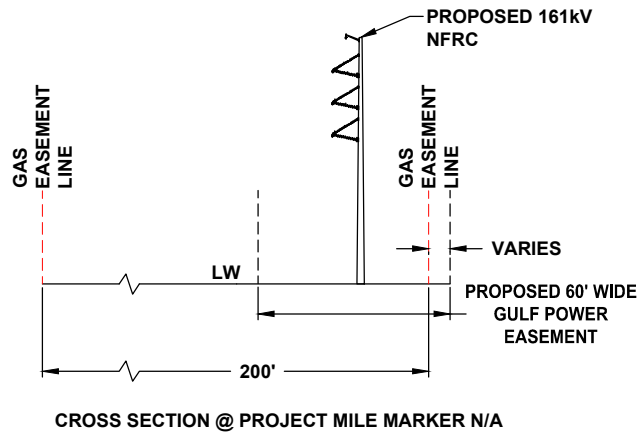

24 x 36 Scale: 1" = 50'
11 x 17 Scale: 1" = 100'

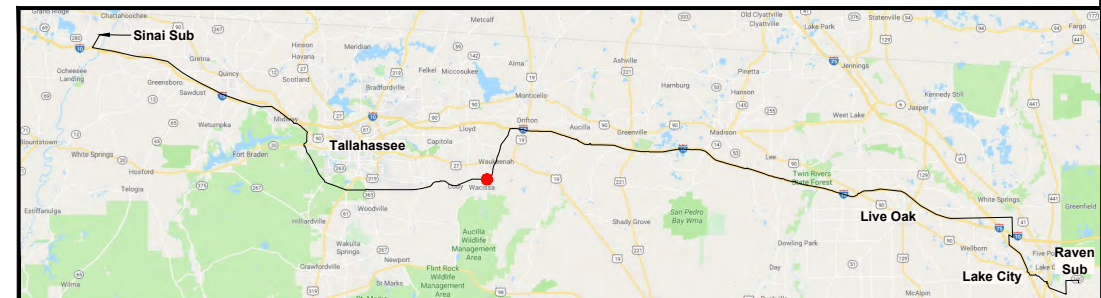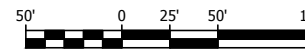

0	06/26/19	FOR INITIAL PERMIT SUBMITTAL	GCC	JRC	MKL
REV	DATE	DESCRIPTION	BY	CKD	APP

GULF POWER COMPANY



SCALE: 1" = 100'
DRAWN BY: GCC
ENGINEER: MKL
COUNTY: JEFFERSON
SHEET 16 OF 71

DATE: 06/26/19
CHECKED BY: JRC
SECTION: AS SHOWN
FILE NAME: RS4000

NORTH FLORIDA RESILIENCY CONNECTION




FPL 039425
20210015-EI

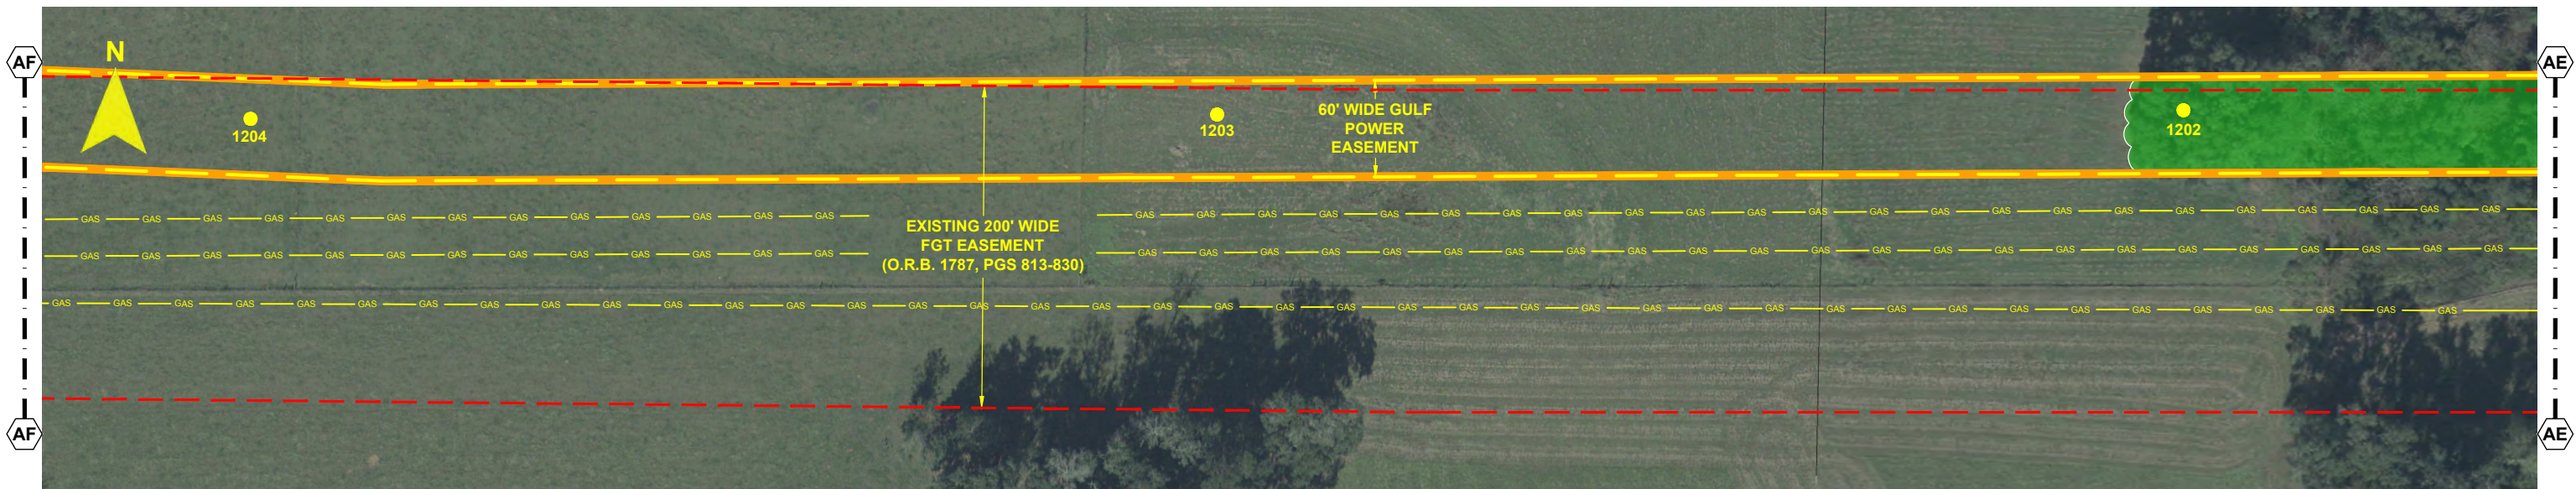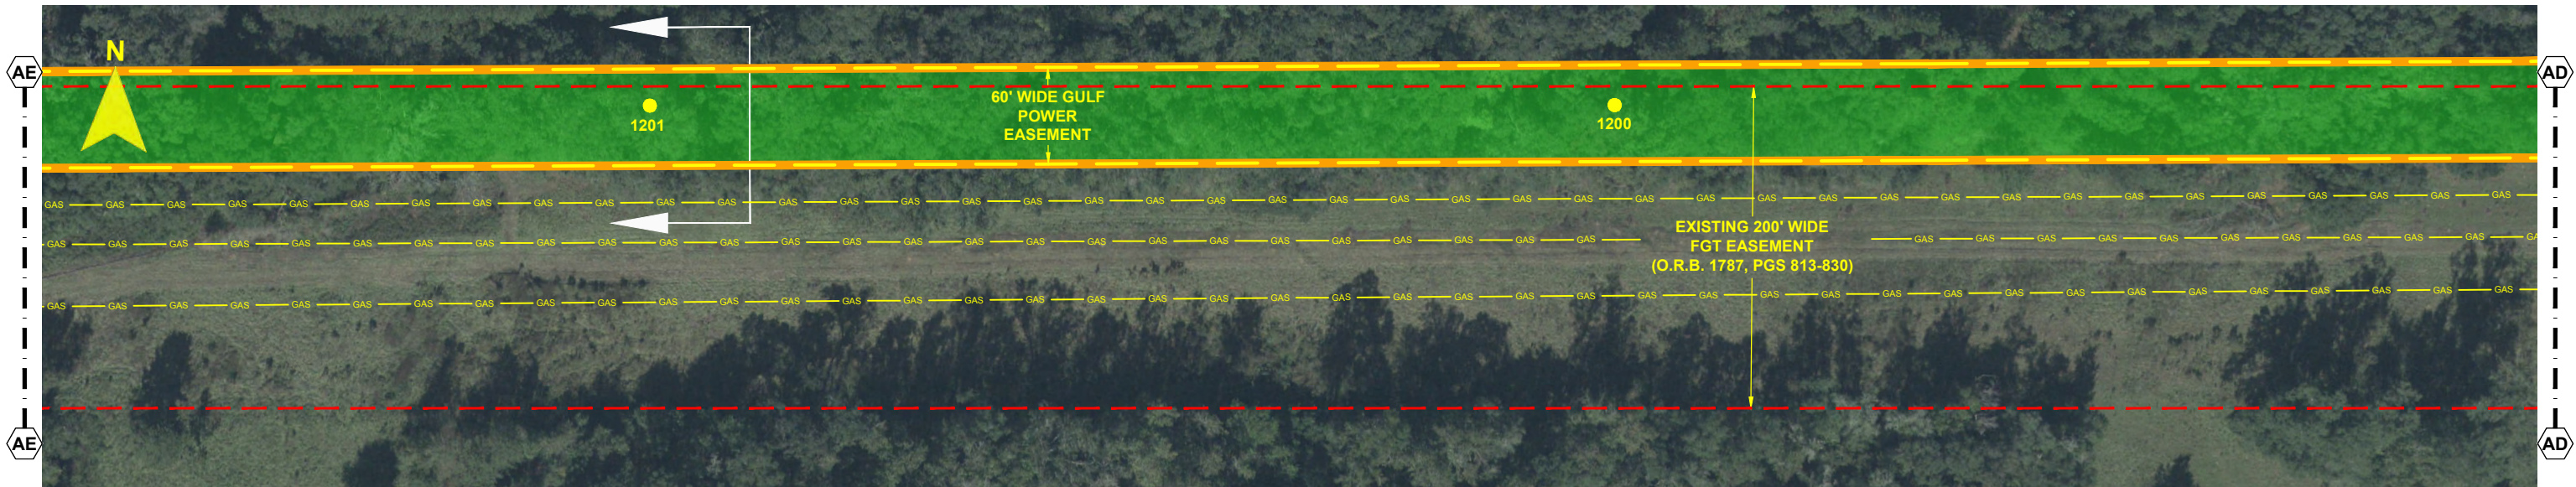


- NOTES:**
1. SURVEY BOUNDARIES AND WETLAND DELINEATION PROVIDED BY OTHERS.
 2. TEMPORARY MATTING CONFIGURATION BASED ON PLANS PREPARED BY PICKETT.

LEGEND			
	TEMPORARY MATTING		WETLAND
	LIMITS OF UPLAND CLEARING		DITCH, STREAM & WATERBODY
	LIMITS OF WETLAND CLEARING		278A2 TRANSMISSION POLE TO BE INSTALLED
	EXISTING FPL EASEMENT		278A2 COT TRANSMISSION POLE TO BE INSTALLED
	PROPOSED EASEMENT		EXISTING DISTRIBUTION POLE
	PROJECT BOUNDARY		278A2 TRANSMISSION POLE TO BE REMOVED
	PROPERTY LINE		278A2 PROJECT MILE MARKER

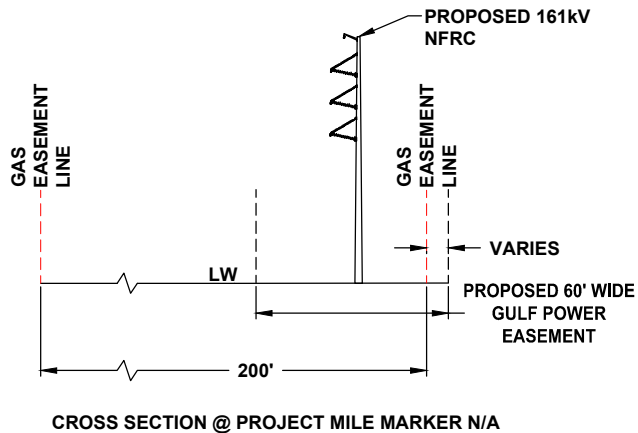

24 x 36 Scale: 1" = 50'
11 x 17 Scale: 1" = 100'

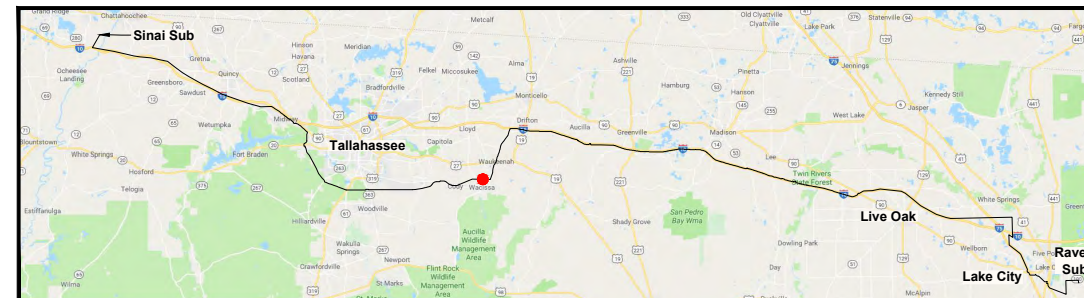

0	06/26/19	FOR INITIAL PERMIT SUBMITTAL	GCC	JRC	MKL
REV	DATE	DESCRIPTION	BY	CHKD	APP

GULF POWER COMPANY




NORTH FLORIDA RESILIENCY CONNECTION

SCALE: 1" = 100'
DRAWN BY: GCC
ENGINEER: MKL
COUNTY: JEFFERSON
SHEET 17 OF 71


DATE: 06/26/19
CHECKED BY: JRC
SECTION: AS SHOWN
FILE NAME: RS4000



FPL 039426
20210015-EI

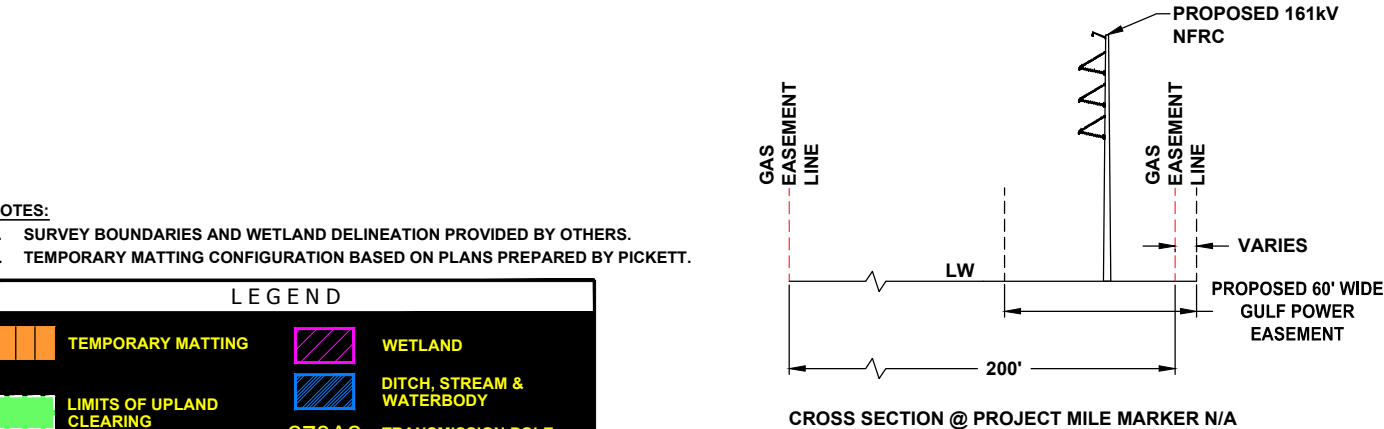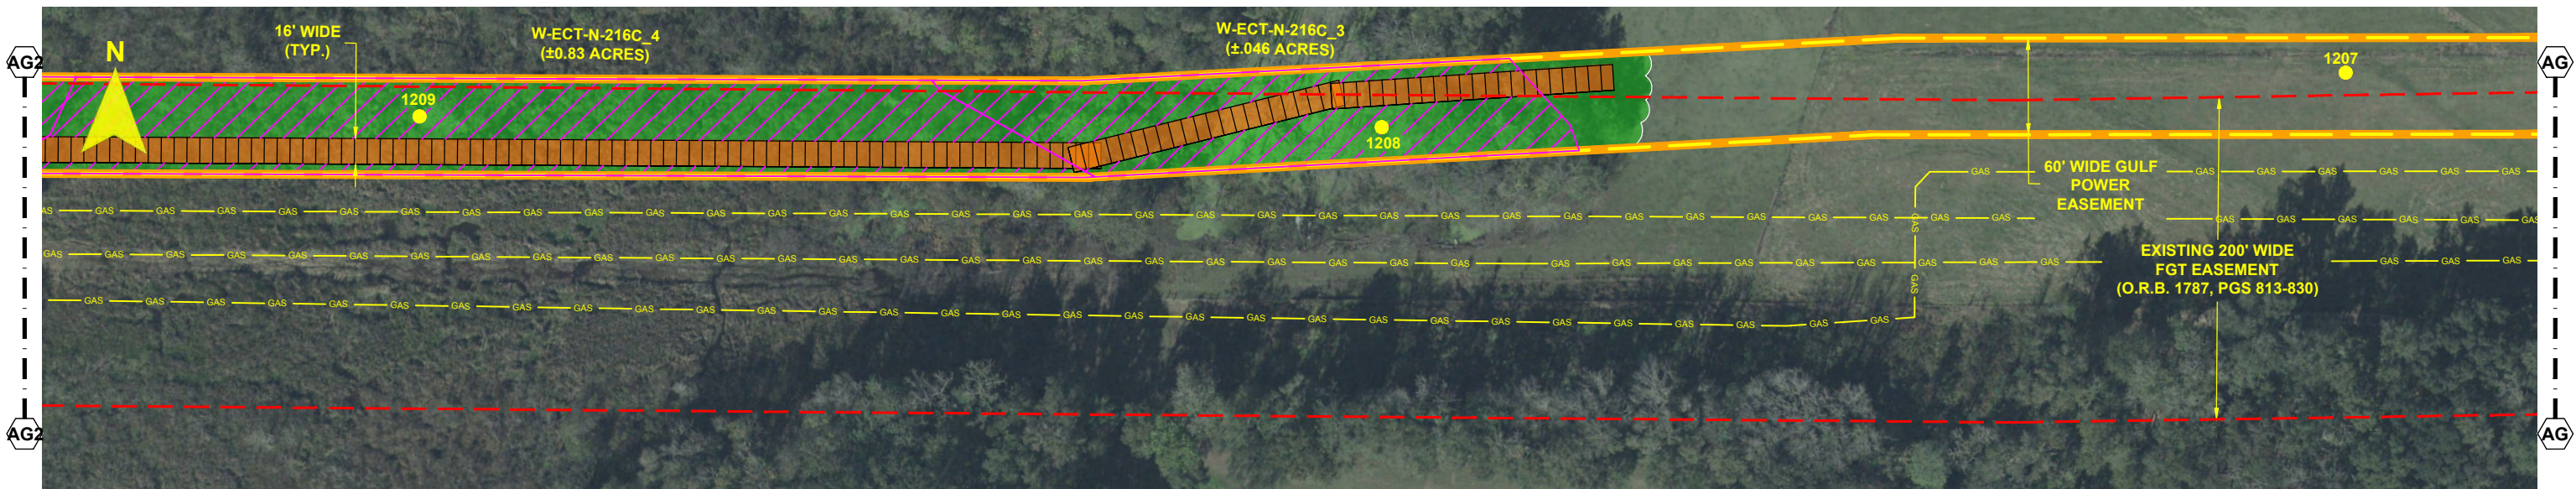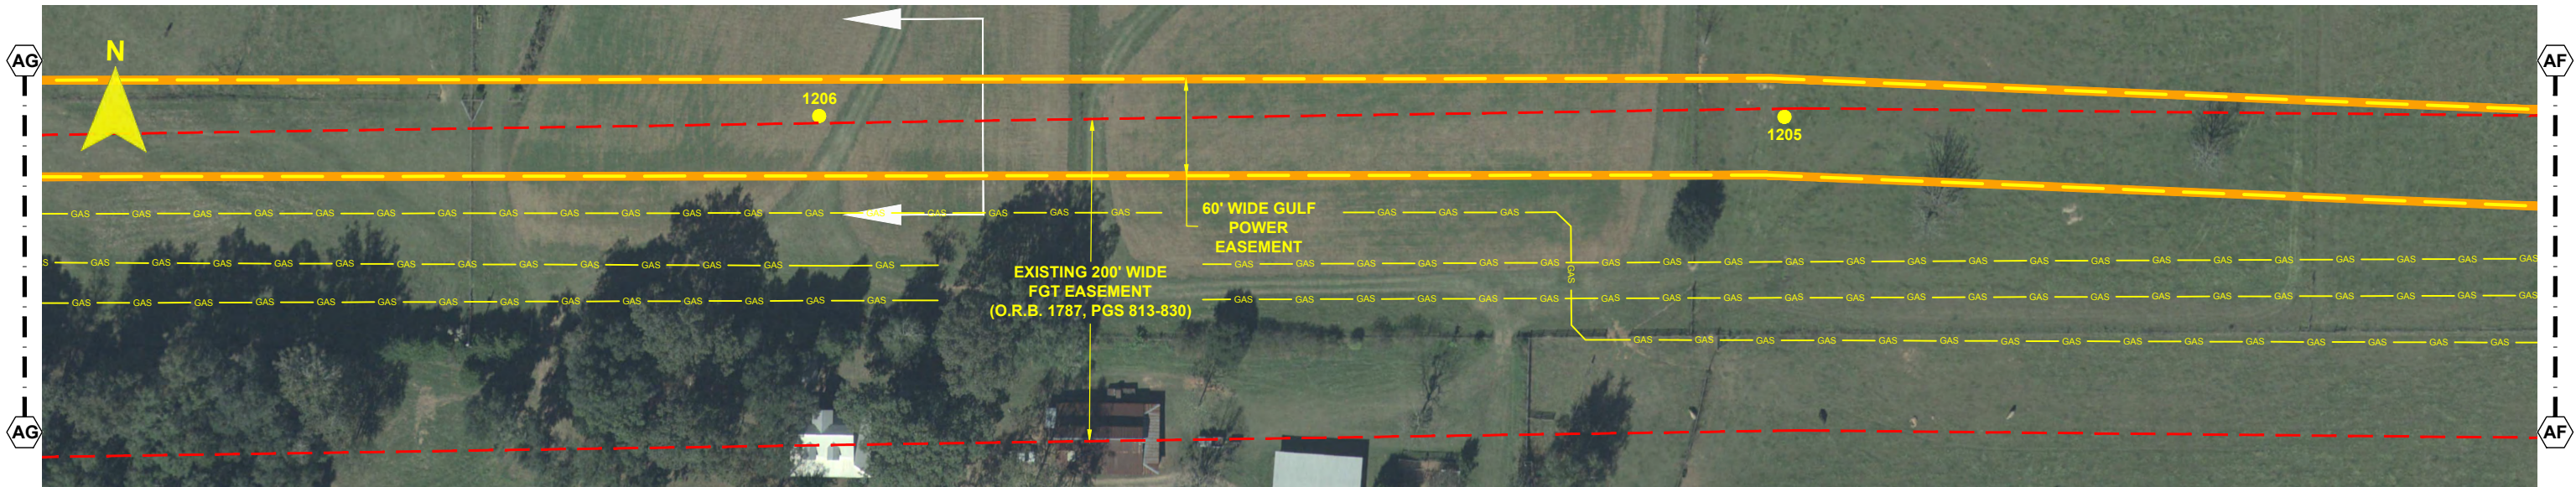

24 x 36 Scale: 1" = 50'
11 x 17 Scale: 1" = 100'

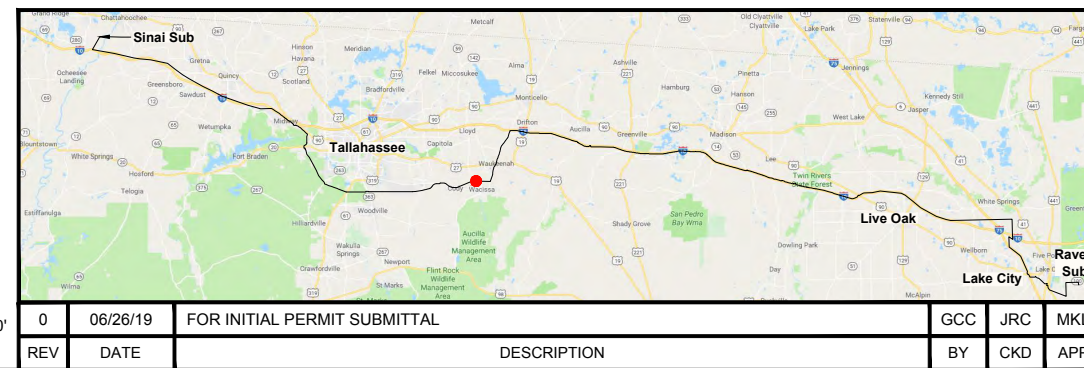

GULF POWER COMPANY


NORTH FLORIDA RESILIENCY CONNECTION

SCALE: 1" = 100'
DRAWN BY: GCC
ENGINEER: MKL
COUNTY: JEFFERSON
SHEET 18 OF 71

DATE: 06/26/19
CHECKED BY: JRC
SECTION: AS SHOWN
FILE NAME: RS4000




FPL 039427
20210015-EI

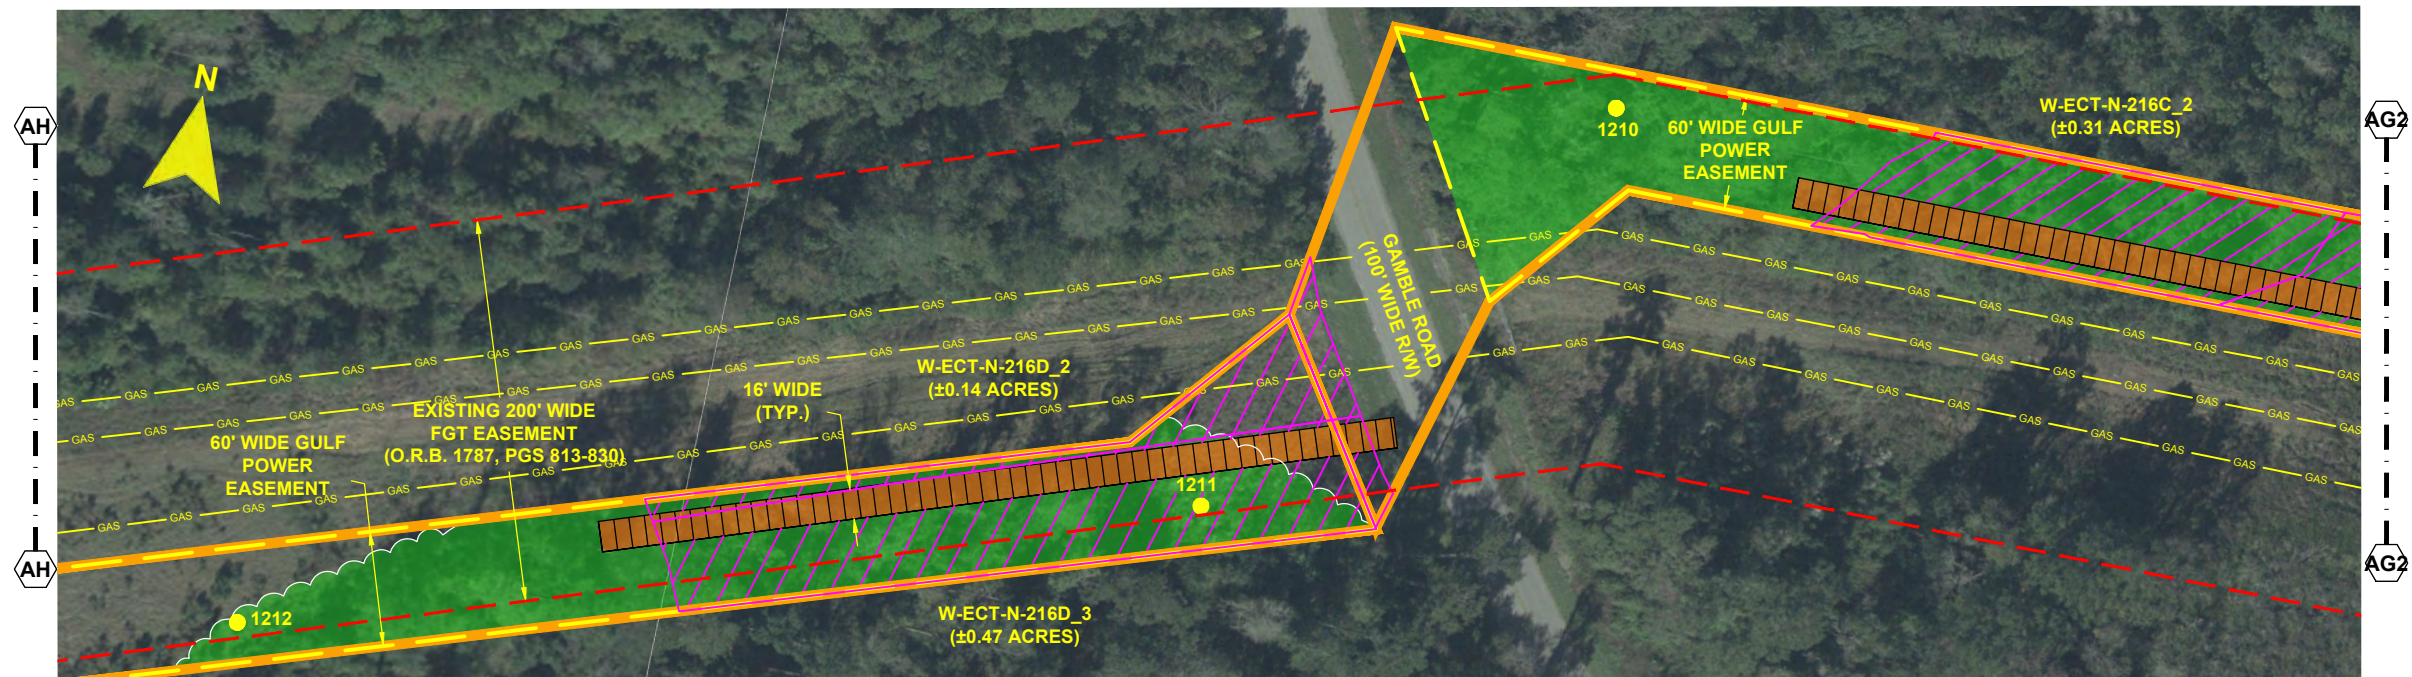


- NOTES:**
1. SURVEY BOUNDARIES AND WETLAND DELINEATION PROVIDED BY OTHERS.
 2. TEMPORARY MATTING CONFIGURATION BASED ON PLANS PREPARED BY PICKETT.

LEGEND	
	TEMPORARY MATTING
	LIMITS OF UPLAND CLEARING
	LIMITS OF WETLAND CLEARING
	EXISTING FPL EASEMENT
	PROPOSED EASEMENT
	PROJECT BOUNDARY
	PROPERTY LINE
	WETLAND
	DITCH, STREAM & WATERBODY
	278A2 TRANSMISSION POLE TO BE INSTALLED
	278A2 COT TRANSMISSION POLE TO BE INSTALLED
	278A2 EXISTING DISTRIBUTION POLE
	278A2 TRANSMISSION POLE TO BE REMOVED
	278A2 PROJECT MILE MARKER

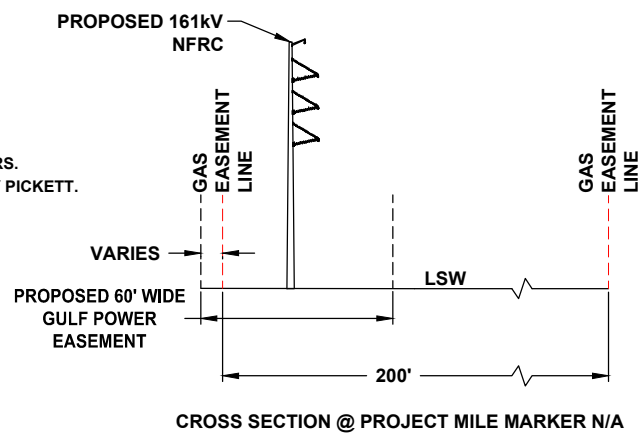

24 x 36 Scale: 1" = 50'
11 x 17 Scale: 1" = 100'

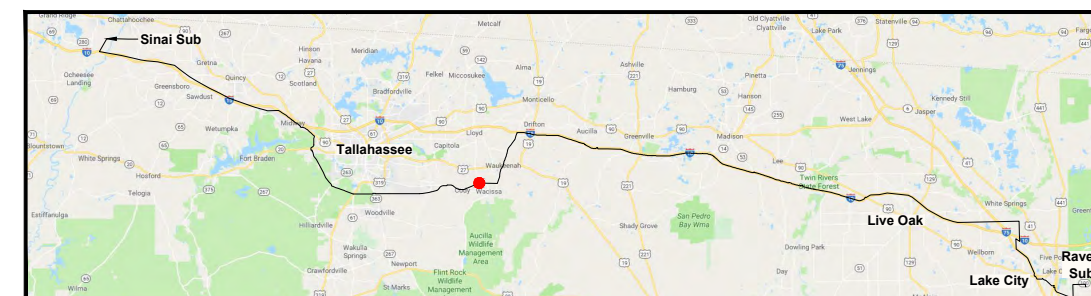

0	06/26/19	FOR INITIAL PERMIT SUBMITTAL	GCC	JRC	MKL
REV	DATE	DESCRIPTION	BY	CKD	APP

GULF POWER COMPANY



SCALE: 1" = 100'
DRAWN BY: GCC
ENGINEER: MKL
COUNTY: JEFFERSON
SHEET 19 OF 71

DATE: 06/26/19
CHECKED BY: JRC
SECTION: AS SHOWN
FILE NAME: RS4000

NORTH FLORIDA RESILIENCY CONNECTION




FPL 039428
20210015-EI

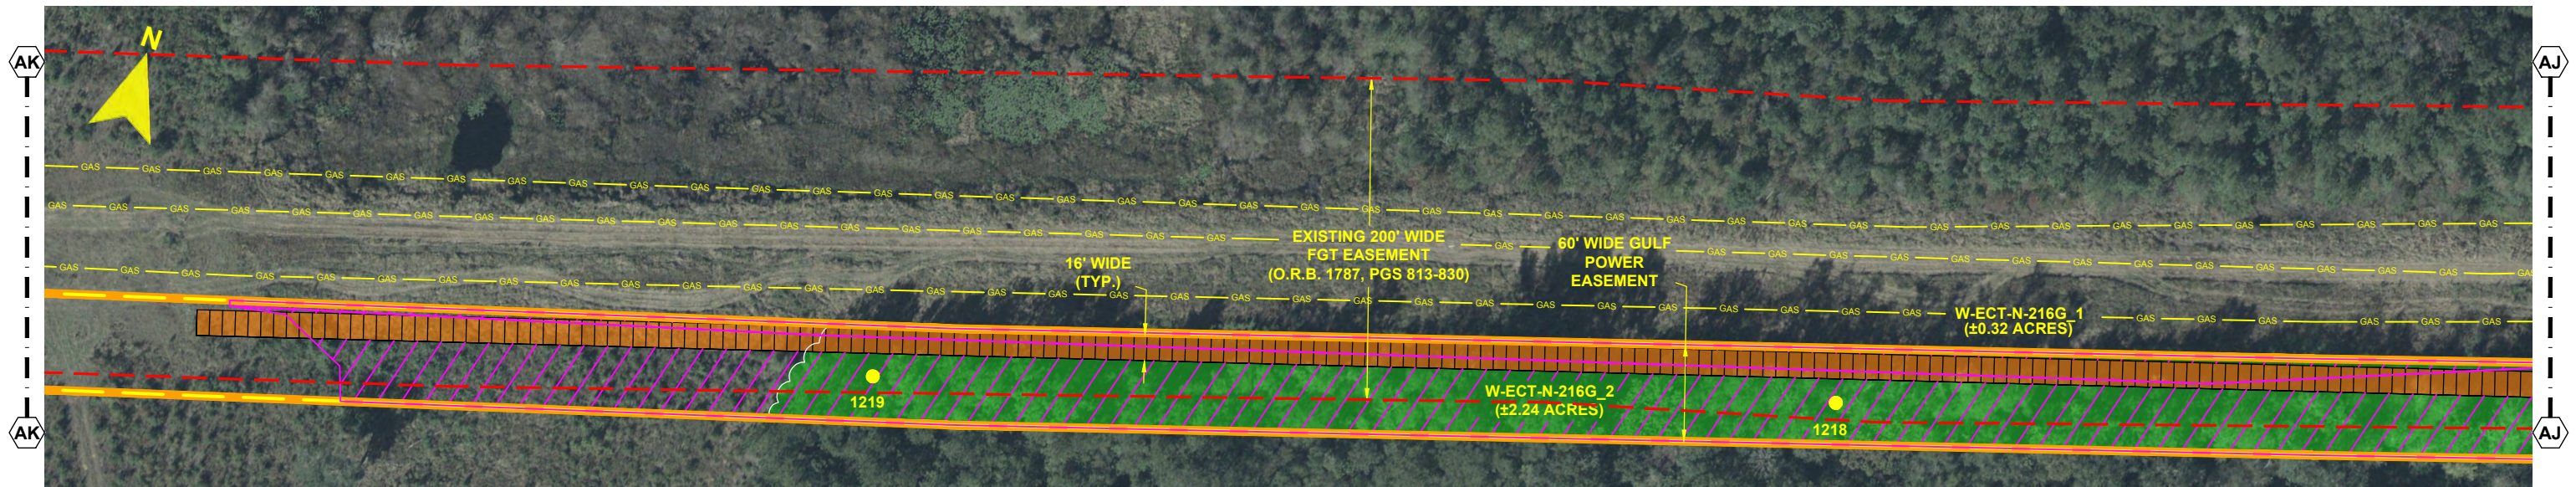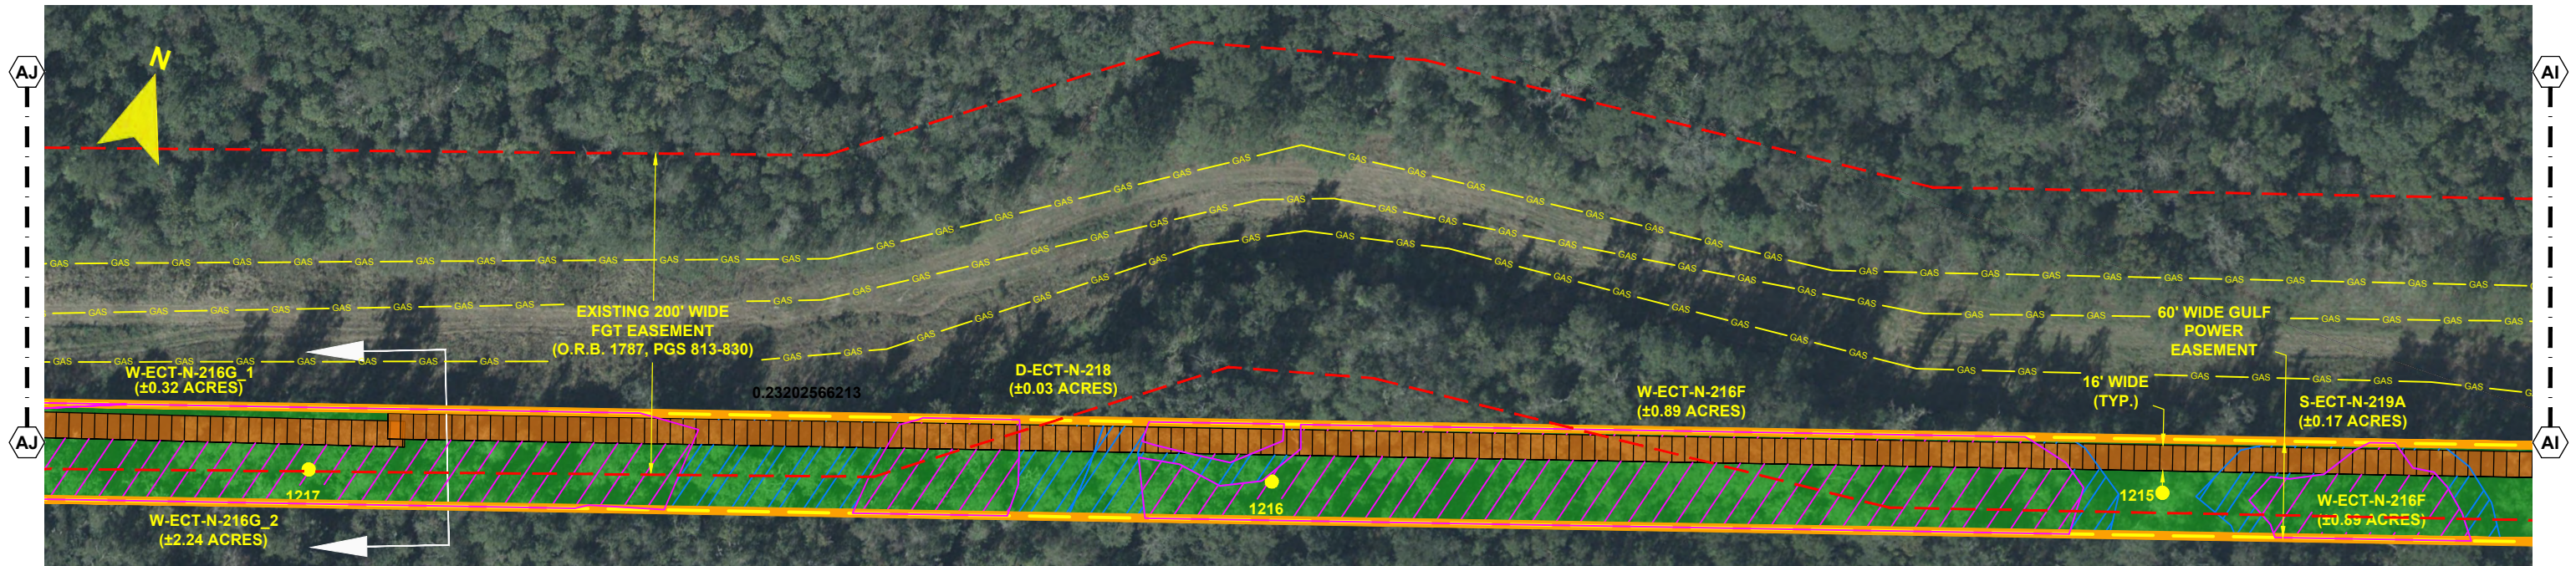


- NOTES:**
1. SURVEY BOUNDARIES AND WETLAND DELINEATION PROVIDED BY OTHERS.
 2. TEMPORARY MATTING CONFIGURATION BASED ON PLANS PREPARED BY PICKETT.

LEGEND	
	TEMPORARY MATTING
	LIMITS OF UPLAND CLEARING
	LIMITS OF WETLAND CLEARING
	EXISTING FPL EASEMENT
	PROPOSED EASEMENT
	PROJECT BOUNDARY
	PROPERTY LINE
	WETLAND
	DITCH, STREAM & WATERBODY
	TRANSMISSION POLE TO BE INSTALLED
	COT TRANSMISSION POLE TO BE INSTALLED
	EXISTING DISTRIBUTION POLE
	TRANSMISSION POLE TO BE REMOVED
	PROJECT MILE MARKER

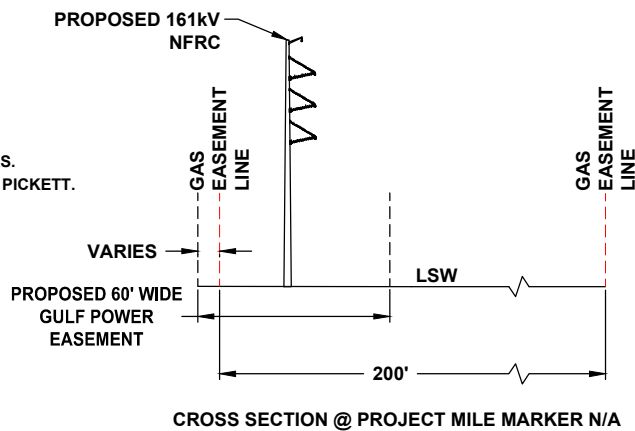

24 x 36 Scale: 1" = 50'
11 x 17 Scale: 1" = 100'

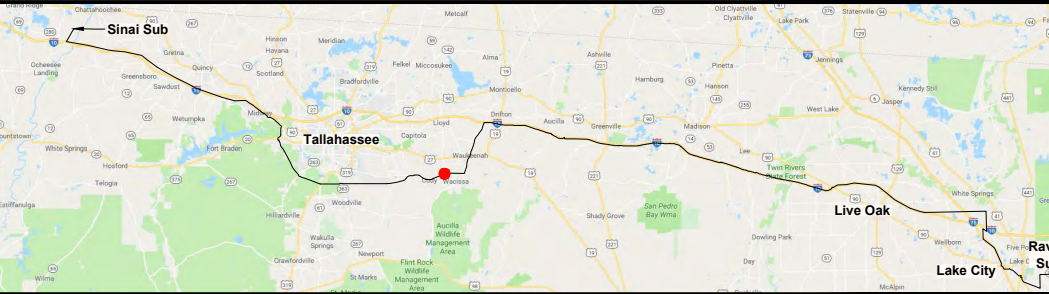			GCC	JRC	MKL
0	06/26/19	FOR INITIAL PERMIT SUBMITTAL			
REV	DATE	DESCRIPTION	BY	CKD	APP

GULF POWER COMPANY



SCALE: 1" = 100'
DRAWN BY: GCC
ENGINEER: MKL
COUNTY: JEFFERSON
SHEET 20 OF 71

DATE: 06/26/19
CHECKED BY: JRC
SECTION: AS SHOWN
FILE NAME: RS4000

NORTH FLORIDA RESILIENCY CONNECTION




FPL 039429
20210015-EI

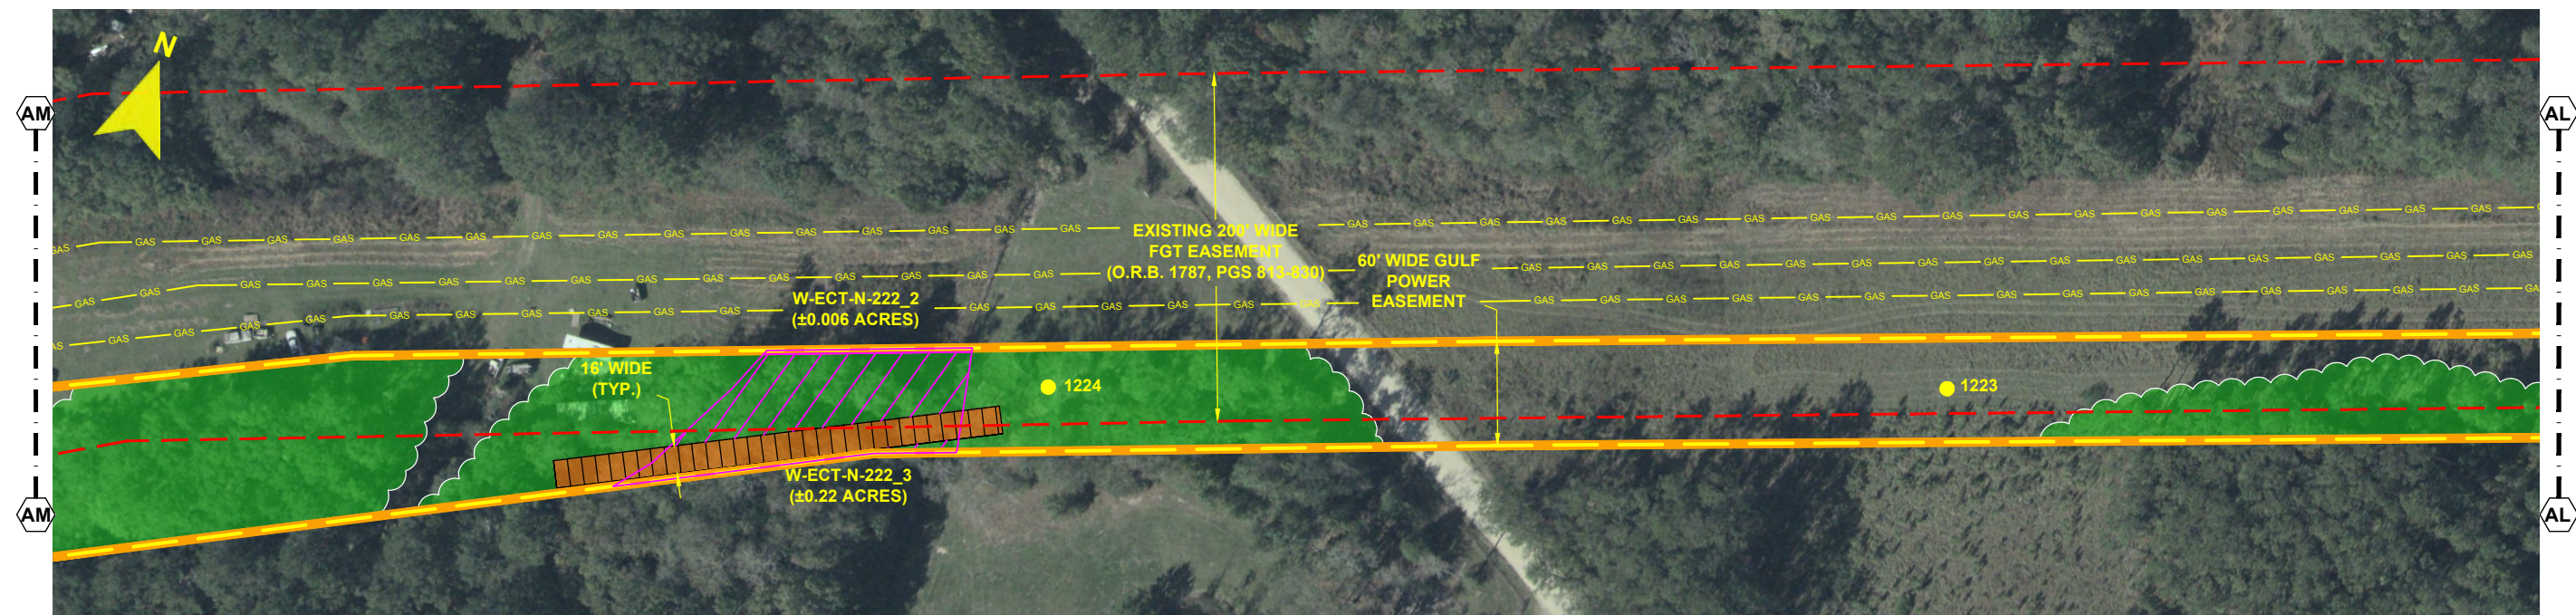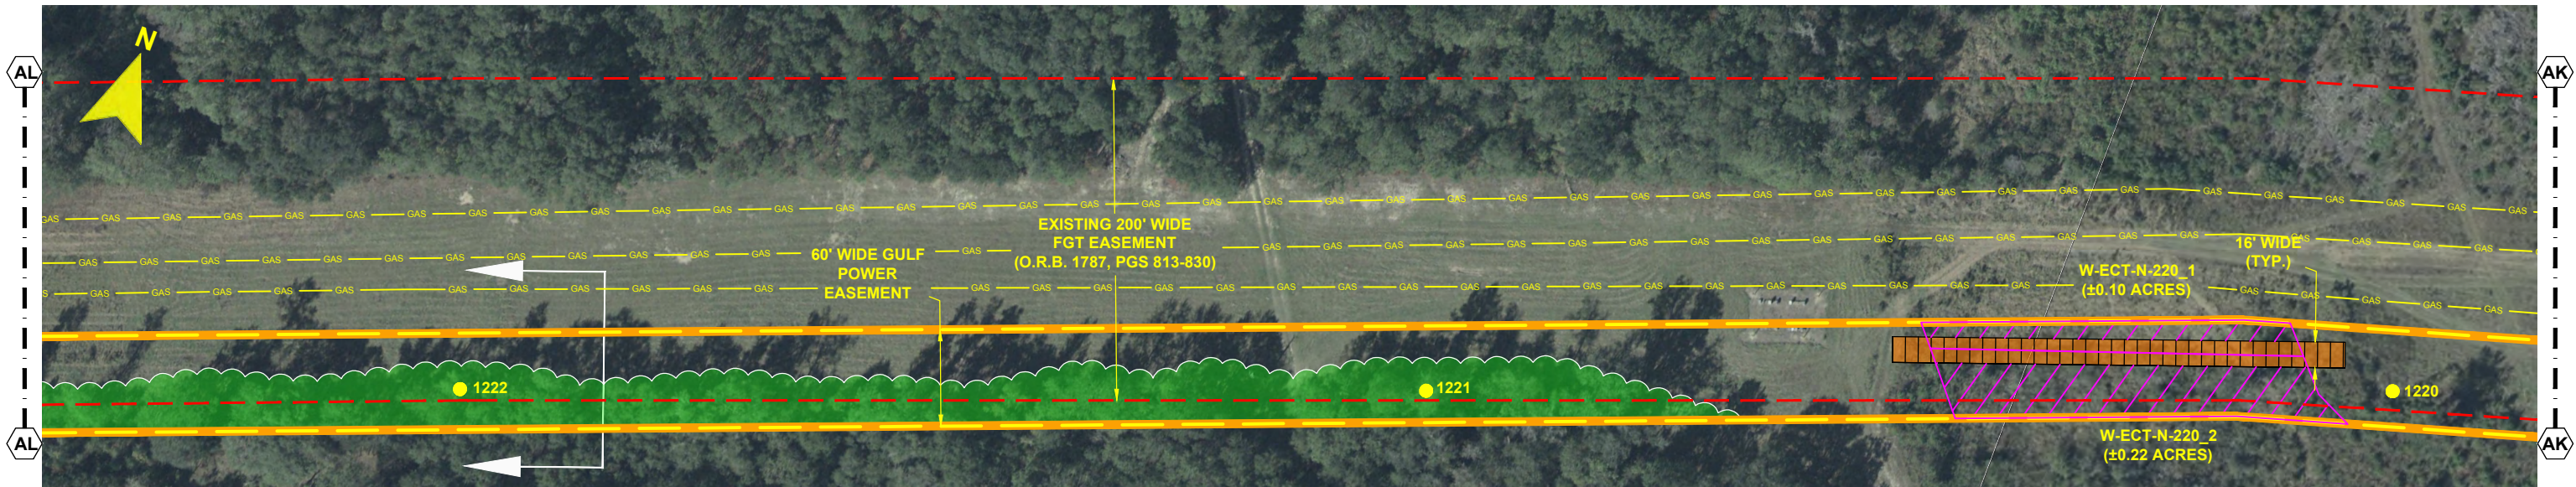

- NOTES:**
1. SURVEY BOUNDARIES AND WETLAND DELINEATION PROVIDED BY OTHERS.
 2. TEMPORARY MATTING CONFIGURATION BASED ON PLANS PREPARED BY PICKETT.

LEGEND	
	TEMPORARY MATTING
	LIMITS OF UPLAND CLEARING
	LIMITS OF WETLAND CLEARING
	EXISTING FPL EASEMENT
	PROPOSED EASEMENT
	PROJECT BOUNDARY
	PROPERTY LINE
	WETLAND
	DITCH, STREAM & WATERBODY
	278A2 TRANSMISSION POLE TO BE INSTALLED
	278A2 COT TRANSMISSION POLE TO BE INSTALLED
	EXISTING DISTRIBUTION POLE
	278A2 TRANSMISSION POLE TO BE REMOVED
	278A2 PROJECT MILE MARKER

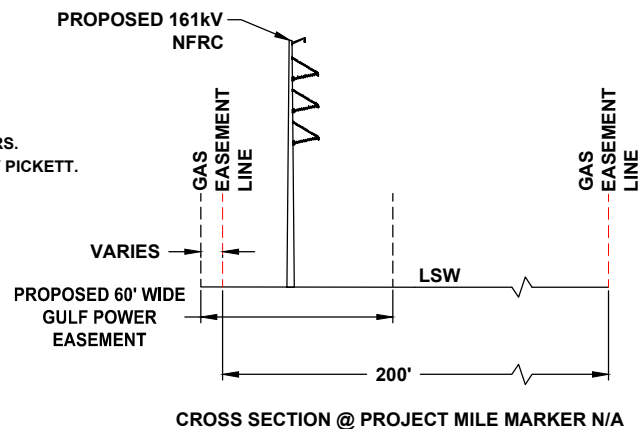

24 x 36 Scale: 1" = 50'
11 x 17 Scale: 1" = 100'

50' 0 25' 50' 100'

The map displays a route starting from the west, passing through Tallahassee, and ending near Live Oak and Lake City. Key locations labeled include Tallahassee, Live Oak, and Lake City. The map also shows various roads and landmarks, such as the Aucilla Wildlife Management Area and the San Pedro Bay Yoma. A red dot is marked on the route near Tallahassee.

0	06/26/19	FOR INITIAL PERMIT SUBMITTAL	GCC	JRC	MKL
REV	DATE	DESCRIPTION	BY	CKD	APP

GULF POWER COMPANY



SCALE: 1" = 100'
DRAWN BY: GCC
ENGINEER: MKL
COUNTY: JEFFERSON
SHEET 21 OF 71

DATE: 06/26/19
CHECKED BY: JRC
SECTION: AS SHOWN
FILE NAME: RS4000

NORTH FLORIDA RESILIENCY CONNECTION




FPL 039430
20210015-EI

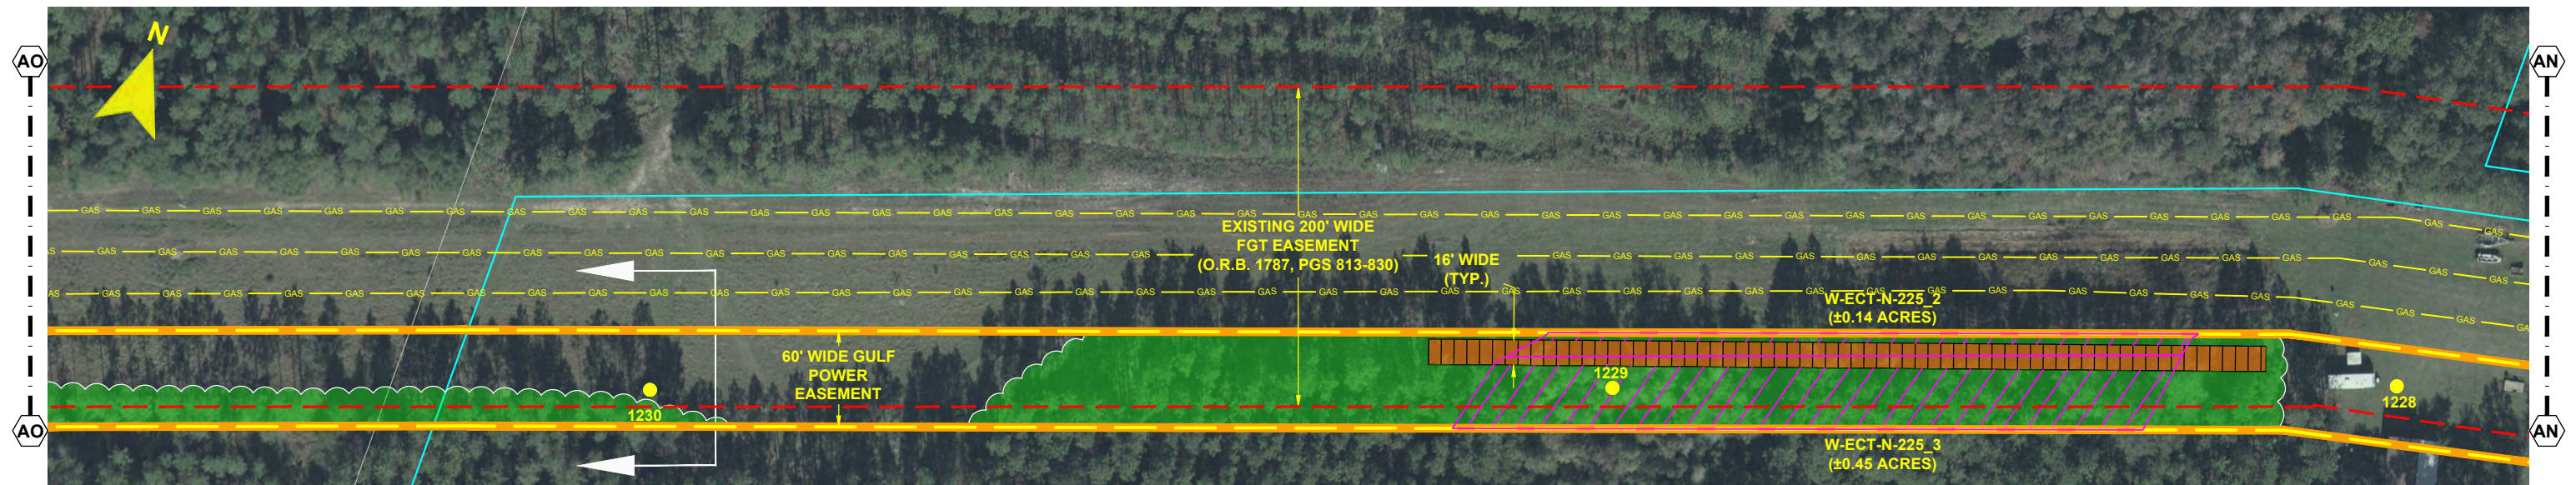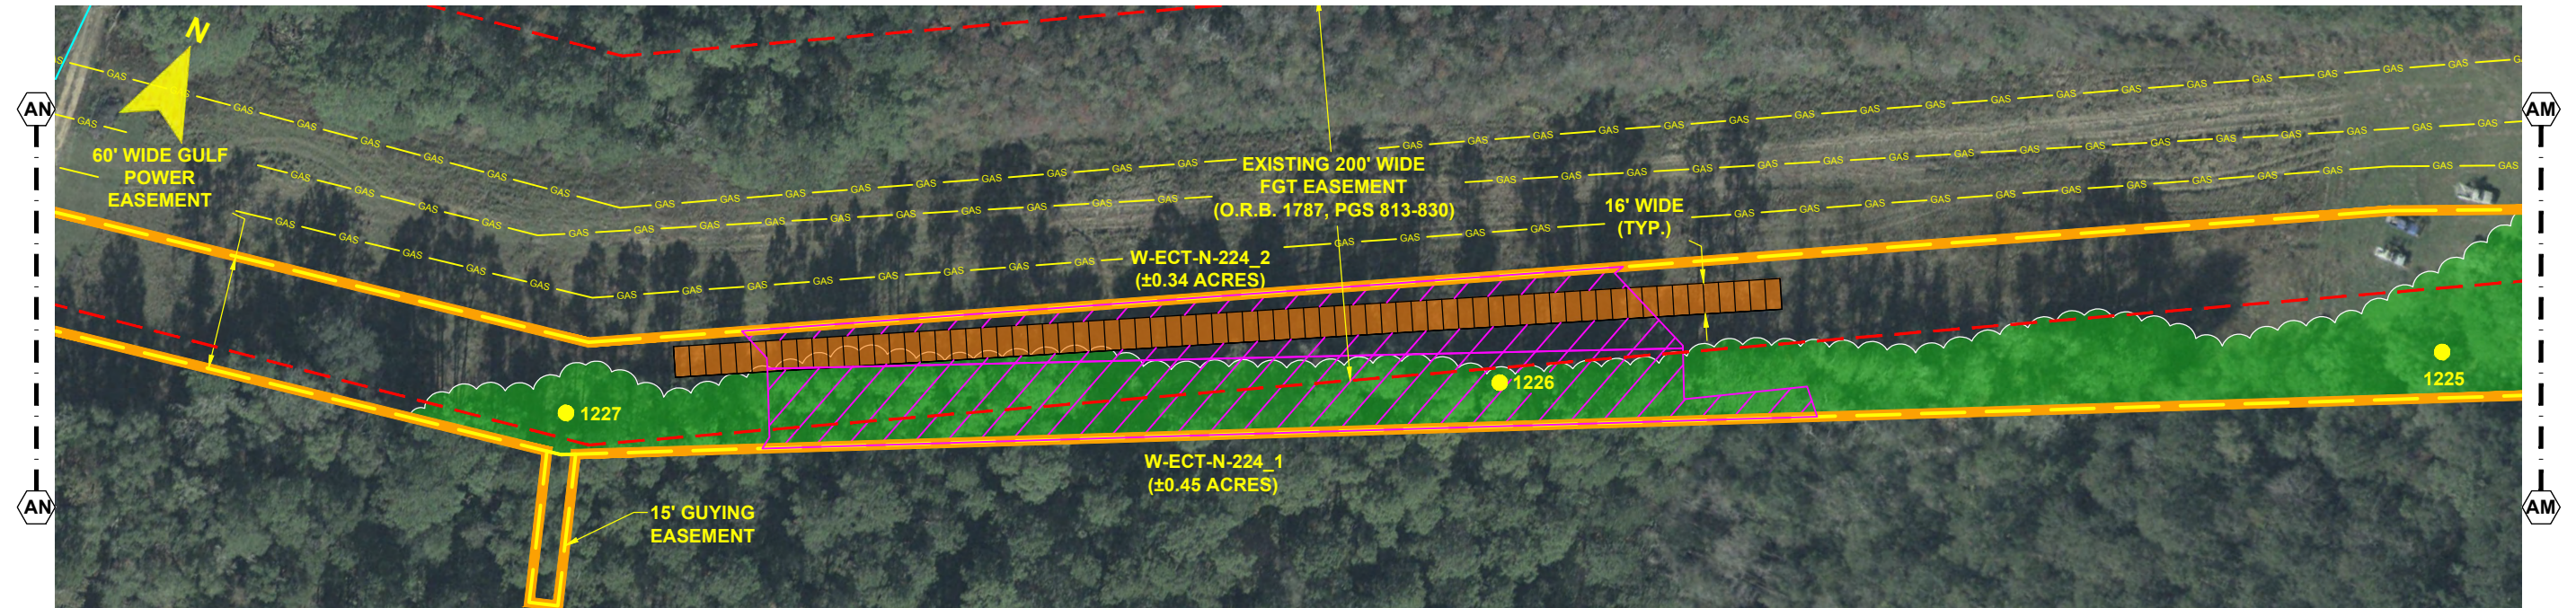


- NOTES:**
1. SURVEY BOUNDARIES AND WETLAND DELINEATION PROVIDED BY OTHERS.
 2. TEMPORARY MATTING CONFIGURATION BASED ON PLANS PREPARED BY PICKETT.

LEGEND	
	TEMPORARY MATTING
	LIMITS OF UPLAND CLEARING
	LIMITS OF WETLAND CLEARING
	EXISTING FPL EASEMENT
	PROPOSED EASEMENT
	PROJECT BOUNDARY
	PROPERTY LINE
	WETLAND
	DITCH, STREAM & WATERBODY
	278A2 TRANSMISSION POLE TO BE INSTALLED
	278A2 COT TRANSMISSION POLE TO BE INSTALLED
	EXISTING DISTRIBUTION POLE
	278A2 TRANSMISSION POLE TO BE REMOVED
	1 PROJECT MILE MARKER

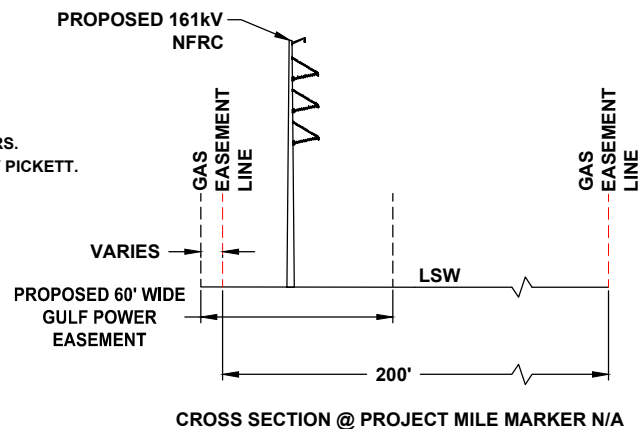

24 x 36 Scale: 1" = 50'
11 x 17 Scale: 1" = 100'

50' 0 25' 50' 100'

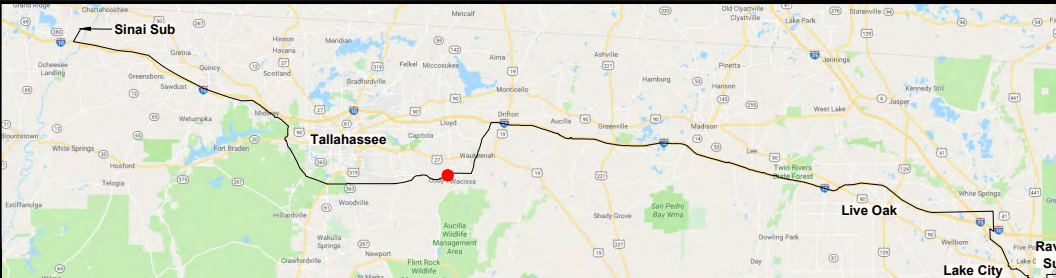					
0	06/26/19	FOR INITIAL PERMIT SUBMITTAL	GCC	JRC	MKL
REV	DATE	DESCRIPTION	BY	CKD	APP

GULF POWER COMPANY



SCALE: 1" = 100'
DRAWN BY: GCC
ENGINEER: MKL
COUNTY: JEFFERSON
SHEET 22 OF 71

DATE: 06/26/19
CHECKED BY: JRC
SECTION: AS SHOWN
FILE NAME: RS4000

NORTH FLORIDA RESILIENCY CONNECTION




FPL 039431
20210015-EI

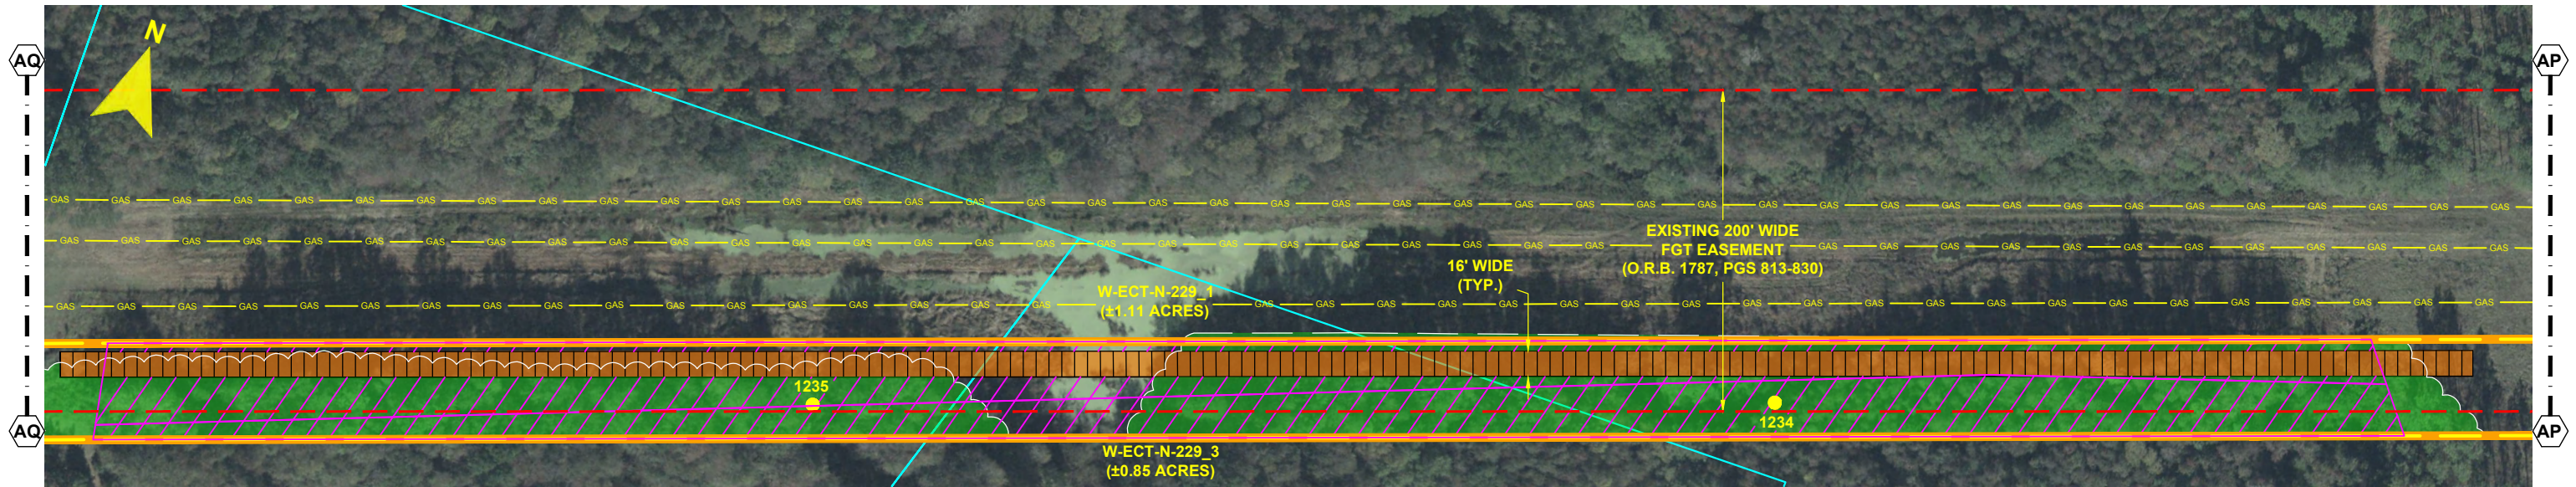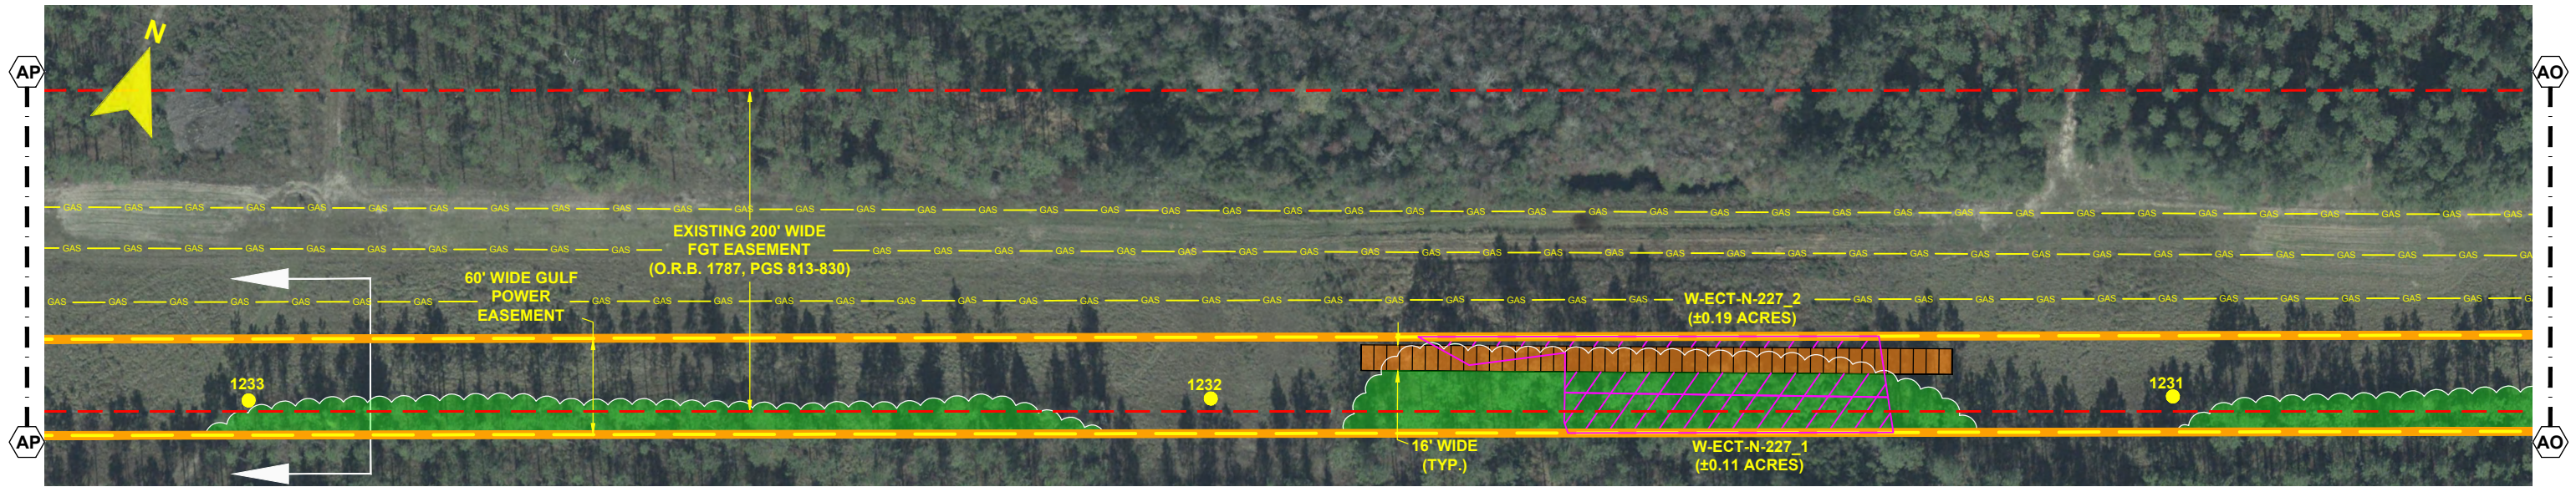


- NOTES:**
1. SURVEY BOUNDARIES AND WETLAND DELINEATION PROVIDED BY OTHERS.
 2. TEMPORARY MATTING CONFIGURATION BASED ON PLANS PREPARED BY PICKETT.

LEGEND	
	TEMPORARY MATTING
	LIMITS OF UPLAND CLEARING
	LIMITS OF WETLAND CLEARING
	EXISTING FPL EASEMENT
	PROPOSED EASEMENT
	PROJECT BOUNDARY
	PROPERTY LINE
	WETLAND
	DITCH, STREAM & WATERBODY
	278A2 TRANSMISSION POLE TO BE INSTALLED
	278A2 COT TRANSMISSION POLE TO BE INSTALLED
	EXISTING DISTRIBUTION POLE
	278A2 TRANSMISSION POLE TO BE REMOVED
	278A2 PROJECT MILE MARKER


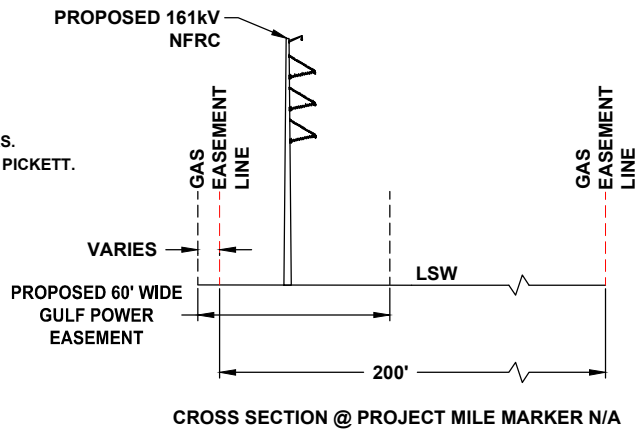


24 x 36 Scale: 1" = 50'
11 x 17 Scale: 1" = 100'

50' 0 25' 50' 100'


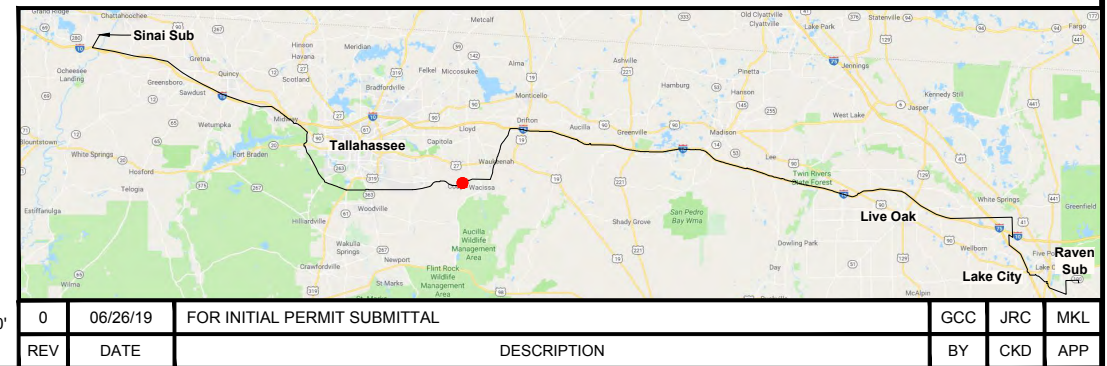


GULF POWER COMPANY		NORTH FLORIDA RESILIENCY CONNECTION	
SCALE: 1" = 100'	DATE: 06/26/19		FPL 039432 20210015-EI
DRAWN BY: GCC	CHECKED BY: JRC		
ENGINEER: MKL	SECTION: AS SHOWN		
COUNTY: JEFFERSON	FILE NAME: RS4000		
SHEET 23 OF 71			

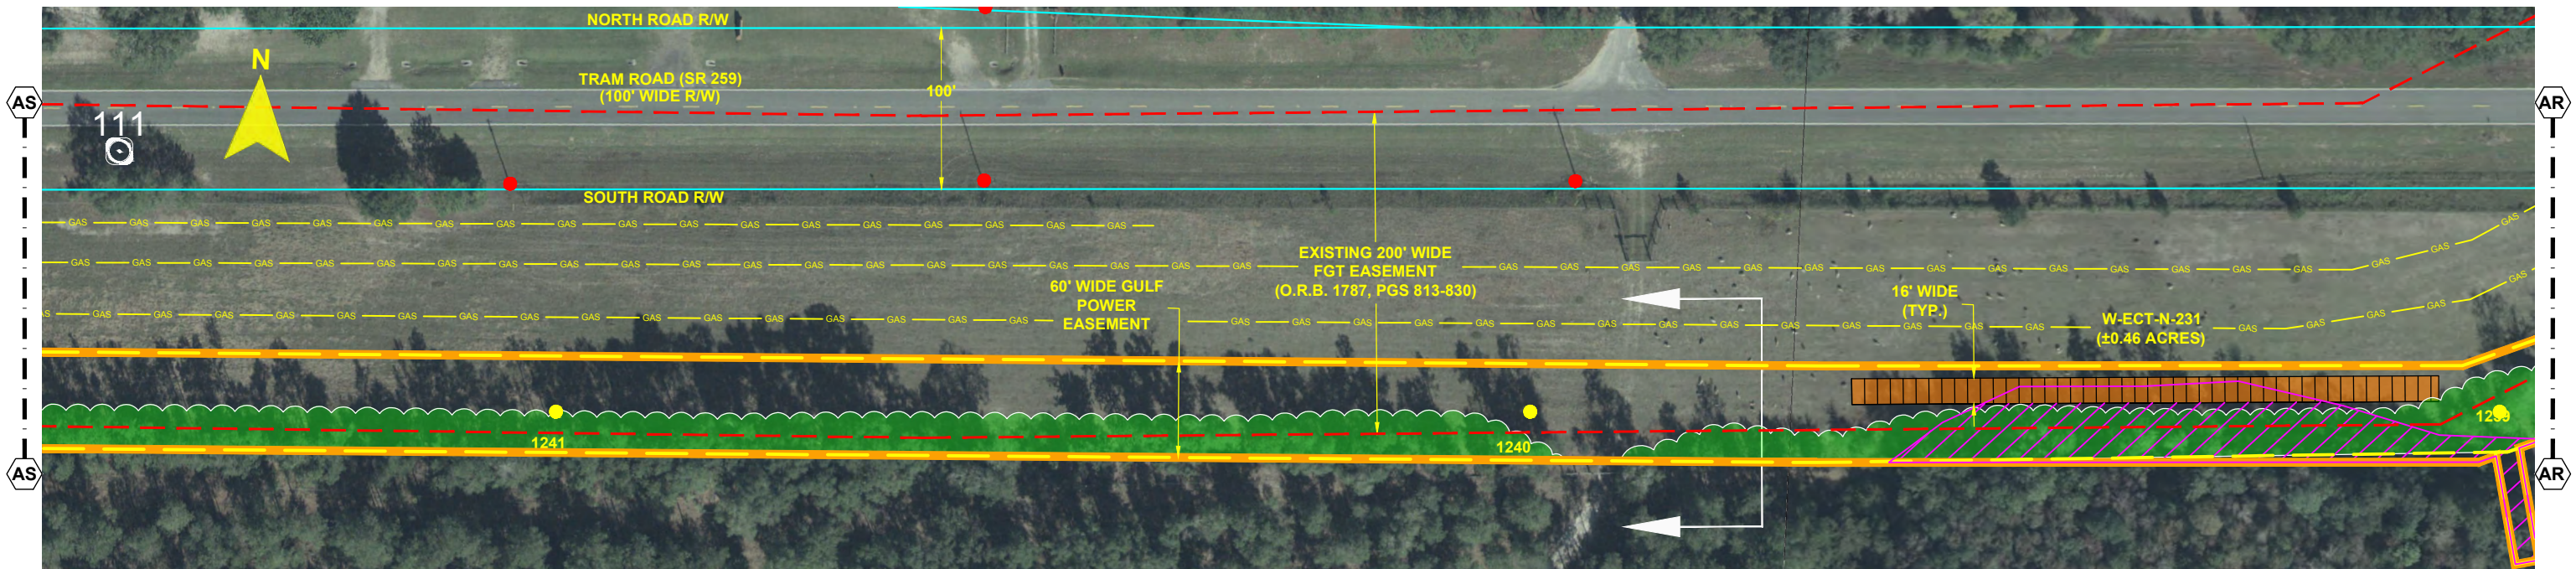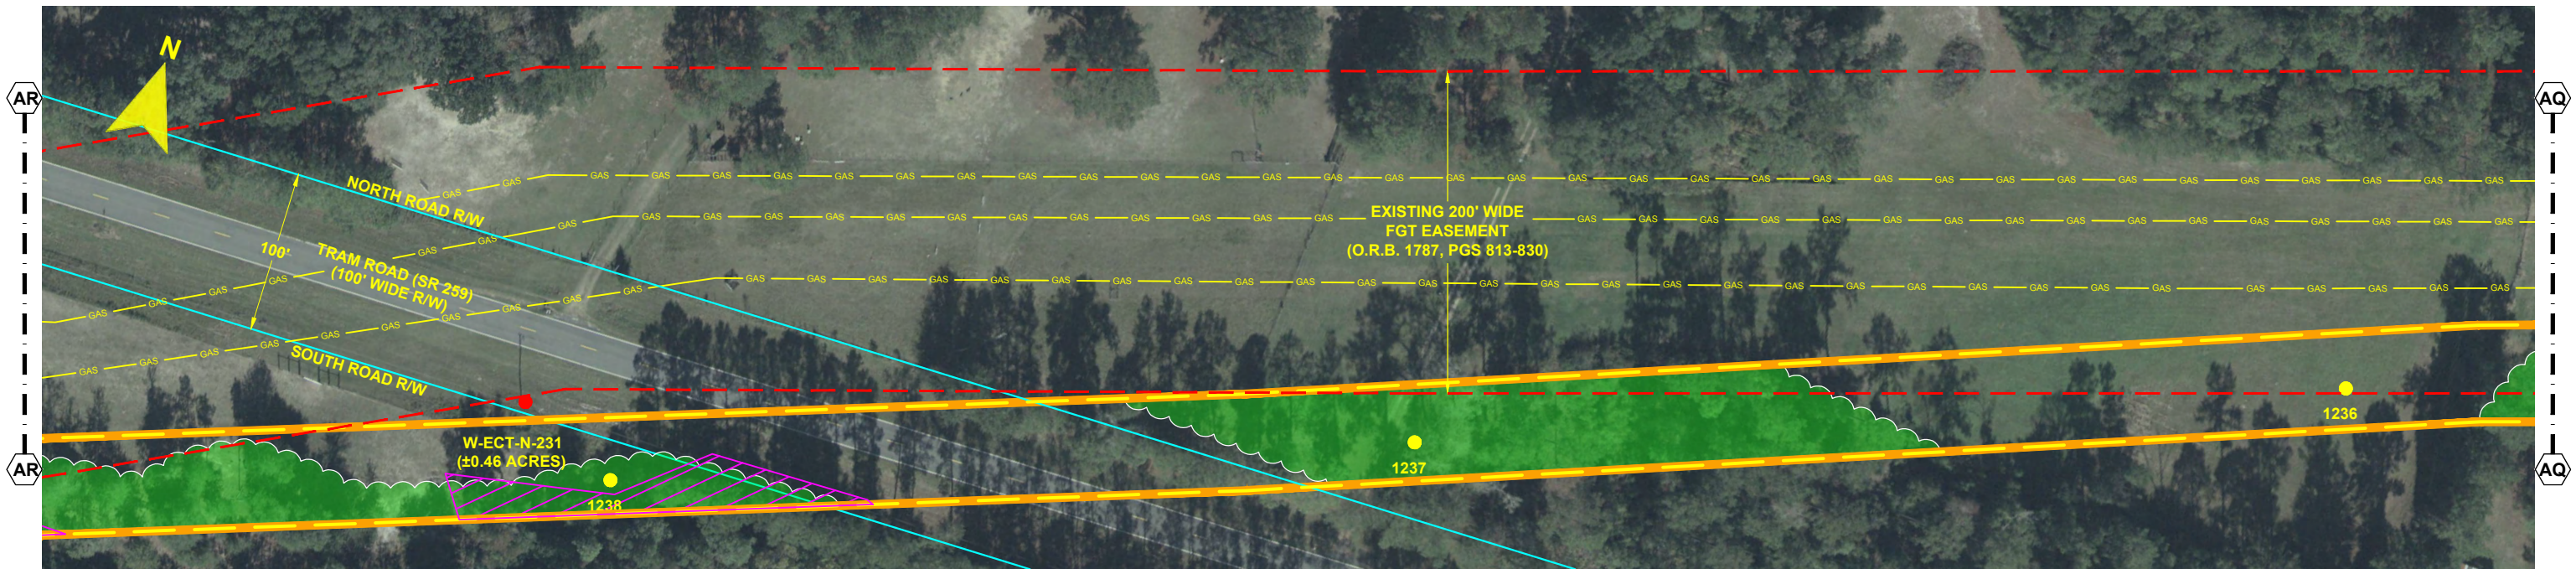


- NOTES:**
1. SURVEY BOUNDARIES AND WETLAND DELINEATION PROVIDED BY OTHERS.
 2. TEMPORARY MATTING CONFIGURATION BASED ON PLANS PREPARED BY PICKETT.

LEGEND	
	TEMPORARY MATTING
	LIMITS OF UPLAND CLEARING
	LIMITS OF WETLAND CLEARING
	EXISTING FPL EASEMENT
	PROPOSED EASEMENT
	PROJECT BOUNDARY
	PROPERTY LINE
	WETLAND
	DITCH, STREAM & WATERBODY
	278A2 TRANSMISSION POLE TO BE INSTALLED
	278A2 COT TRANSMISSION POLE TO BE INSTALLED
	EXISTING DISTRIBUTION POLE
	278A2 TRANSMISSION POLE TO BE REMOVED
	1 PROJECT MILE MARKER

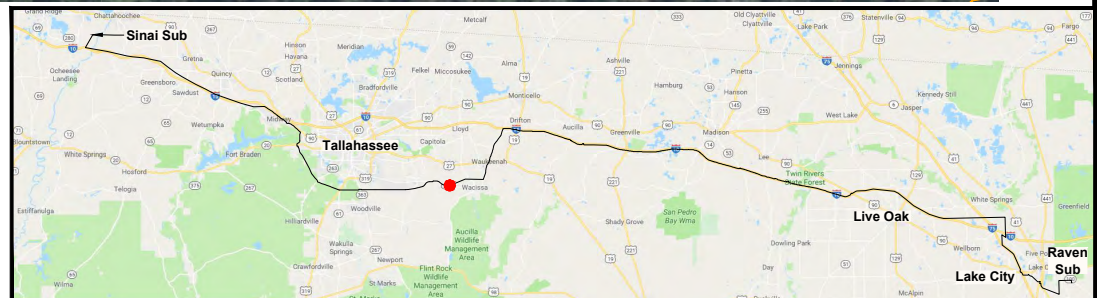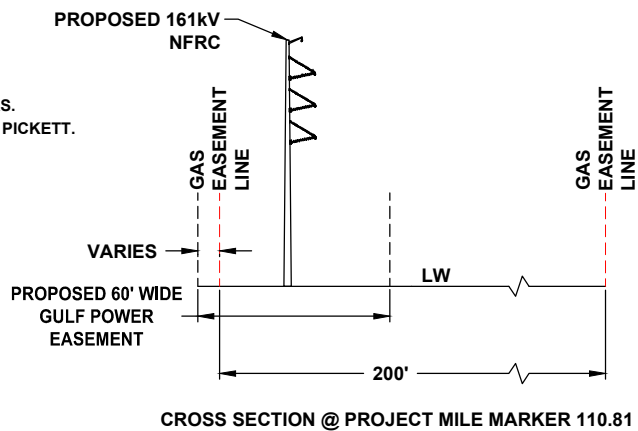


REV	DATE	DESCRIPTION	GCC	JRC	MKL
0	06/26/19	FOR INITIAL PERMIT SUBMITTAL			
			BY	CKD	APP

GULF POWER COMPANY		NORTH FLORIDA RESILIENCY CONNECTION		
SCALE: 1" = 100'	DATE: 06/26/19		FPL 039433 20210015-EI	
DRAWN BY: GCC	CHECKED BY: JRC			
ENGINEER: MKL	SECTION: AS SHOWN			
COUNTY: JEFFERSON	FILE NAME: RS4000			
SHEET 24 OF 71				


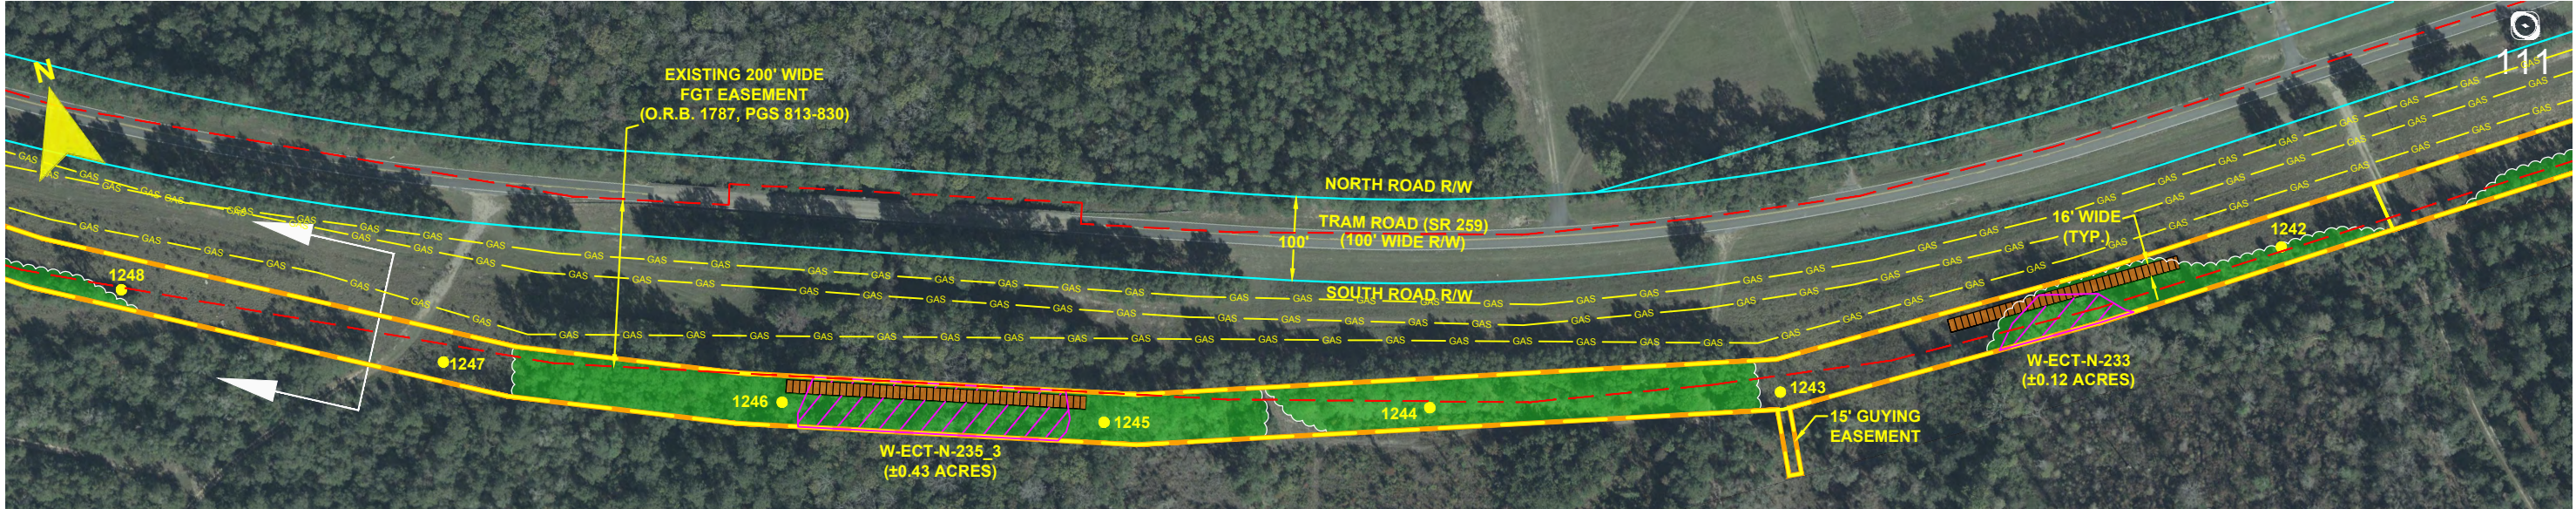


- NOTES:**
1. SURVEY BOUNDARIES AND WETLAND DELINEATION PROVIDED BY OTHERS.
 2. TEMPORARY MATTING CONFIGURATION BASED ON PLANS PREPARED BY PICKETT.

LEGEND	
	TEMPORARY MATTING
	LIMITS OF UPLAND CLEARING
	LIMITS OF WETLAND CLEARING
	EXISTING FPL EASEMENT
	PROPOSED EASEMENT
	PROJECT BOUNDARY
	PROPERTY LINE
	WETLAND
	DITCH, STREAM & WATERBODY
	TRANSMISSION POLE TO BE INSTALLED
	COT TRANSMISSION POLE TO BE INSTALLED
	EXISTING DISTRIBUTION POLE
	TRANSMISSION POLE TO BE REMOVED
	PROJECT MILE MARKER

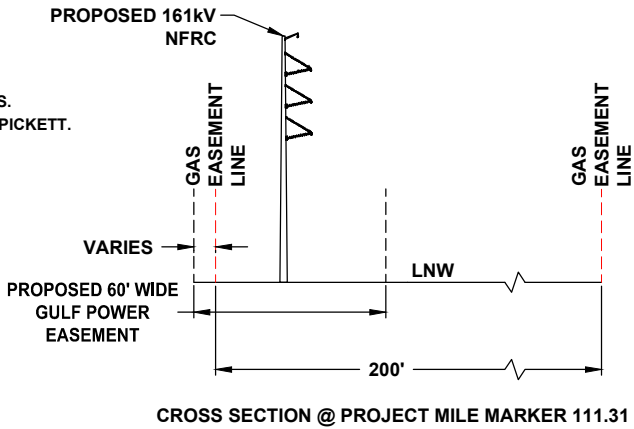


24 x 36 Scale: 1" = 100'
11 x 17 Scale: 1" = 200'

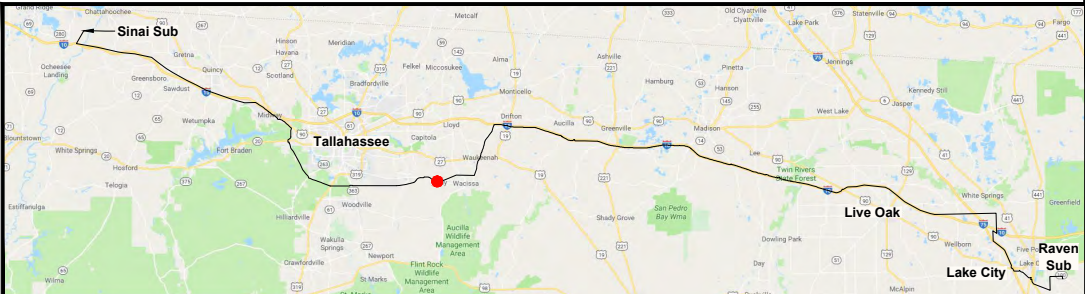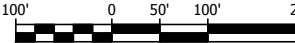


0	06/26/19	FOR INITIAL PERMIT SUBMITTAL	GCC	JRC	MKL
REV	DATE	DESCRIPTION	BY	CKD	APP

GULF POWER COMPANY		NORTH FLORIDA RESILIENCY CONNECTION	
SCALE: 1" = 200'	DATE: 06/26/19	 Gulf Power®	FPL 039434 20210015-EI
DRAWN BY: GCC	CHECKED BY: JRC		
ENGINEER: MKL	SECTION: AS SHOWN		
COUNTY: JEFFERSON	FILE NAME: RS4000		
SHEET 25 OF 71			

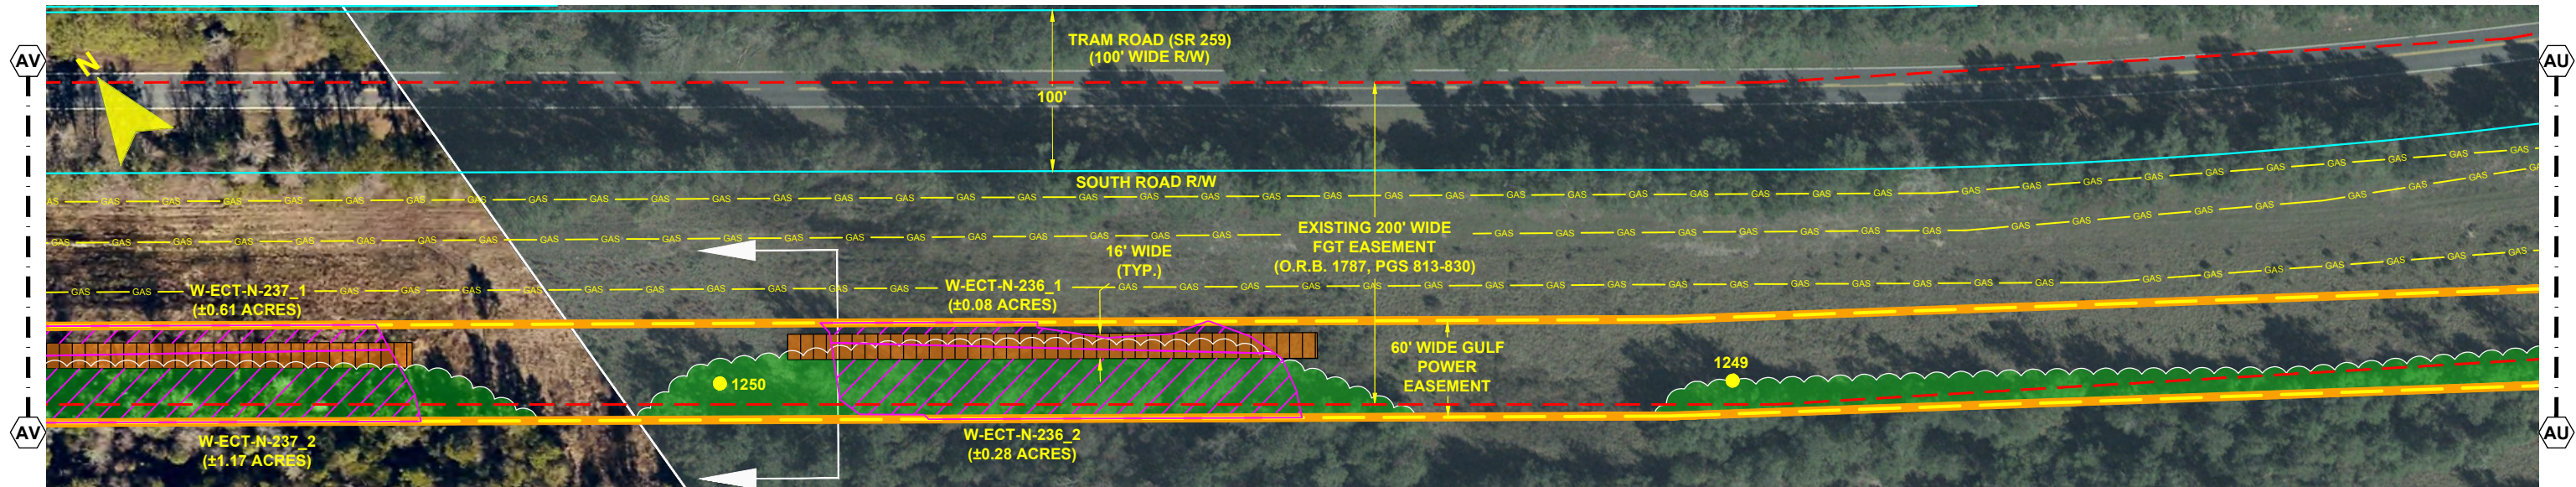


- NOTES:**
1. SURVEY BOUNDARIES AND WETLAND DELINEATION PROVIDED BY OTHERS.
 2. TEMPORARY MATTING CONFIGURATION BASED ON PLANS PREPARED BY PICKETT.

LEGEND	
	TEMPORARY MATTING
	LIMITS OF UPLAND CLEARING
	LIMITS OF WETLAND CLEARING
	EXISTING FPL EASEMENT
	PROPOSED EASEMENT
	PROJECT BOUNDARY
	PROPERTY LINE
	WETLAND
	DITCH, STREAM & WATERBODY
	278A2 TRANSMISSION POLE TO BE INSTALLED
	278A2 COT TRANSMISSION POLE TO BE INSTALLED
	EXISTING DISTRIBUTION POLE
	278A2 TRANSMISSION POLE TO BE REMOVED
	278A2 PROJECT MILE MARKER

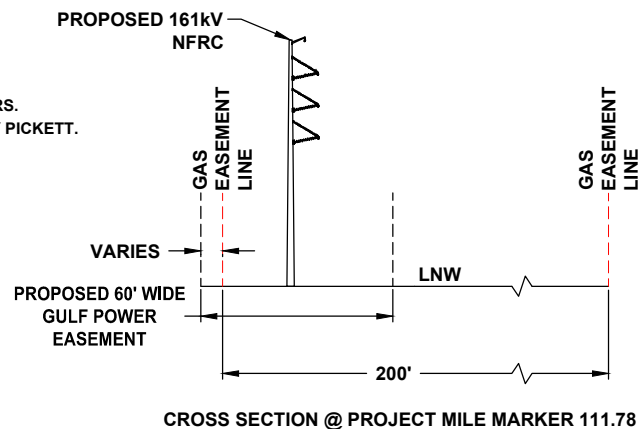

24 x 36 Scale: 1" = 50'
 11 x 17 Scale: 1" = 100'

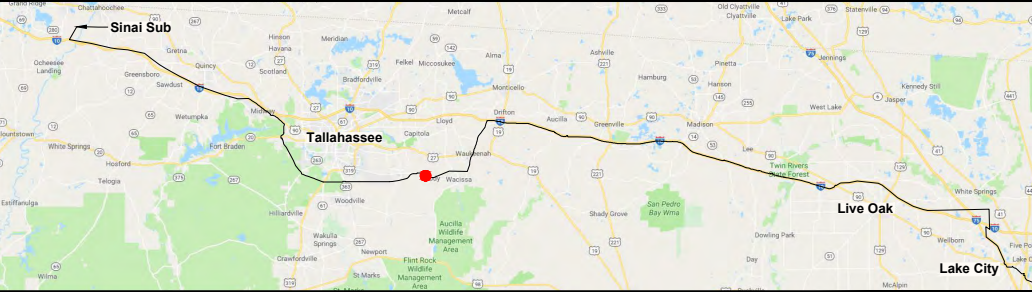					
0	06/26/19	FOR INITIAL PERMIT SUBMITTAL	GCC	JRC	MKL
REV	DATE	DESCRIPTION	BY	CKD	APP

GULF POWER COMPANY


SCALE: 1" = 100'
 DRAWN BY: GCC
 ENGINEER: MKL
 COUNTY: JEFFERSON
 SHEET 26 OF 71

DATE: 06/26/19
 CHECKED BY: JRC
 SECTION: AS SHOWN
 FILE NAME: RS4000

NORTH FLORIDA RESILIENCY CONNECTION




FPL 039435
 20210015-EI

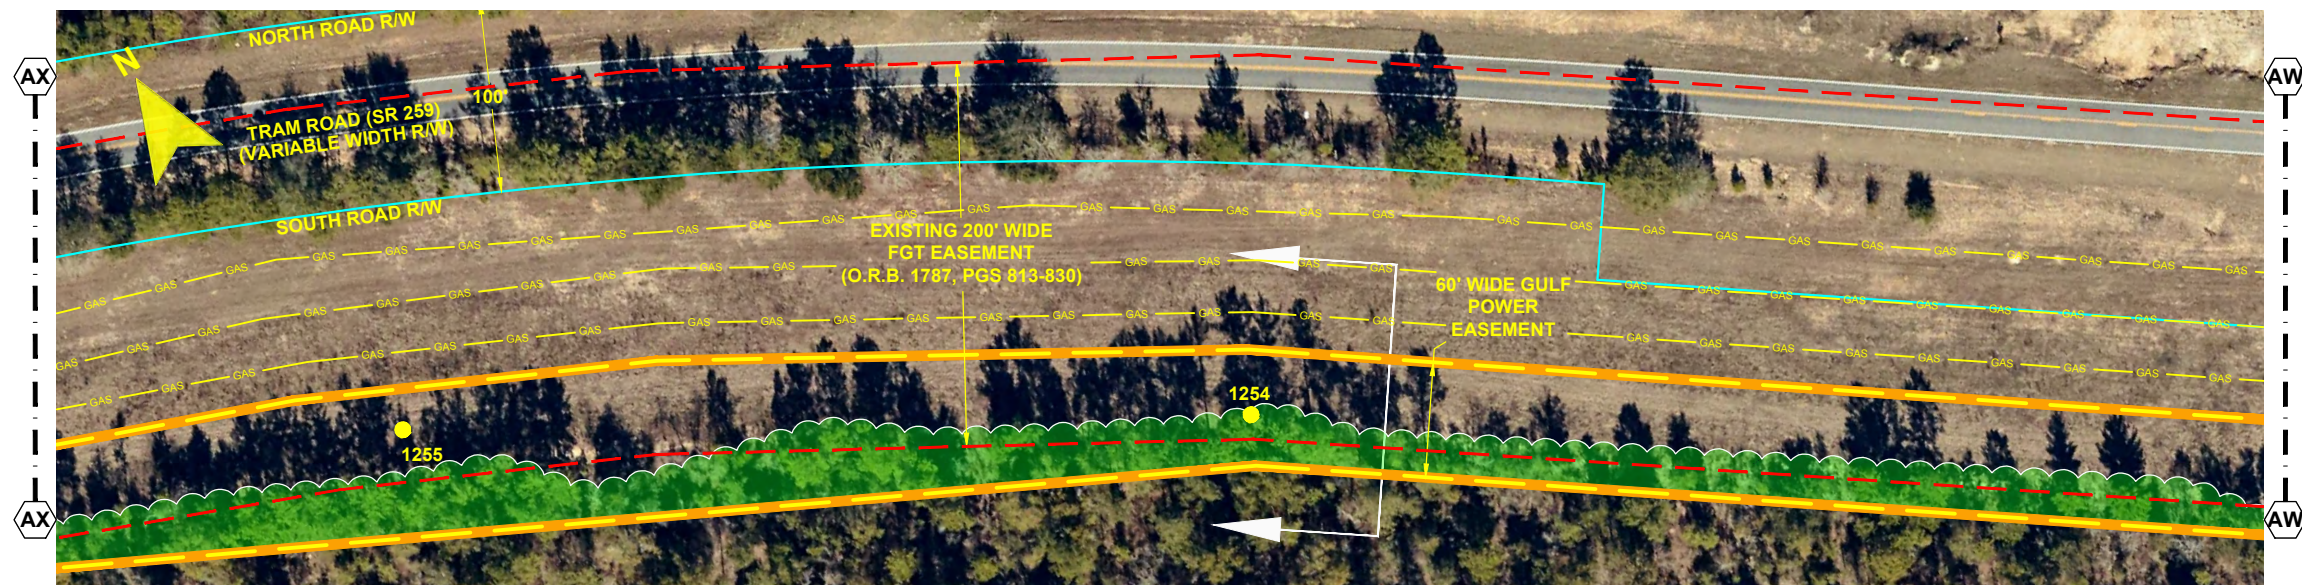


- NOTES:
1. SURVEY BOUNDARIES AND WETLAND DELINEATION PROVIDED BY OTHERS.
 2. TEMPORARY MATTING CONFIGURATION BASED ON PLANS PREPARED BY PICKETT.

LEGEND	
	TEMPORARY MATTING
	LIMITS OF UPLAND CLEARING
	LIMITS OF WETLAND CLEARING
	EXISTING FPL EASEMENT
	PROPOSED EASEMENT
	PROJECT BOUNDARY
	PROPERTY LINE
	WETLAND
	DITCH, STREAM & WATERBODY
	278A2 TRANSMISSION POLE TO BE INSTALLED
	278A2 COT TRANSMISSION POLE TO BE INSTALLED
	EXISTING DISTRIBUTION POLE
	278A2 TRANSMISSION POLE TO BE REMOVED
	278A2 PROJECT MILE MARKER

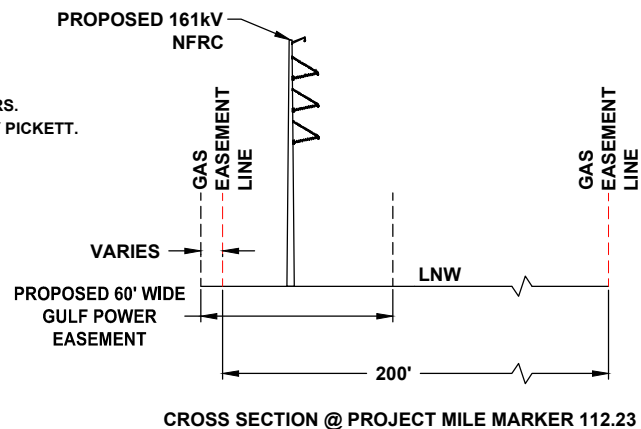

24 x 36 Scale: 1" = 50'
11 x 17 Scale: 1" = 100'

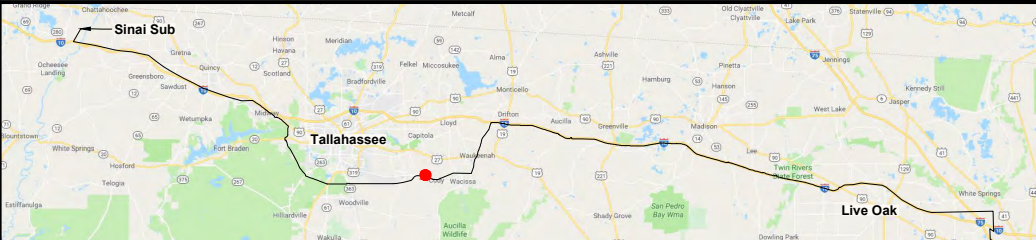

					
0	06/26/19	FOR INITIAL PERMIT SUBMITTAL	GCC	JRC	MKL
REV	DATE	DESCRIPTION	BY	CKD	APP

GULF POWER COMPANY



NORTH FLORIDA RESILIENCY CONNECTION

SCALE: 1" = 100'
DRAWN BY: GCC
ENGINEER: MKL
COUNTY: JEFFERSON & LEON
SHEET 27 OF 71

DATE: 06/26/19
CHECKED BY: JRC
SECTION: AS SHOWN
FILE NAME: RS4000




FPL 039436
20210015-EI

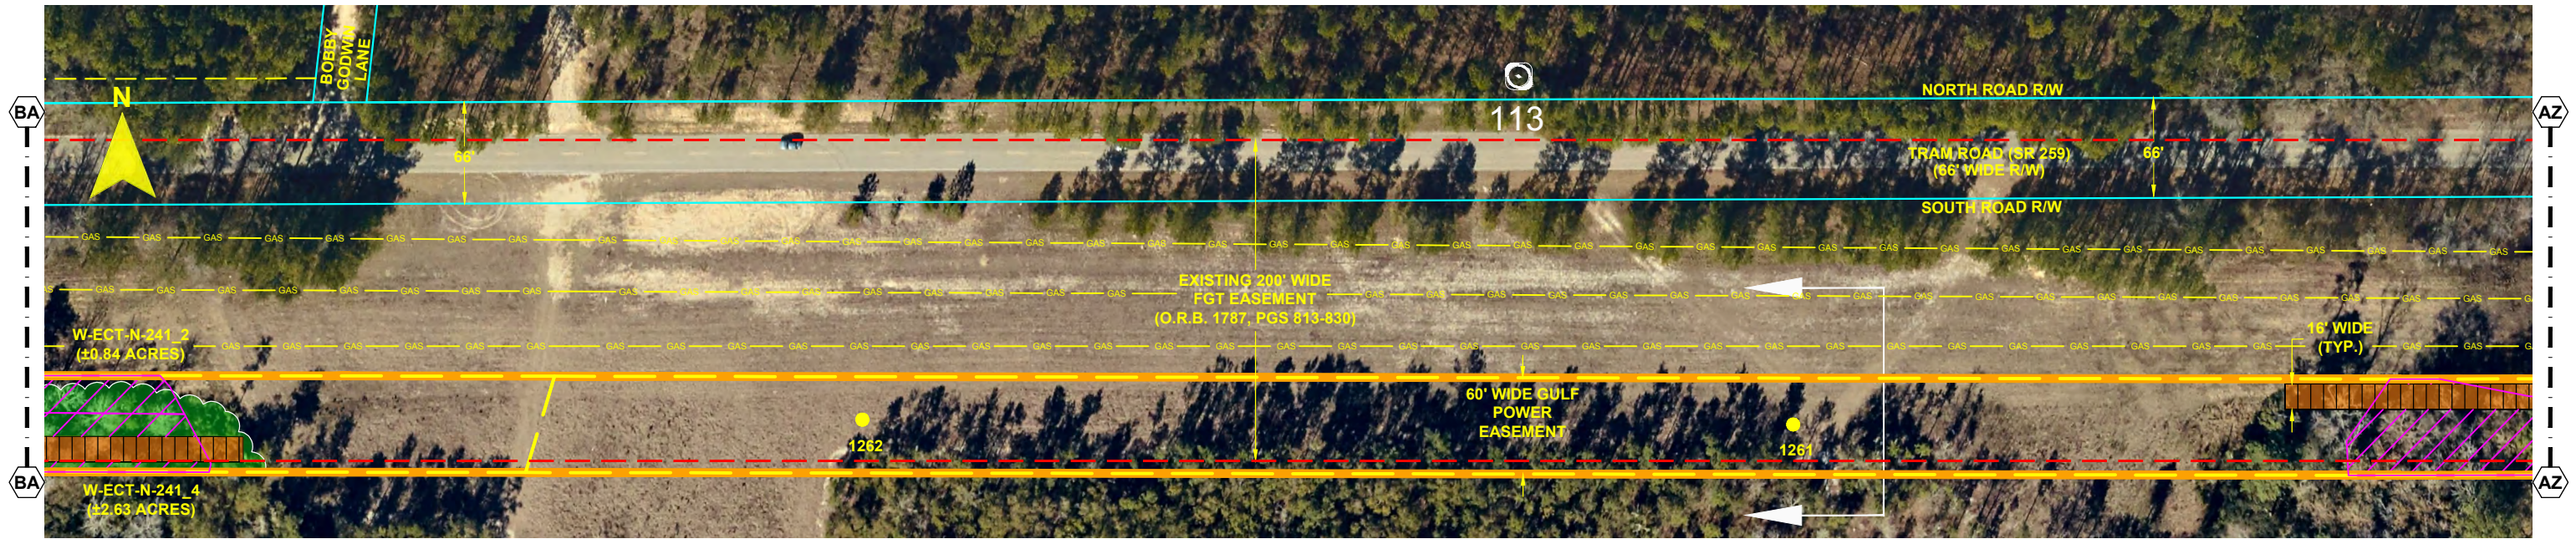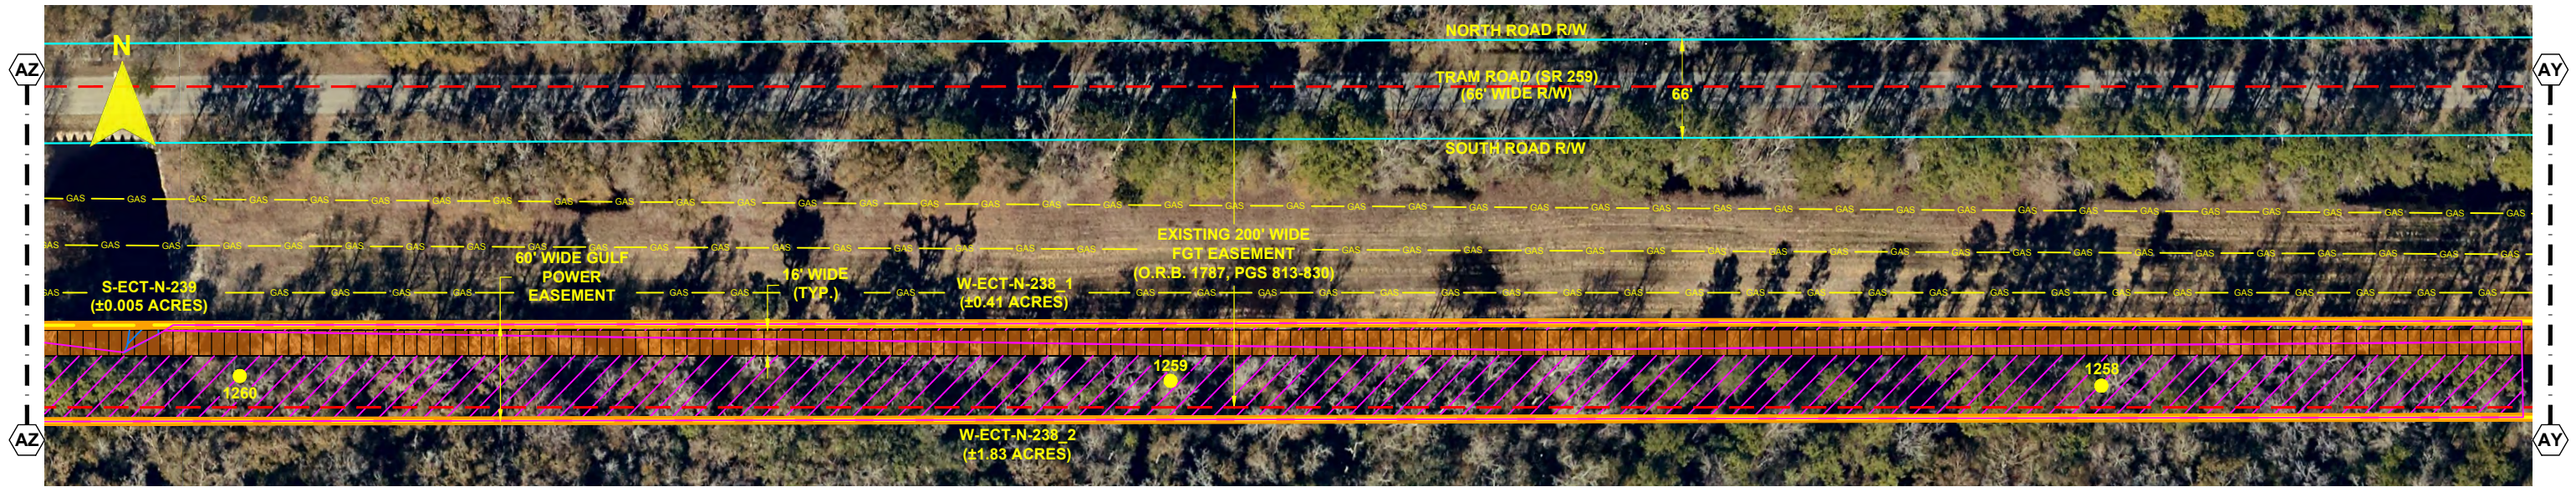


- NOTES:**
1. SURVEY BOUNDARIES AND WETLAND DELINEATION PROVIDED BY OTHERS.
 2. TEMPORARY MATTING CONFIGURATION BASED ON PLANS PREPARED BY PICKETT.

LEGEND	
	TEMPORARY MATTING
	LIMITS OF UPLAND CLEARING
	LIMITS OF WETLAND CLEARING
	EXISTING FPL EASEMENT
	PROPOSED EASEMENT
	PROJECT BOUNDARY
	PROPERTY LINE
	WETLAND
	DITCH, STREAM & WATERBODY
	278A2 TRANSMISSION POLE TO BE INSTALLED
	278A2 COT TRANSMISSION POLE TO BE INSTALLED
	EXISTING DISTRIBUTION POLE
	278A2 TRANSMISSION POLE TO BE REMOVED
	278A2 PROJECT MILE MARKER


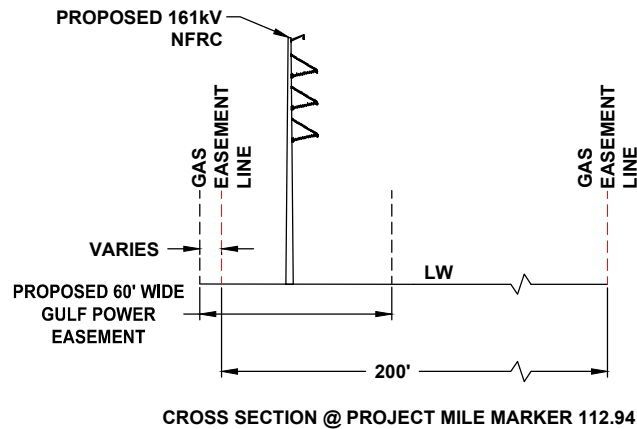


24 x 36 Scale: 1" = 50'
11 x 17 Scale: 1" = 100'

50' 0 25' 50' 100'

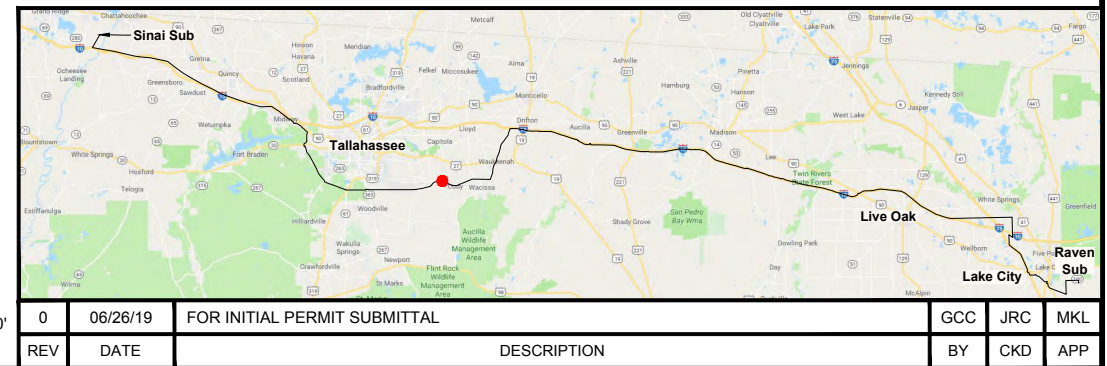


GULF POWER COMPANY		NORTH FLORIDA RESILIENCY CONNECTION	
SCALE: 1" = 100'	DATE: 06/26/19		FPL 039437 20210015-EI
DRAWN BY: GCC	CHECKED BY: JRC		
ENGINEER: MKL	SECTION: AS SHOWN		
COUNTY: LEON	FILE NAME: RS4000		
SHEET 28 OF 71			

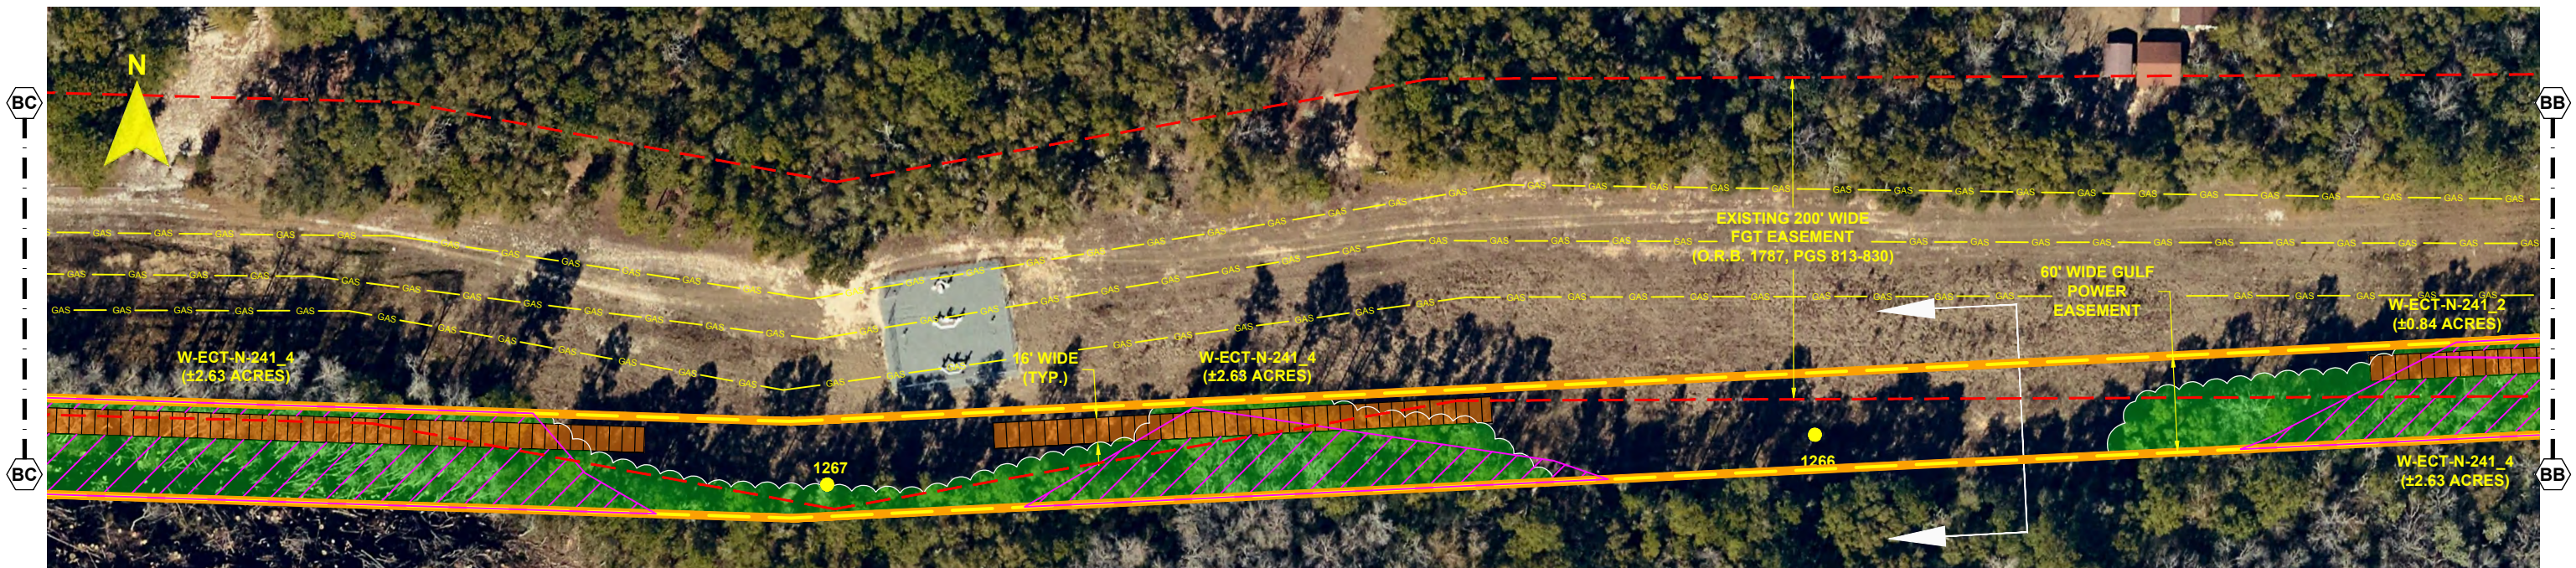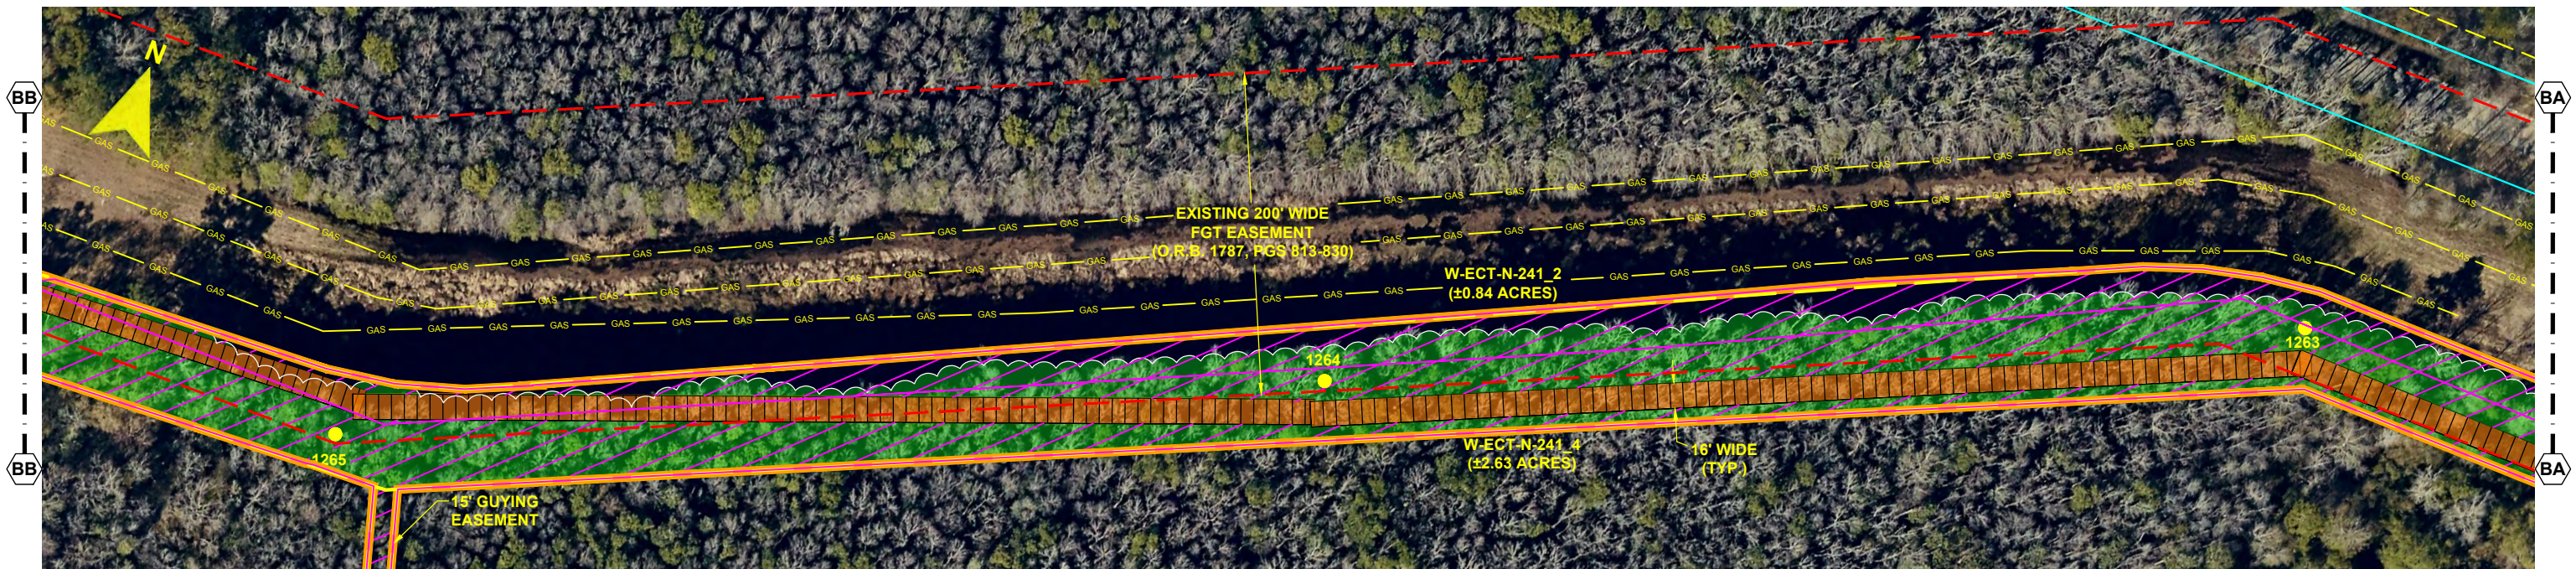

- NOTES:**
1. SURVEY BOUNDARIES AND WETLAND DELINEATION PROVIDED BY OTHERS.
 2. TEMPORARY MATTING CONFIGURATION BASED ON PLANS PREPARED BY PICKETT.

LEGEND	
	TEMPORARY MATTING
	LIMITS OF UPLAND CLEARING
	LIMITS OF WETLAND CLEARING
	EXISTING FPL EASEMENT
	PROPOSED EASEMENT
	PROJECT BOUNDARY
	PROPERTY LINE
	WETLAND
	DITCH, STREAM & WATERBODY
	278A2 TRANSMISSION POLE TO BE INSTALLED
	278A2 COT TRANSMISSION POLE TO BE INSTALLED
	EXISTING DISTRIBUTION POLE
	278A2 TRANSMISSION POLE TO BE REMOVED
	PROJECT MILE MARKER

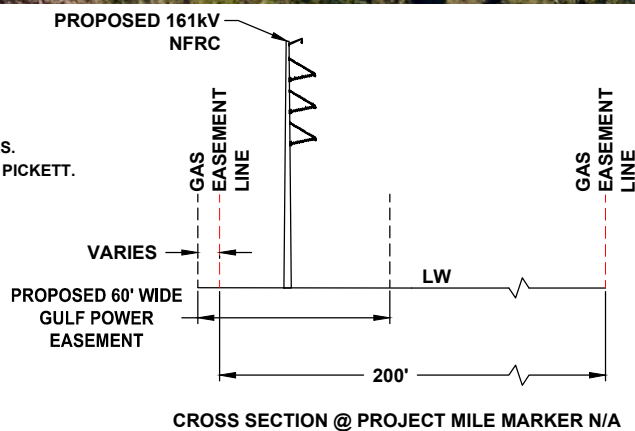

24 x 36 Scale: 1" = 50'
11 x 17 Scale: 1" = 100'

		0 06/26/19 FOR INITIAL PERMIT SUBMITTAL		GCC	JRC	MKL
REV	DATE	DESCRIPTION		BY	CKD	APP

GULF POWER COMPANY


SCALE: 1" = 100'
DRAWN BY: GCC
ENGINEER: MKL
COUNTY: LEON
SHEET 29 OF 71

DATE: 06/26/19
CHECKED BY: JRC
SECTION: AS SHOWN
FILE NAME: RS4000

NORTH FLORIDA RESILIENCY CONNECTION




FPL 039438
20210015-EI

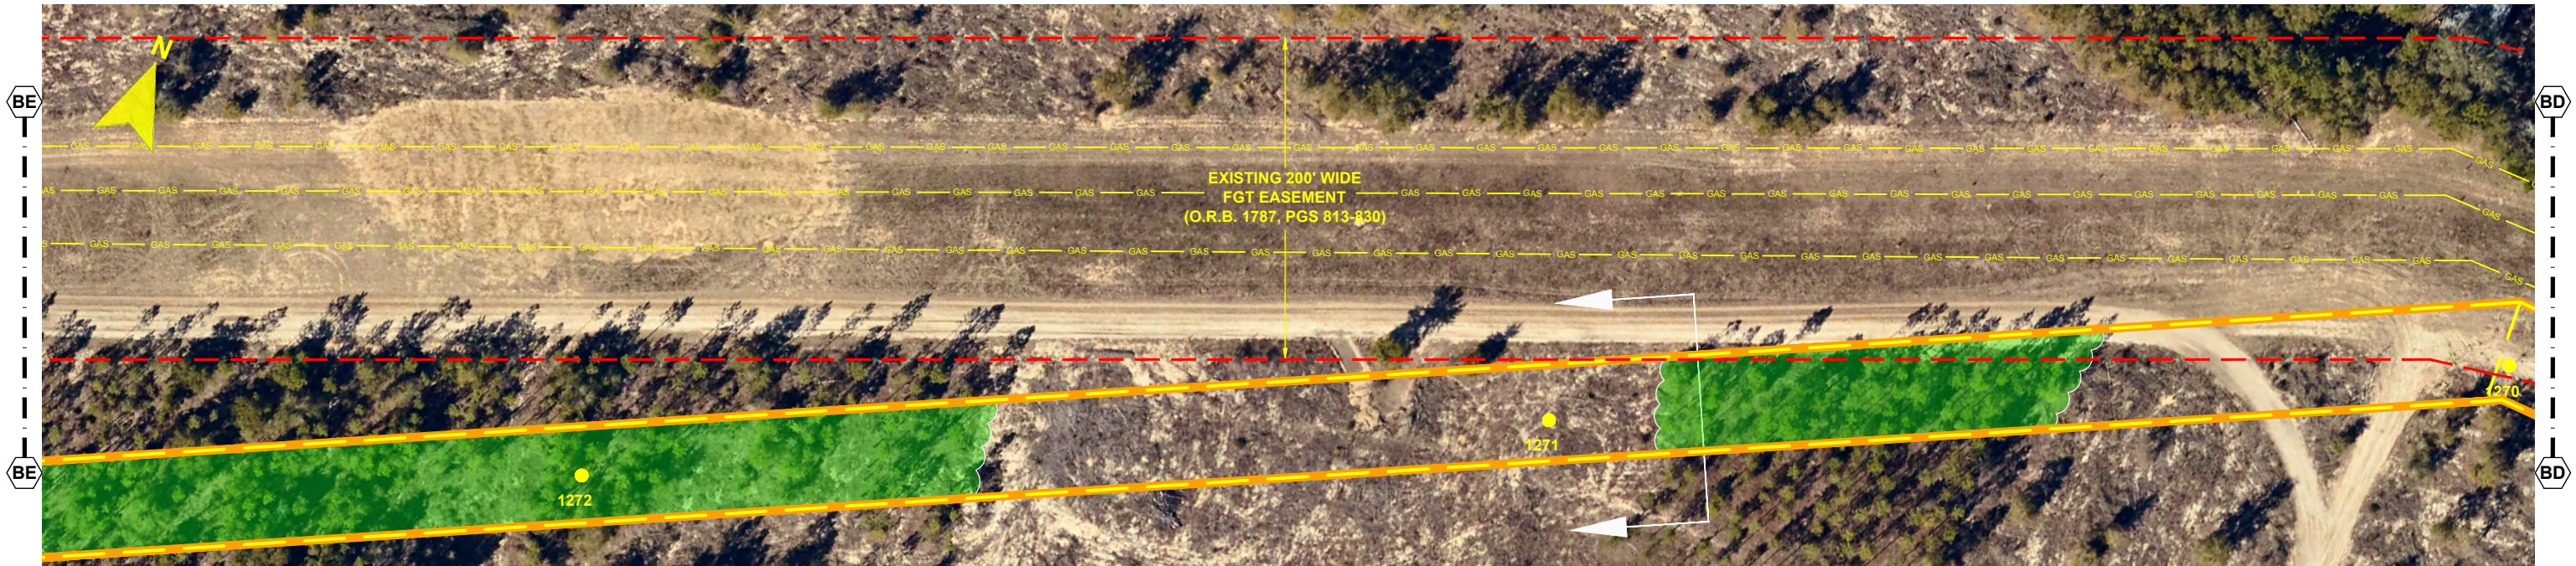


- NOTES:**
1. SURVEY BOUNDARIES AND WETLAND DELINEATION PROVIDED BY OTHERS.
 2. TEMPORARY MATTING CONFIGURATION BASED ON PLANS PREPARED BY PICKETT.

LEGEND	
	TEMPORARY MATTING
	LIMITS OF UPLAND CLEARING
	LIMITS OF WETLAND CLEARING
	EXISTING FPL EASEMENT
	PROPOSED EASEMENT
	PROJECT BOUNDARY
	PROPERTY LINE
	WETLAND
	DITCH, STREAM & WATERBODY
	278A2 TRANSMISSION POLE TO BE INSTALLED
	278A2 COT TRANSMISSION POLE TO BE REMOVED
	EXISTING DISTRIBUTION POLE
	278A2 TRANSMISSION POLE TO BE REMOVED
	PROJECT MILE MARKER

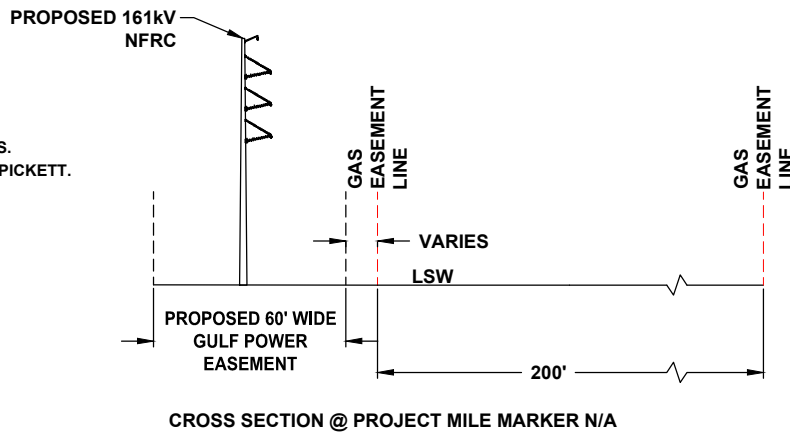


24 x 36 Scale: 1" = 50'
11 x 17 Scale: 1" = 100'

0 25' 50' 100'

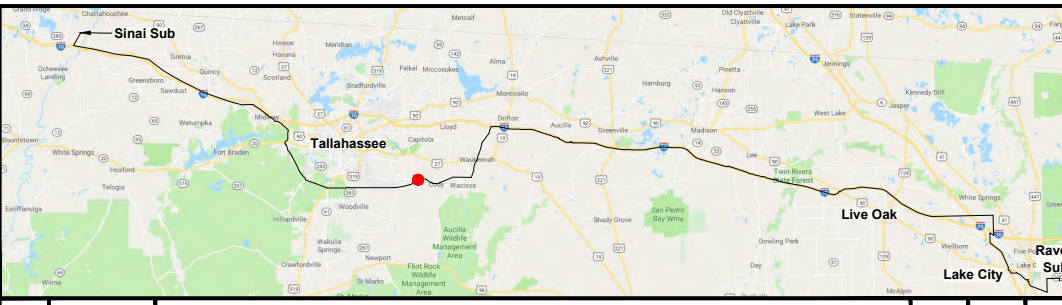
					
0	06/26/19	FOR INITIAL PERMIT SUBMITTAL	GCC	JRC	MKL
REV	DATE	DESCRIPTION	BY	CKD	APP

GULF POWER COMPANY		NORTH FLORIDA RESILIENCY CONNECTION	
SCALE: 1" = 100' DRAWN BY: GCC ENGINEER: MKL COUNTIES: LEON SHEET 30 OF 71		DATE: 06/26/19 CHECKED BY: JRC SECTION: AS SHOWN FILE NAME: RS4000	
		FPL 039439 20210015-EI	

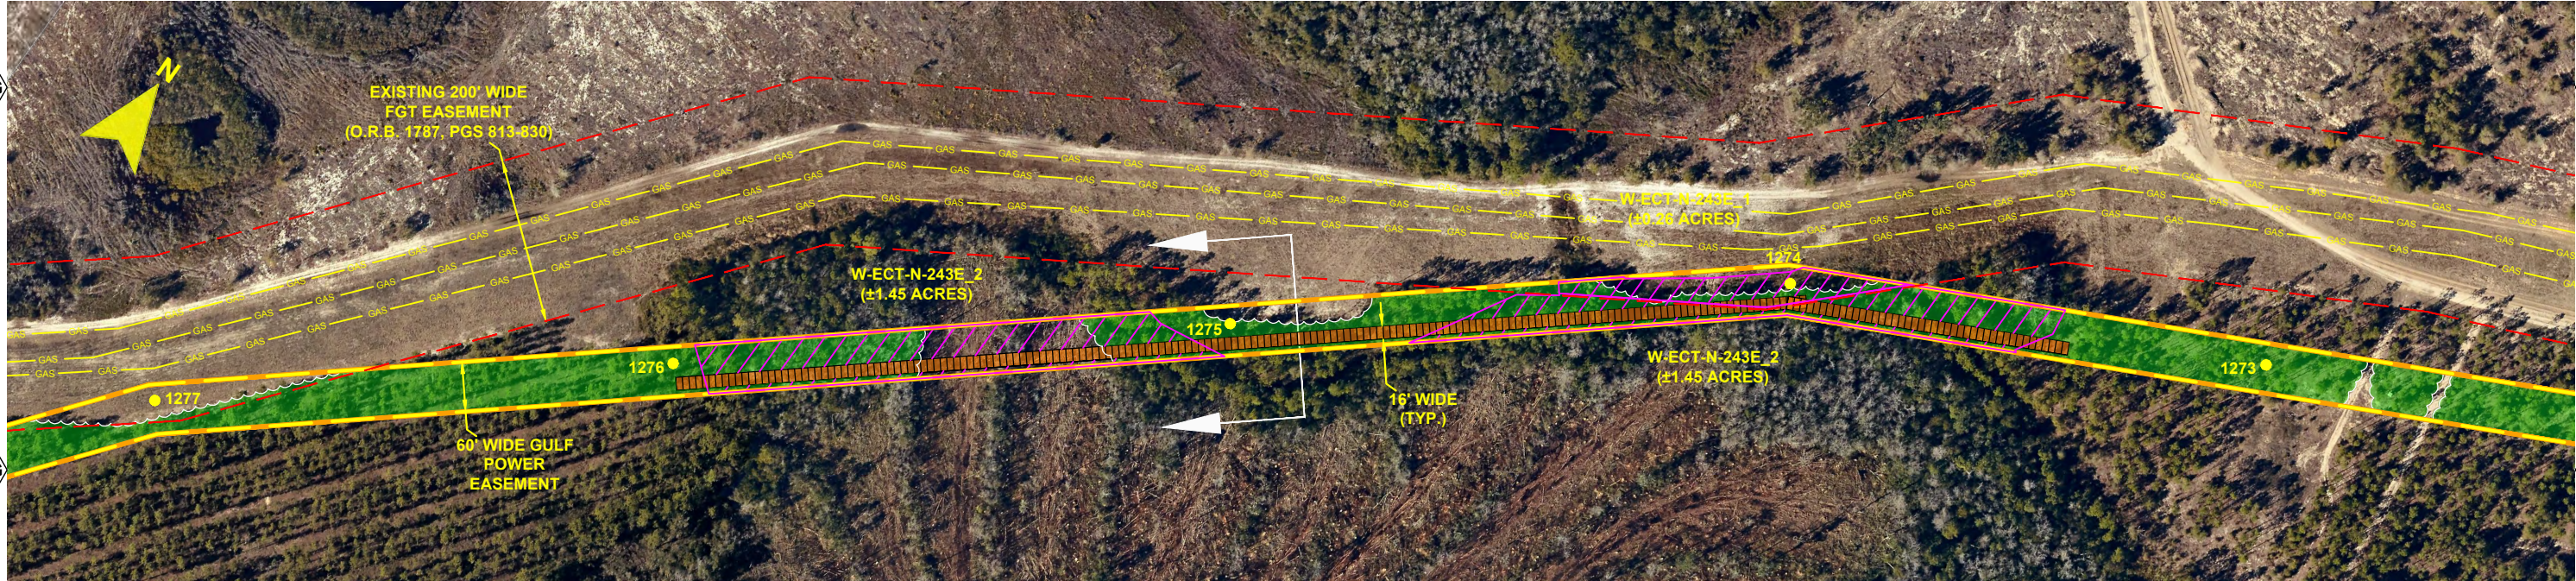


- NOTES:**
1. SURVEY BOUNDARIES AND WETLAND DELINEATION PROVIDED BY OTHERS.
 2. TEMPORARY MATTING CONFIGURATION BASED ON PLANS PREPARED BY PICKETT.

LEGEND			
	TEMPORARY MATTING		WETLAND
	LIMITS OF UPLAND CLEARING		DITCH, STREAM & WATERBODY
	LIMITS OF WETLAND CLEARING		TRANSMISSION POLE TO BE INSTALLED
	EXISTING FPL EASEMENT		COT TRANSMISSION POLE TO BE INSTALLED
	PROPOSED EASEMENT		EXISTING DISTRIBUTION POLE
	PROJECT BOUNDARY		TRANSMISSION POLE TO BE REMOVED
	PROPERTY LINE		PROJECT MILE MARKER

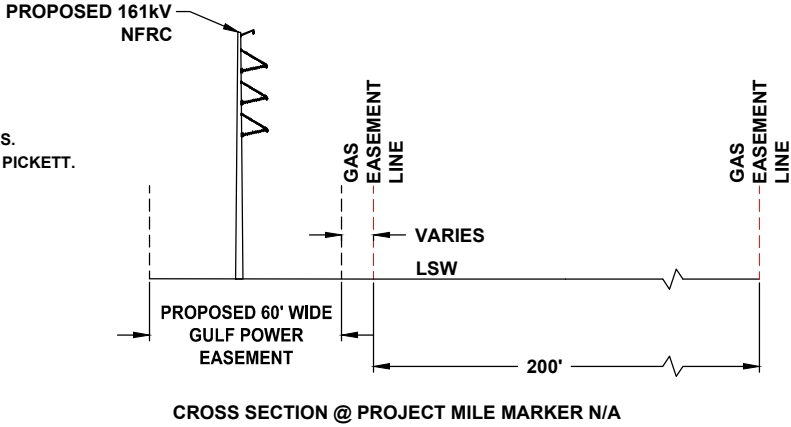


24 x 36 Scale: 1" = 100'
11 x 17 Scale: 1" = 200'

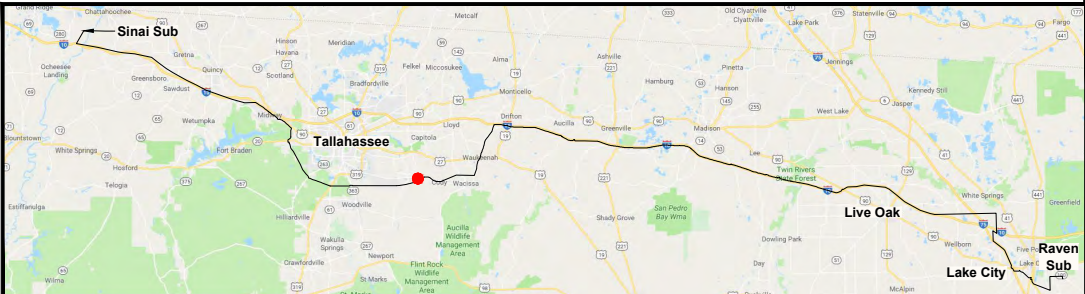


0	06/26/19	FOR INITIAL PERMIT SUBMITTAL	GCC	JRC	MKL
REV	DATE	DESCRIPTION	BY	CKD	APP

GULF POWER COMPANY		NORTH FLORIDA RESILIENCY CONNECTION	
SCALE: 1" = 200' DRAWN BY: GCC ENGINEER: MKL COUNTY: LEON SHEET 31 OF 71		DATE: 06/26/19 CHECKED BY: JRC SECTION: AS SHOWN FILE NAME: RS4000	
		FPL 039440 20210015-EI	

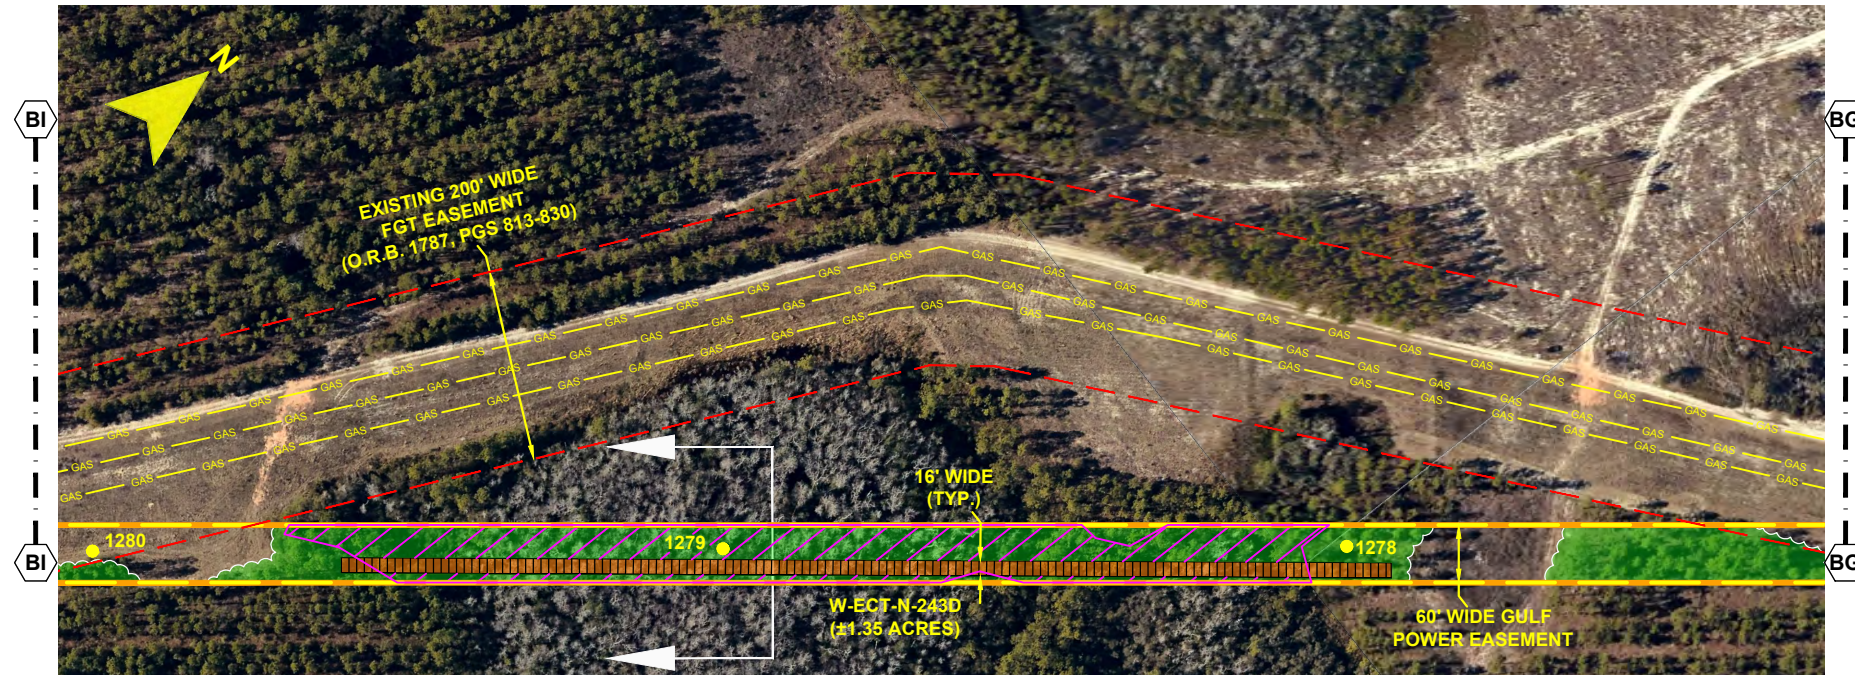


- NOTES:**
1. SURVEY BOUNDARIES AND WETLAND DELINEATION PROVIDED BY OTHERS.
 2. TEMPORARY MATTING CONFIGURATION BASED ON PLANS PREPARED BY PICKETT.

LEGEND			
	TEMPORARY MATTING		WETLAND
	LIMITS OF UPLAND CLEARING		DITCH, STREAM & WATERBODY
	LIMITS OF WETLAND CLEARING		TRANSMISSION POLE TO BE INSTALLED
	EXISTING FPL EASEMENT		COT TRANSMISSION POLE TO BE INSTALLED
	PROPOSED EASEMENT		EXISTING DISTRIBUTION POLE
	PROJECT BOUNDARY		TRANSMISSION POLE TO BE REMOVED
	PROPERTY LINE		PROJECT MILE MARKER

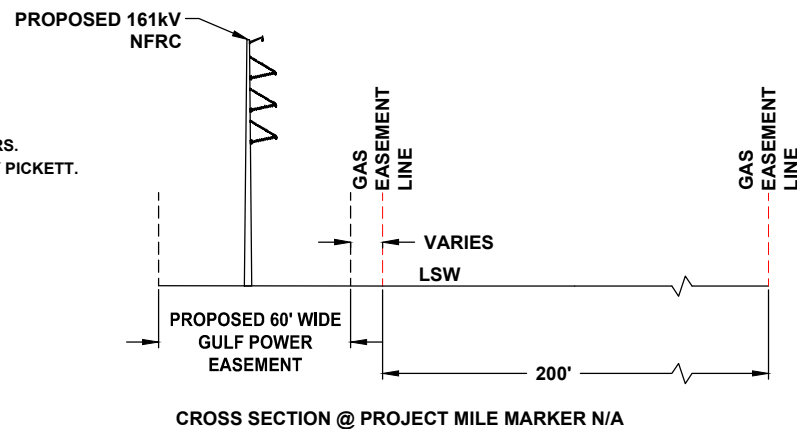

24 x 36 Scale: 1" = 100'
11 x 17 Scale: 1" = 200'

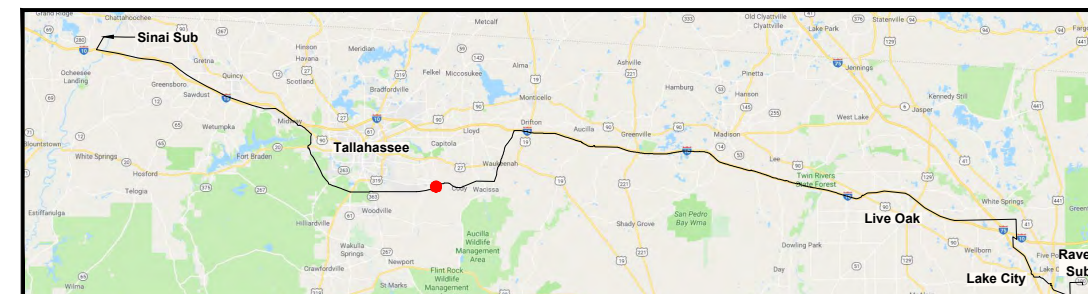

0	06/26/19	FOR INITIAL PERMIT SUBMITTAL	GCC	JRC	MKL
REV	DATE	DESCRIPTION	BY	CKD	APP

GULF POWER COMPANY



NORTH FLORIDA RESILIENCY CONNECTION

SCALE: 1" = 200'
DRAWN BY: GCC
ENGINEER: MKL
COUNTY: LEON
SHEET 32 OF 71

DATE: 06/26/19
CHECKED BY: JRC
SECTION: AS SHOWN
FILE NAME: RS4000




FPL 039441
20210015-EI

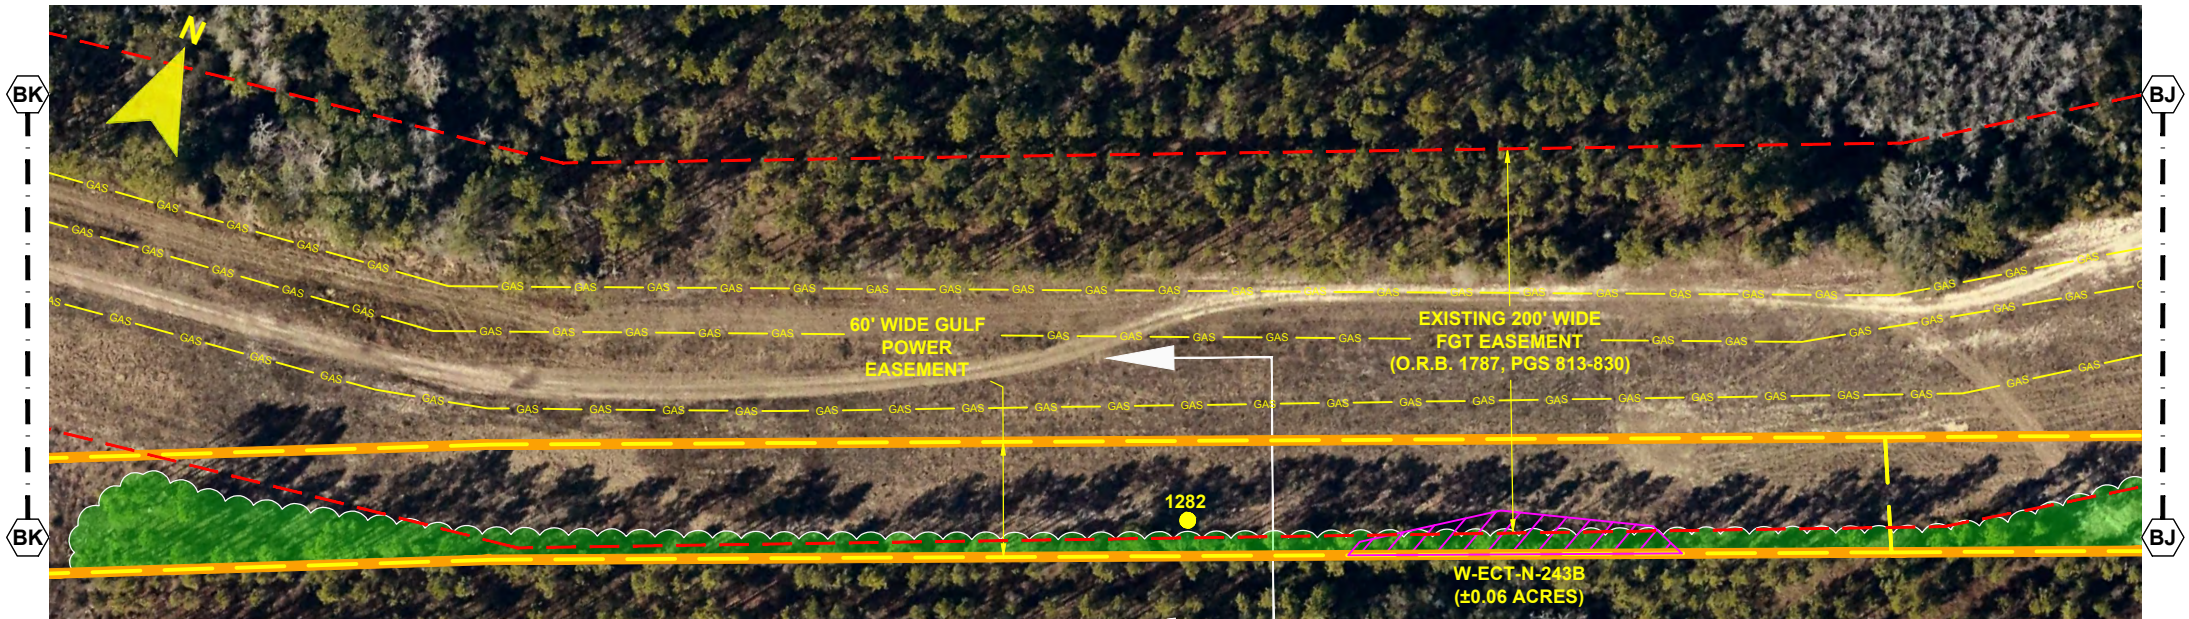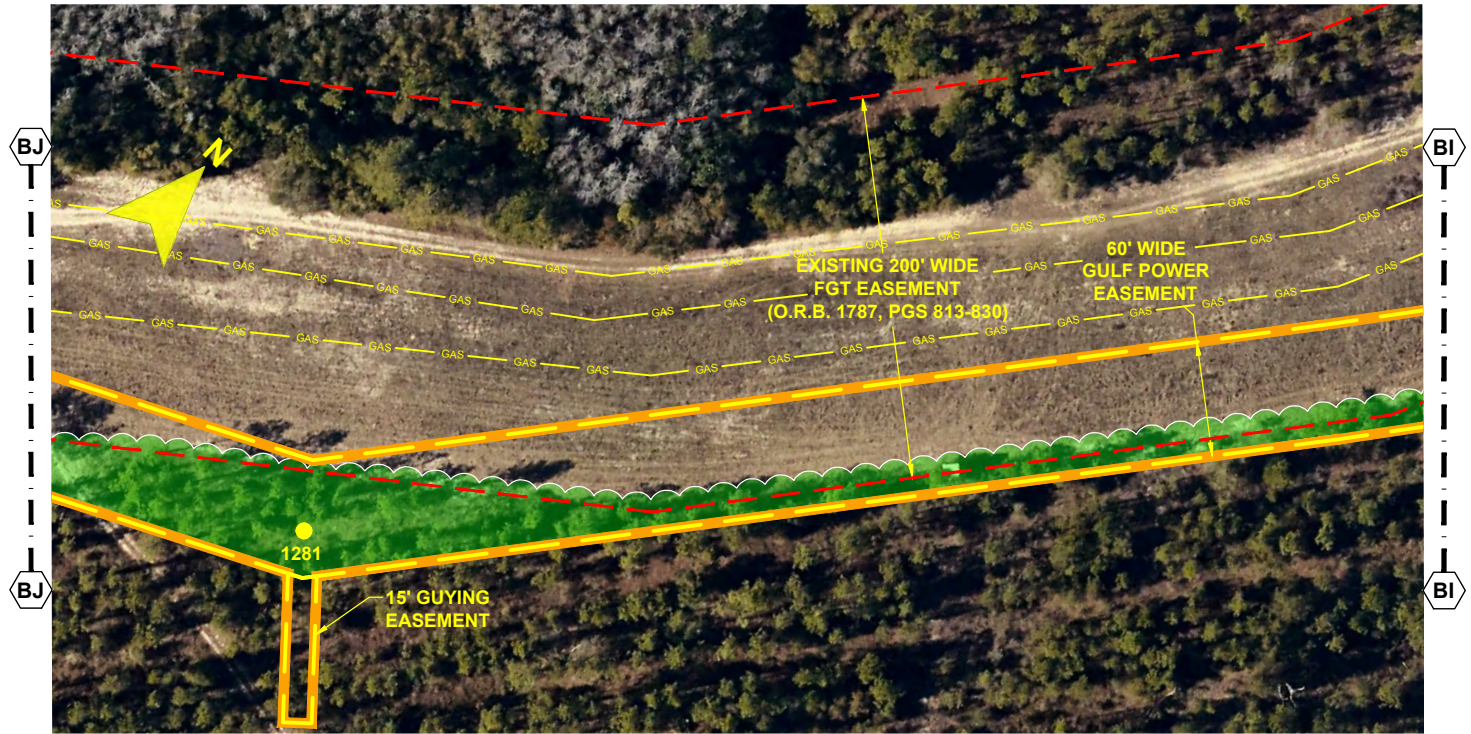


- NOTES:**
1. SURVEY BOUNDARIES AND WETLAND DELINEATION PROVIDED BY OTHERS.
 2. TEMPORARY MATTING CONFIGURATION BASED ON PLANS PREPARED BY PICKETT.

LEGEND	
	TEMPORARY MATTING
	LIMITS OF UPLAND CLEARING
	LIMITS OF WETLAND CLEARING
	EXISTING FPL EASEMENT
	PROPOSED EASEMENT
	PROJECT BOUNDARY
	PROPERTY LINE
	WETLAND
	DITCH, STREAM & WATERBODY
	278A2 TRANSMISSION POLE TO BE INSTALLED
	278A2 COT TRANSMISSION POLE TO BE INSTALLED
	EXISTING DISTRIBUTION POLE
	278A2 TRANSMISSION POLE TO BE REMOVED
	1 PROJECT MILE MARKER

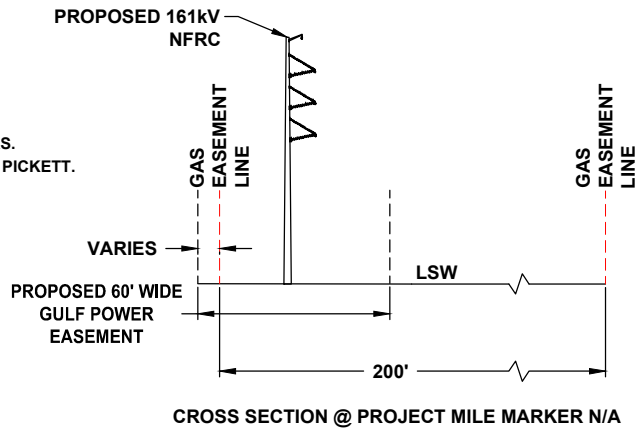


24 x 36 Scale: 1" = 50'
11 x 17 Scale: 1" = 100'

50' 0 25' 50' 100'

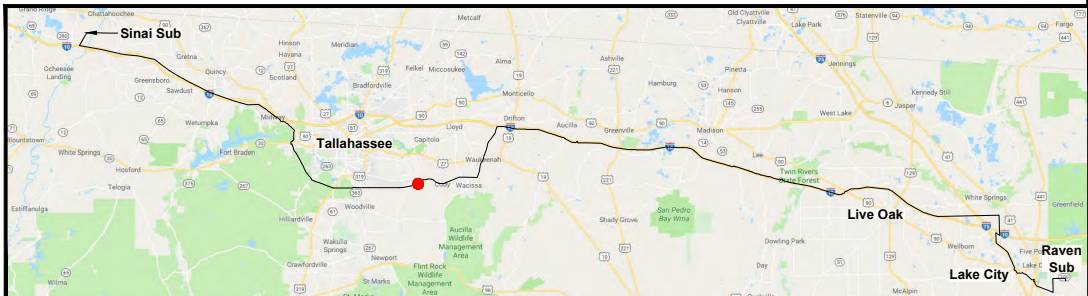


GULF POWER COMPANY		NORTH FLORIDA RESILIENCY CONNECTION	
SCALE: 1" = 100'	DATE: 06/26/19		FPL 039442 20210015-EI
DRAWN BY: GCC	CHECKED BY: JRC		
ENGINEER: MKL	SECTION: AS SHOWN		
COUNTY: LEON	FILE NAME: RS4000		
SHEET 33 OF 71			

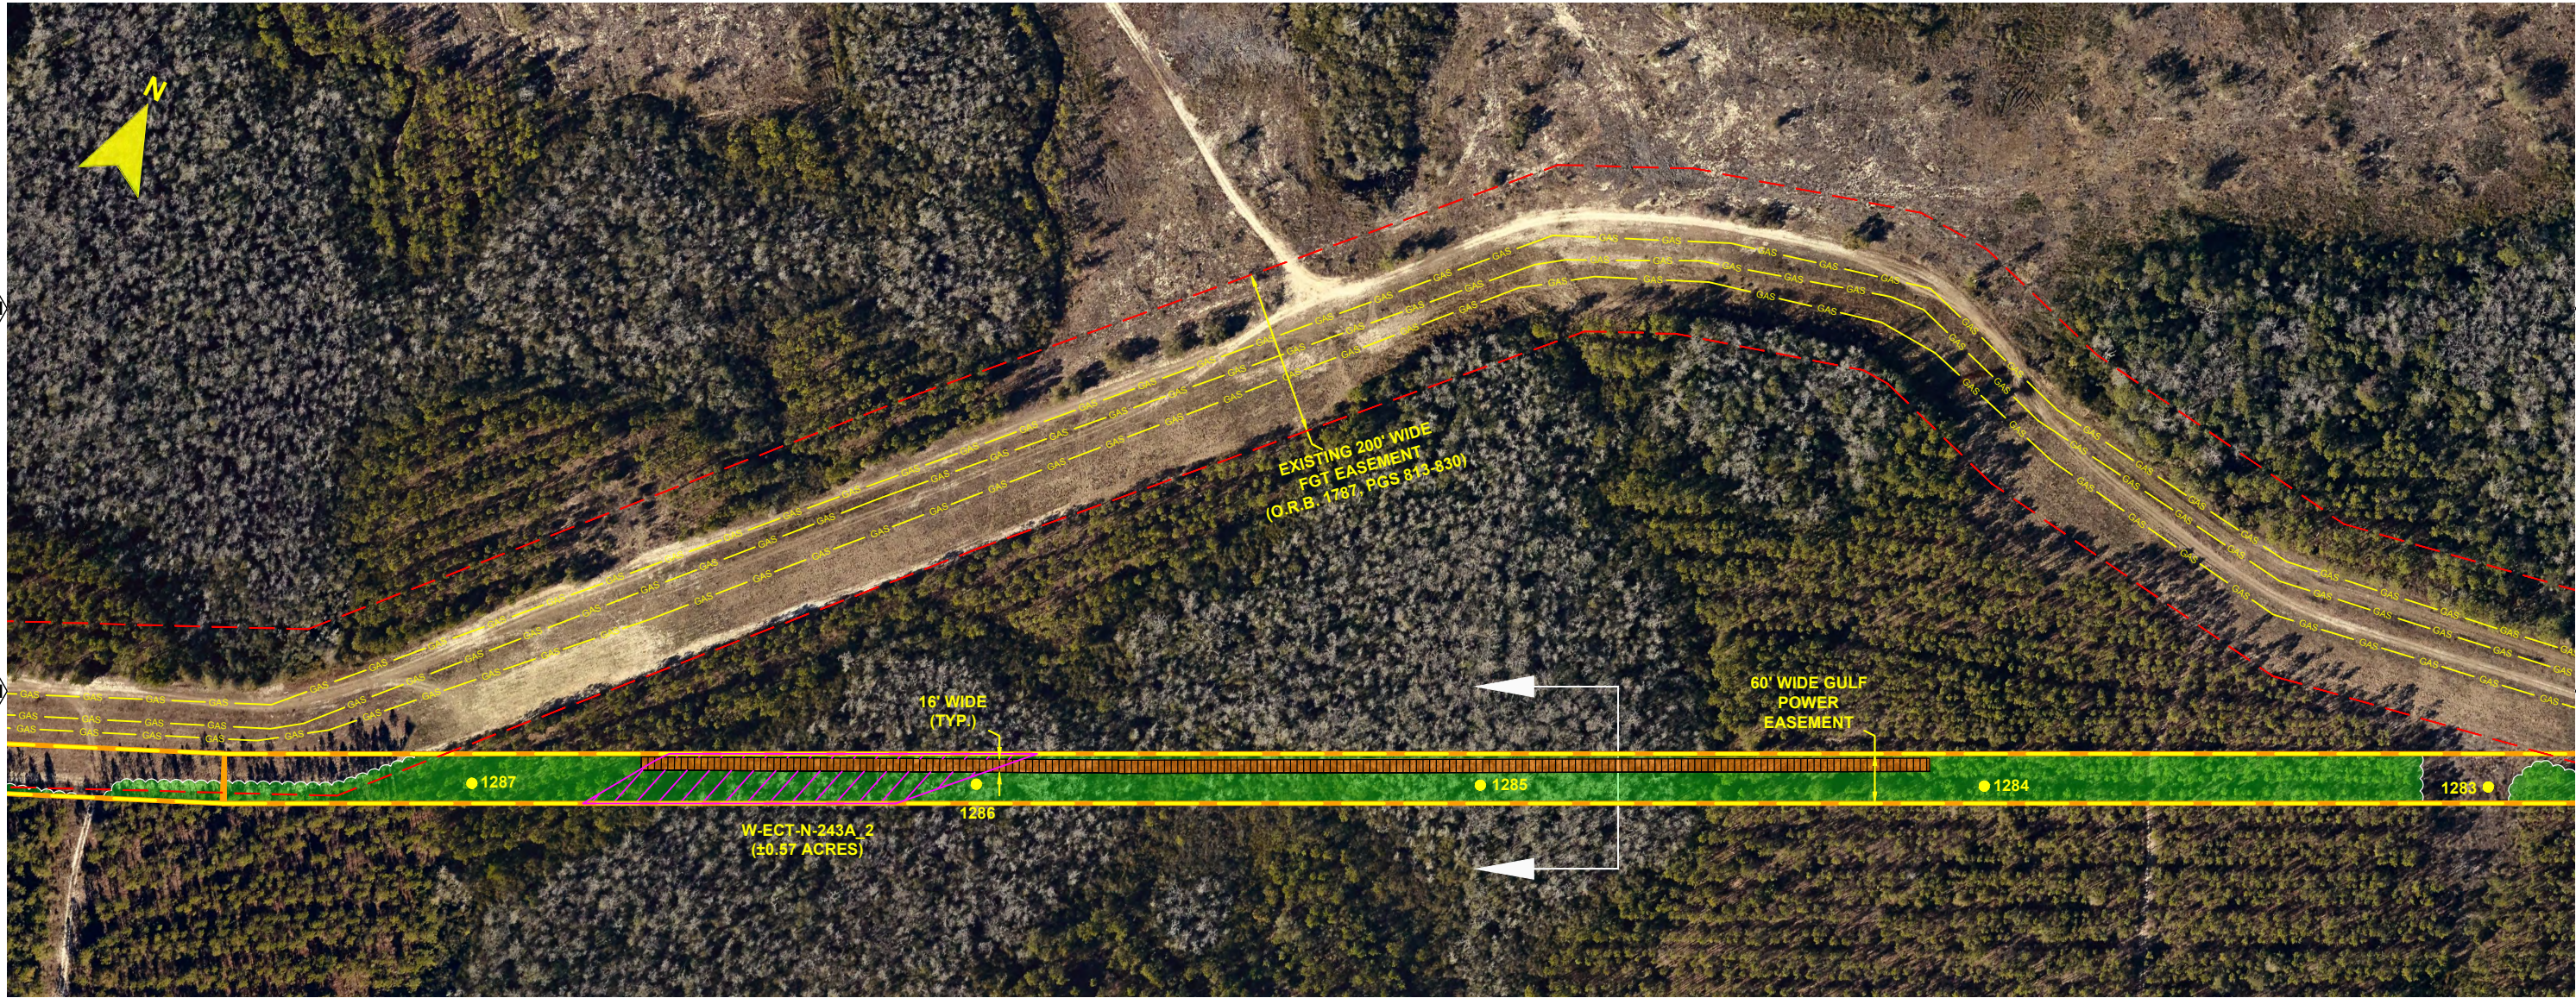


- NOTES:**
1. SURVEY BOUNDARIES AND WETLAND DELINEATION PROVIDED BY OTHERS.
 2. TEMPORARY MATTING CONFIGURATION BASED ON PLANS PREPARED BY PICKETT.

LEGEND			
	TEMPORARY MATTING		WETLAND
	LIMITS OF UPLAND CLEARING		DITCH, STREAM & WATERBODY
	LIMITS OF WETLAND CLEARING		278A2 TRANSMISSION POLE TO BE INSTALLED
	EXISTING FPL EASEMENT		278A2 COT TRANSMISSION POLE TO BE INSTALLED
	PROPOSED EASEMENT		EXISTING DISTRIBUTION POLE
	PROJECT BOUNDARY		278A2 TRANSMISSION POLE TO BE REMOVED
	PROPERTY LINE		PROJECT MILE MARKER

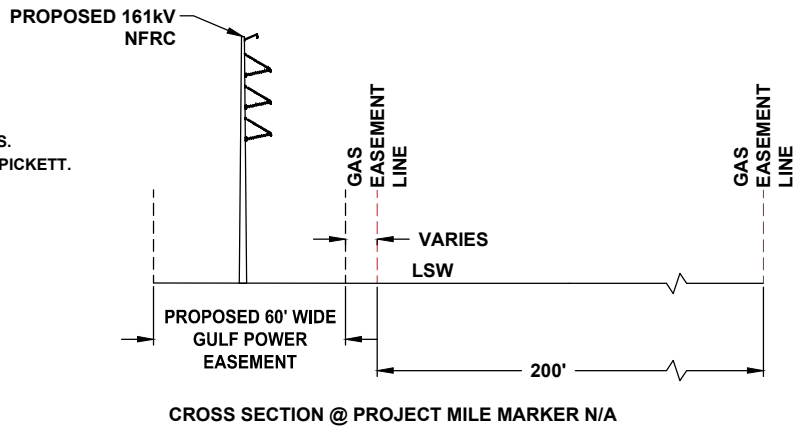

24 x 36 Scale: 1" = 100'
11 x 17 Scale: 1" = 200'

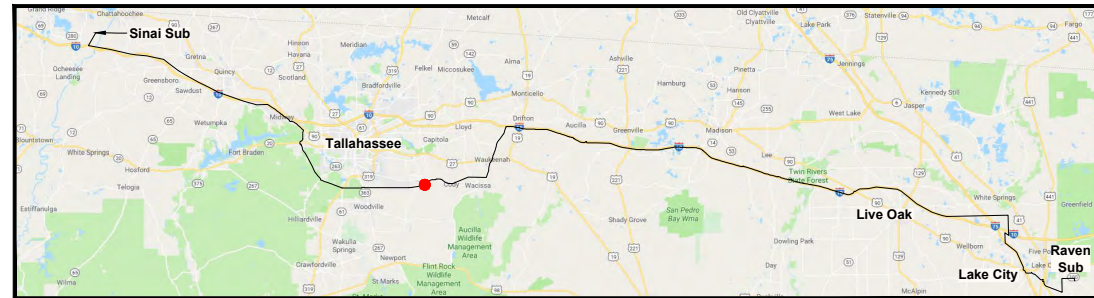

0	06/26/19	FOR INITIAL PERMIT SUBMITTAL	GCC	JRC	MKL
REV	DATE	DESCRIPTION	BY	CHKD	APP

GULF POWER COMPANY


SCALE: 1" = 200'
DRAWN BY: GCC
ENGINEER: MKL
COUNTY: LEON
SHEET 34 OF 71

DATE: 06/26/19
CHECKED BY: JRC
SECTION: AS SHOWN
FILE NAME: RS4000

NORTH FLORIDA RESILIENCY CONNECTION




FPL 039443
20210015-EI


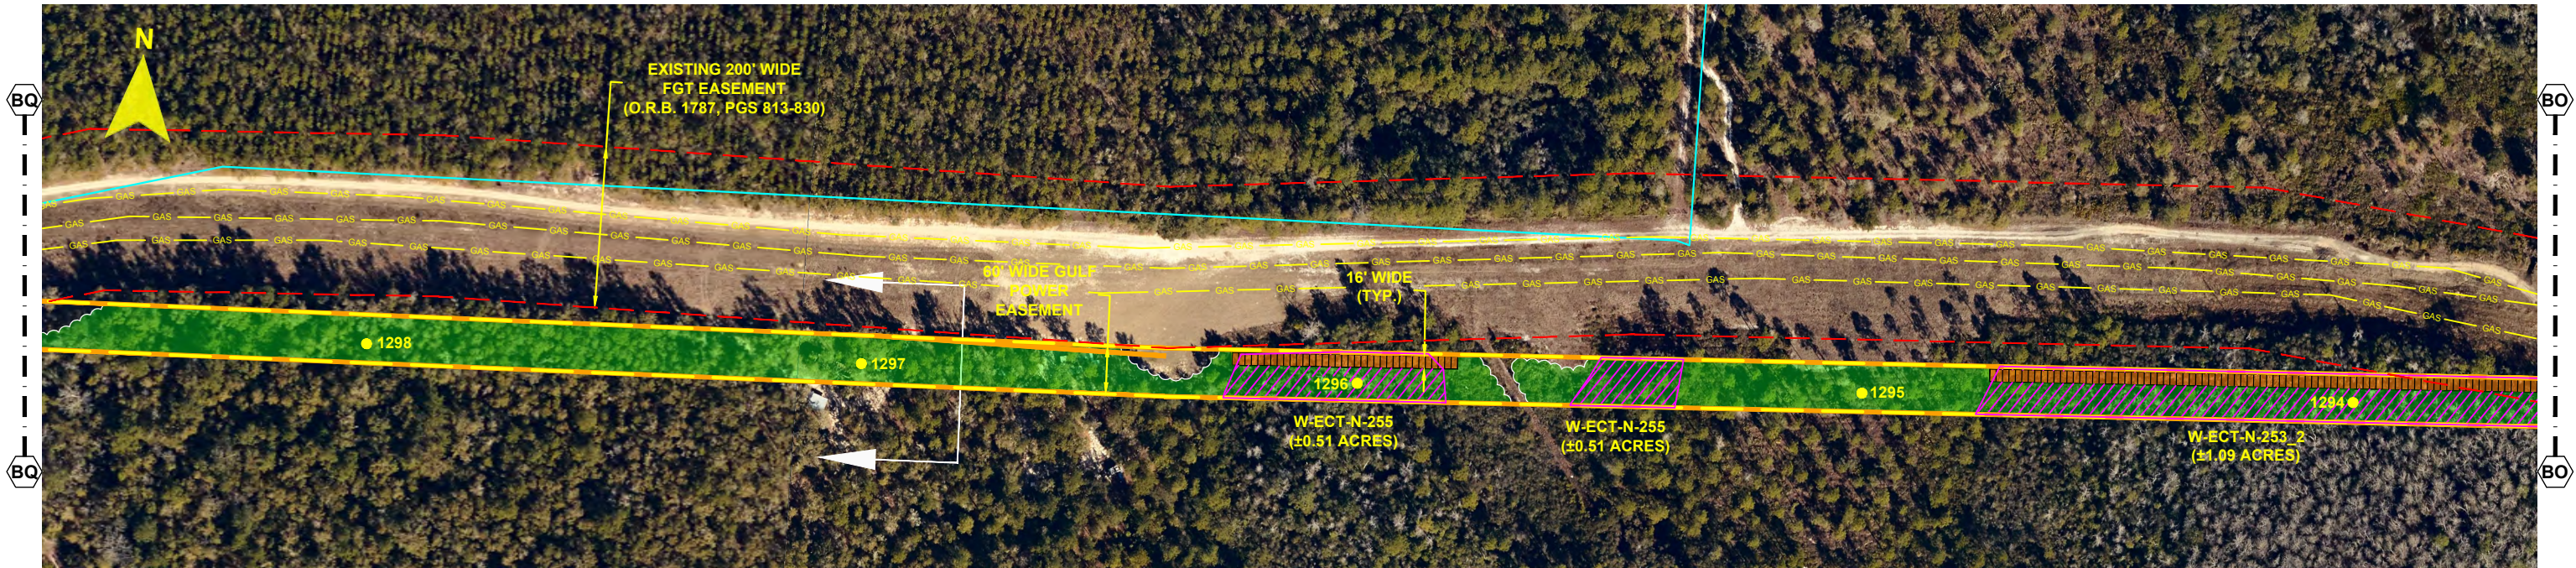


- NOTES:**
1. SURVEY BOUNDARIES AND WETLAND DELINEATION PROVIDED BY OTHERS.
 2. TEMPORARY MATTING CONFIGURATION BASED ON PLANS PREPARED BY PICKETT.

LEGEND	
	TEMPORARY MATTING
	LIMITS OF UPLAND CLEARING
	LIMITS OF WETLAND CLEARING
	EXISTING FPL EASEMENT
	PROPOSED EASEMENT
	PROJECT BOUNDARY
	PROPERTY LINE
	WETLAND
	DITCH, STREAM & WATERBODY
	278A2 TRANSMISSION POLE TO BE INSTALLED
	278A2 COT TRANSMISSION POLE TO BE INSTALLED
	EXISTING DISTRIBUTION POLE
	278A2 TRANSMISSION POLE TO BE REMOVED
	278A2 PROJECT MILE MARKER

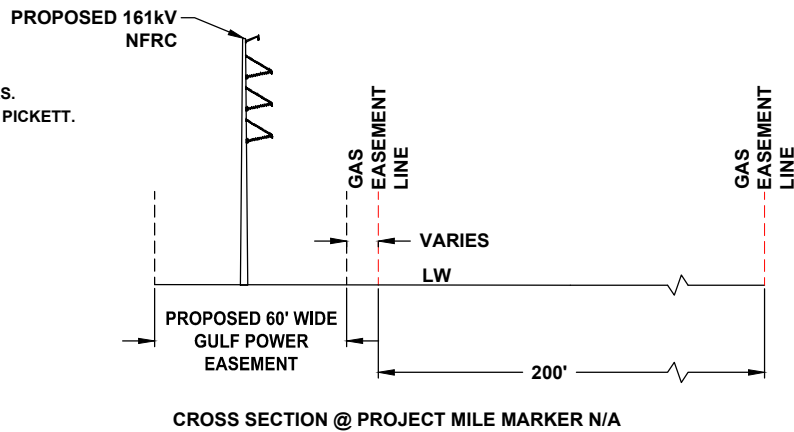

24 x 36 Scale: 1" = 100'
11 x 17 Scale: 1" = 200'

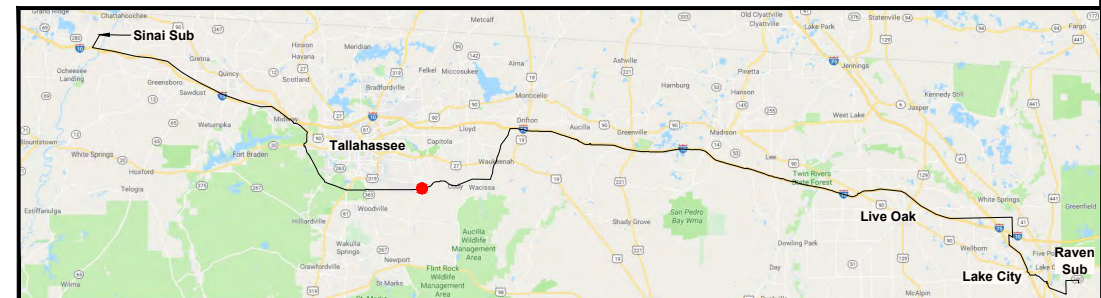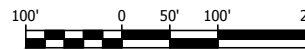

REV	DATE	DESCRIPTION	GCC	JRC	MKL
0	06/26/19	FOR INITIAL PERMIT SUBMITTAL			
			BY	CKD	APP

GULF POWER COMPANY

NORTH FLORIDA RESILIENCY CONNECTION

SCALE: 1" = 200'
DRAWN BY: GCC
ENGINEER: MKL
COUNTY: LEON
SHEET 36 OF 71

DATE: 06/26/19
CHECKED BY: JRC
SECTION: AS SHOWN
FILE NAME: RS4000




FPL 039445
20210015-EI





- NOTES:**
1. SURVEY BOUNDARIES AND WETLAND DELINEATION PROVIDED BY OTHERS.
 2. TEMPORARY MATTING CONFIGURATION BASED ON PLANS PREPARED BY PICKETT.

LEGEND	
	TEMPORARY MATTING
	LIMITS OF UPLAND CLEARING
	LIMITS OF WETLAND CLEARING
	EXISTING FPL EASEMENT
	PROPOSED EASEMENT
	PROJECT BOUNDARY
	PROPERTY LINE
	WETLAND
	DITCH, STREAM & WATERBODY
	278A2 TRANSMISSION POLE TO BE INSTALLED
	278A2 COT TRANSMISSION POLE TO BE INSTALLED
	EXISTING DISTRIBUTION POLE
	278A2 TRANSMISSION POLE TO BE REMOVED
	1 PROJECT MILE MARKER

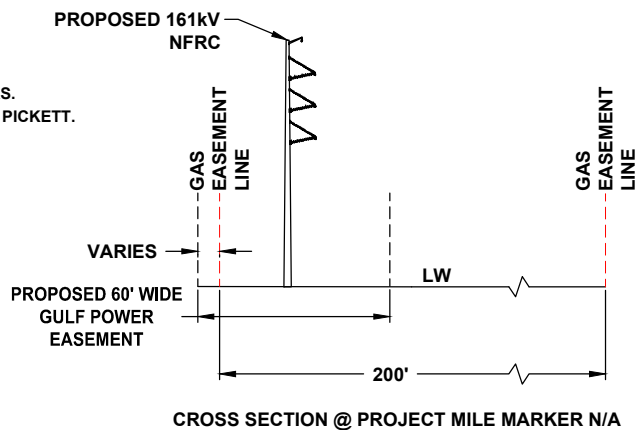


24 x 36 Scale: 1" = 50'
11 x 17 Scale: 1" = 100'

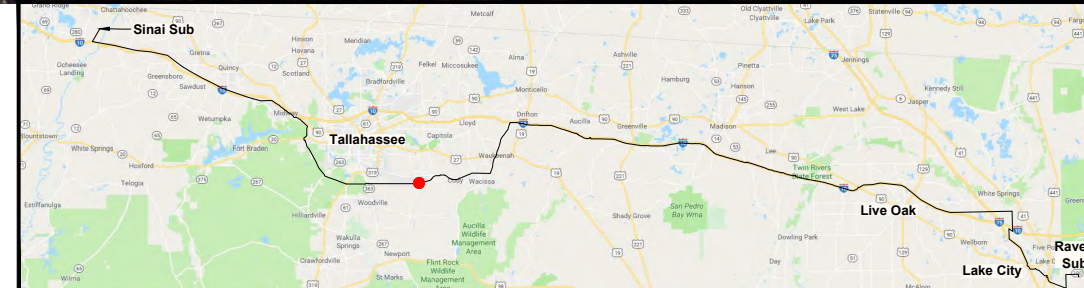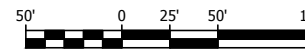


REV	DATE	DESCRIPTION	BY	CHKD	APP
0	06/26/19	FOR INITIAL PERMIT SUBMITTAL	GCC	JRC	MKL

GULF POWER COMPANY		NORTH FLORIDA RESILIENCY CONNECTION	
SCALE: 1" = 100' DRAWN BY: GCC ENGINEER: MKL COUNTY: LEON SHEET 37 OF 71		DATE: 06/26/19 CHECKED BY: JRC SECTION: AS SHOWN FILE NAME: RS4000	
		FPL 039446 20210015-EI	

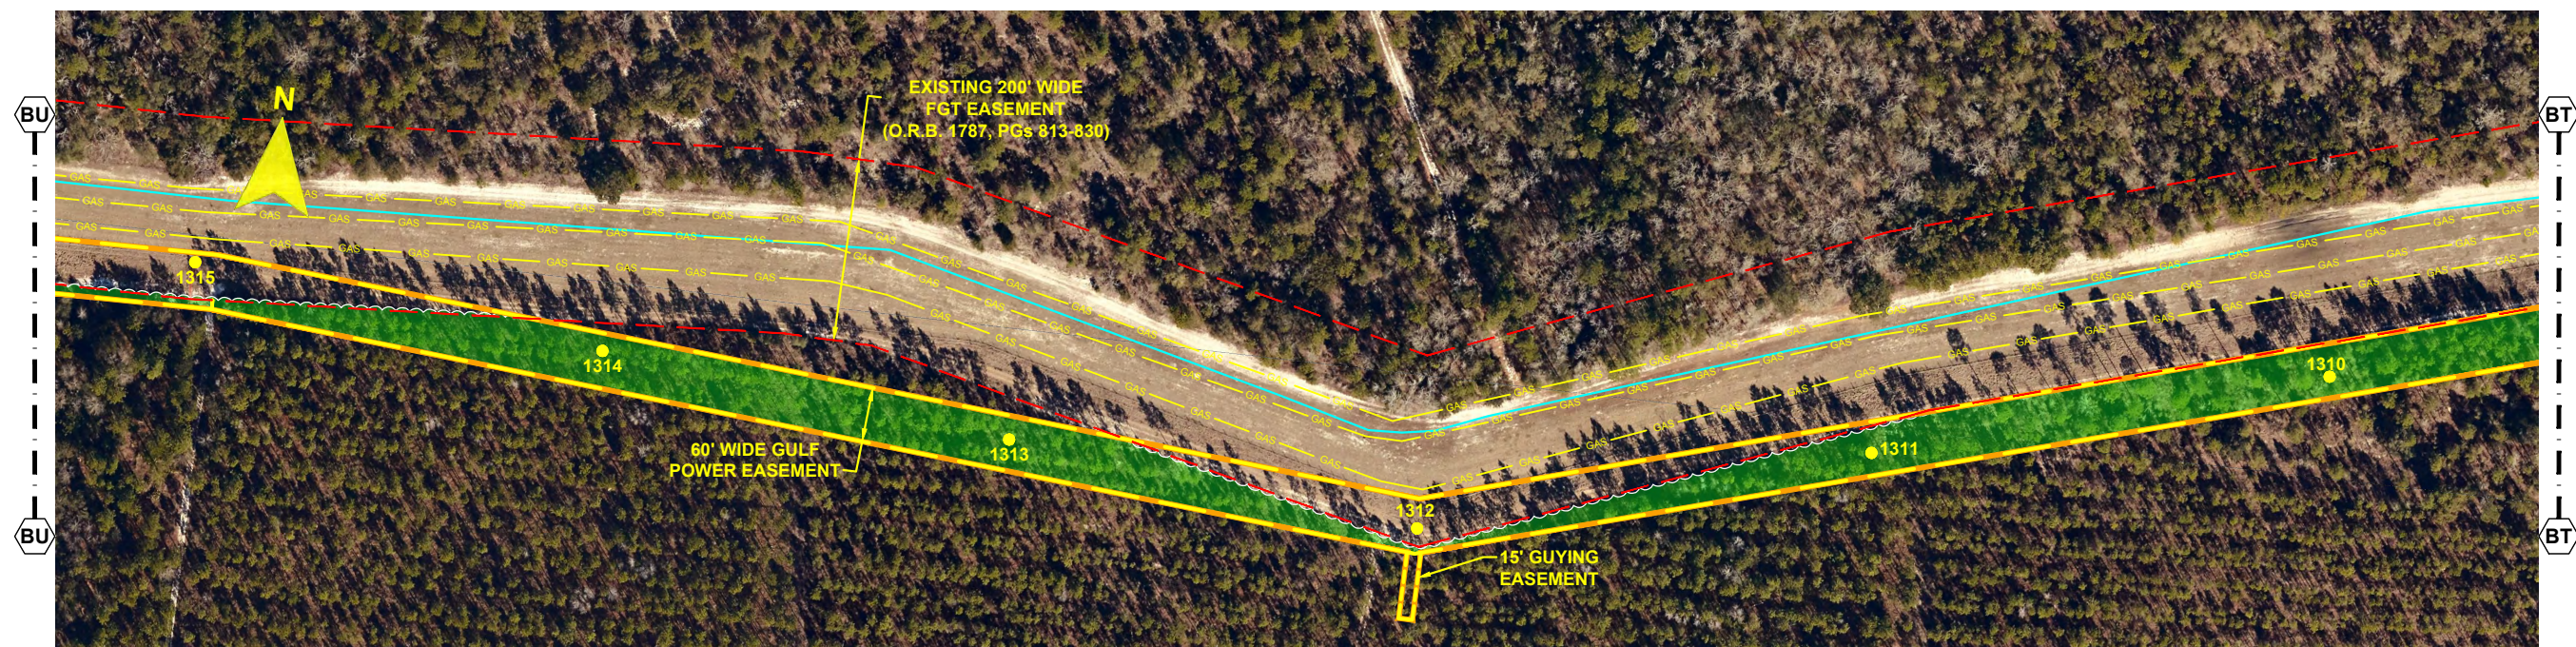


- NOTES:**
1. SURVEY BOUNDARIES AND WETLAND DELINEATION PROVIDED BY OTHERS.
 2. TEMPORARY MATTING CONFIGURATION BASED ON PLANS PREPARED BY PICKETT.

LEGEND	
	TEMPORARY MATTING
	LIMITS OF UPLAND CLEARING
	LIMITS OF WETLAND CLEARING
	EXISTING FPL EASEMENT
	PROPOSED EASEMENT
	PROJECT BOUNDARY
	PROPERTY LINE
	WETLAND
	DITCH, STREAM & WATERBODY
	278A2 TRANSMISSION POLE TO BE INSTALLED
	278A2 COT TRANSMISSION POLE TO BE INSTALLED
	EXISTING DISTRIBUTION POLE
	278A2 TRANSMISSION POLE TO BE REMOVED
	PROJECT MILE MARKER

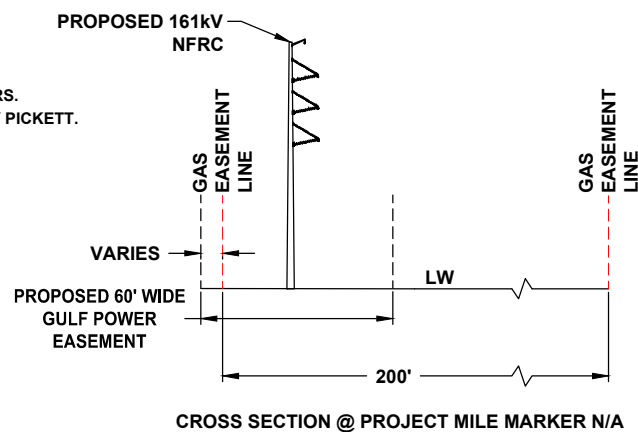

24 x 36 Scale: 1" = 100'
11 x 17 Scale: 1" = 200'

100' 0 50' 100' 200'

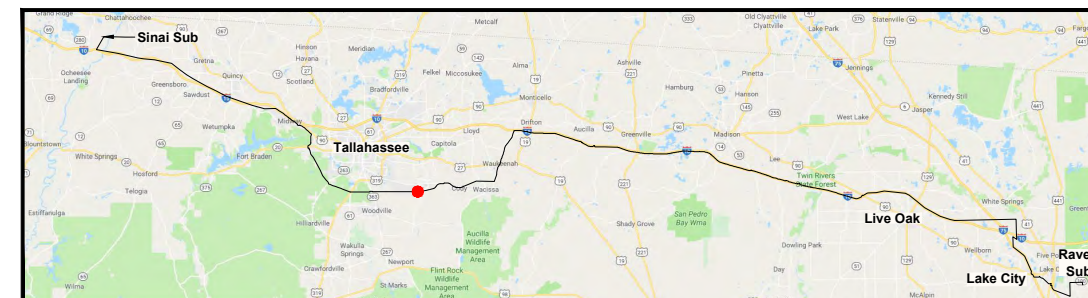

REV	DATE	DESCRIPTION	BY	CHKD	APP
0	06/26/19	FOR INITIAL PERMIT SUBMITTAL	GCC	JRC	MKL

GULF POWER COMPANY



SCALE: 1" = 200'
DRAWN BY: GCC
ENGINEER: MKL
COUNTY: LEON
SHEET 38 OF 71

DATE: 06/26/19
CHECKED BY: JRC
SECTION: AS SHOWN
FILE NAME: RS4000

NORTH FLORIDA RESILIENCY CONNECTION




FPL 039447
20210015-EI

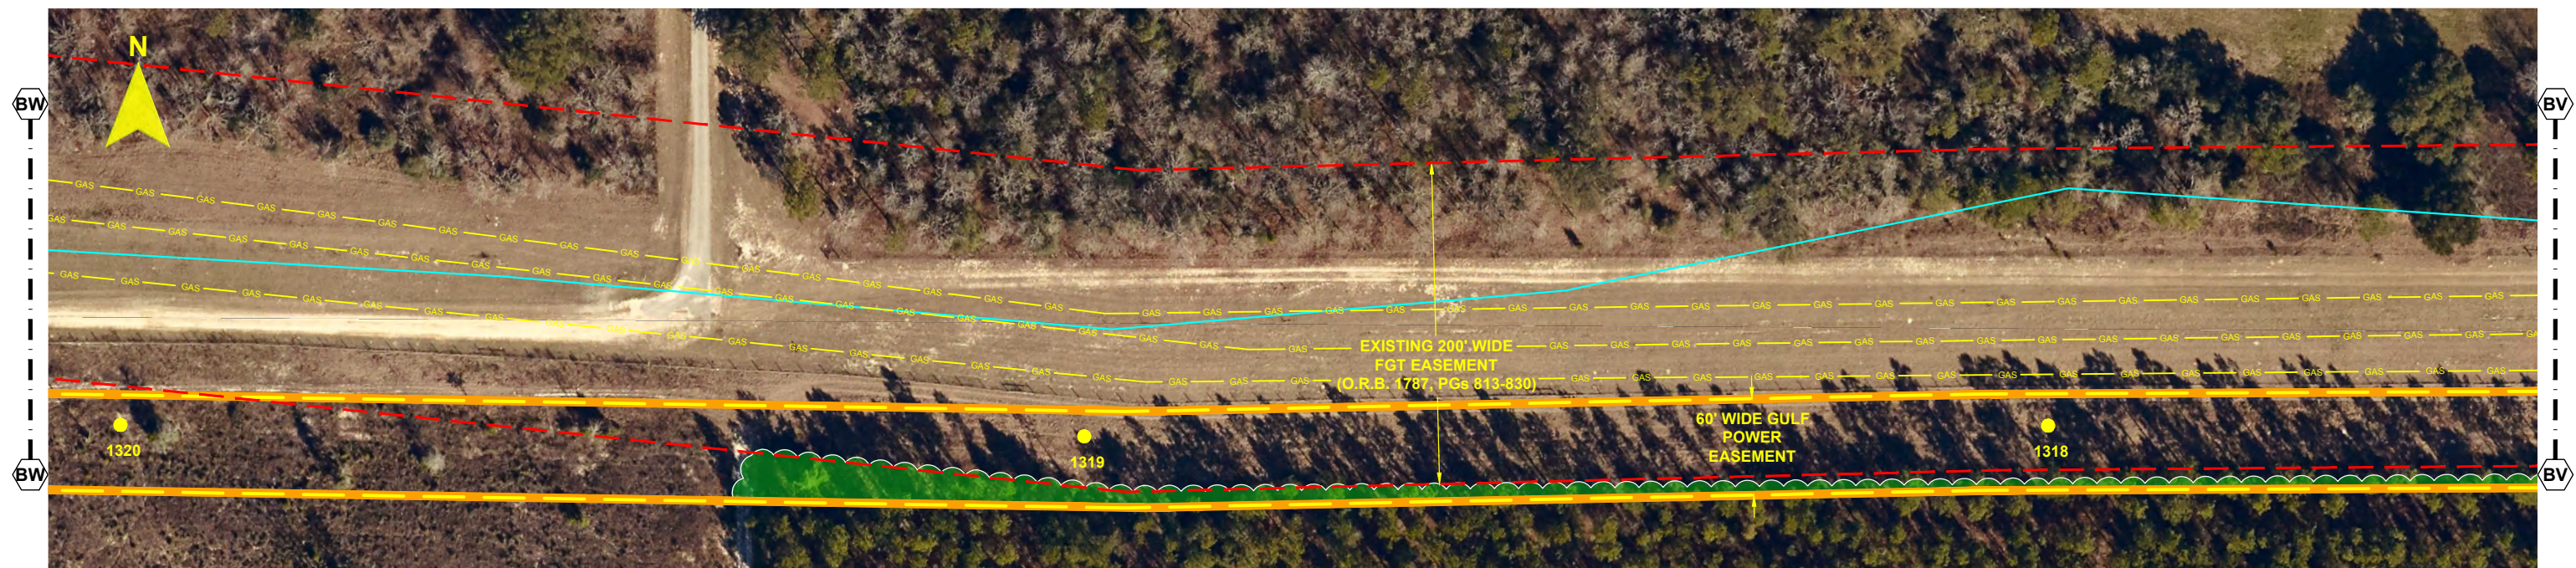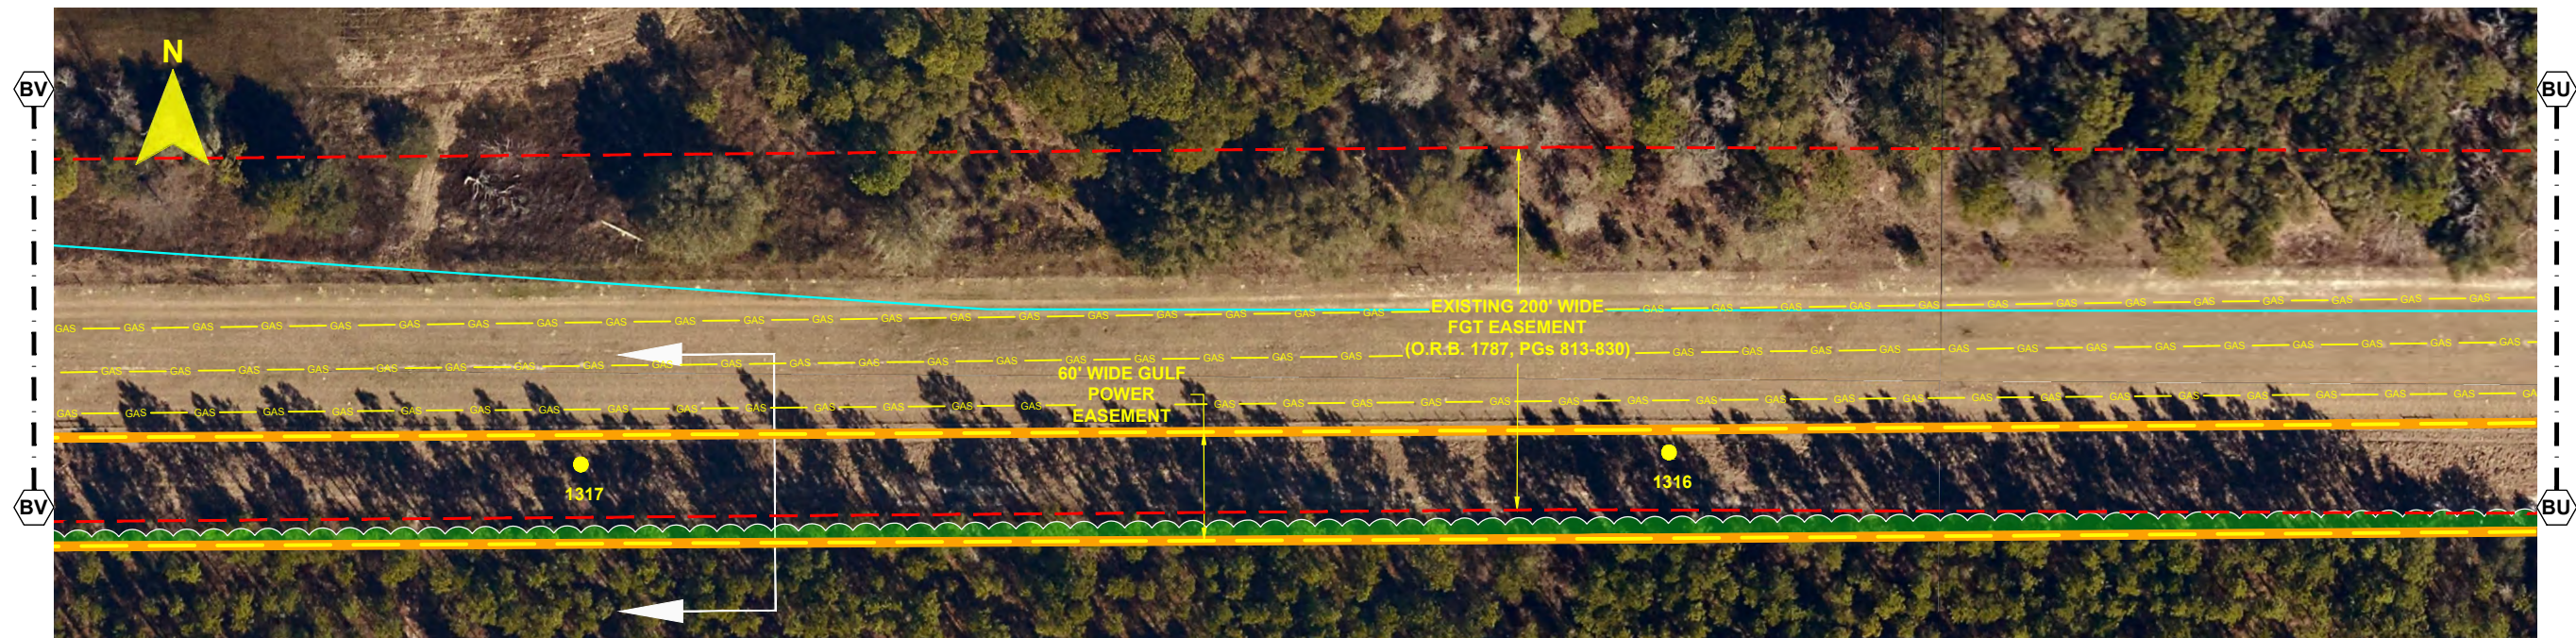


- NOTES:**
1. SURVEY BOUNDARIES AND WETLAND DELINEATION PROVIDED BY OTHERS.
 2. TEMPORARY MATTING CONFIGURATION BASED ON PLANS PREPARED BY PICKETT.

LEGEND	
	TEMPORARY MATTING
	LIMITS OF UPLAND CLEARING
	LIMITS OF WETLAND CLEARING
	EXISTING FPL EASEMENT
	PROPOSED EASEMENT
	PROJECT BOUNDARY
	PROPERTY LINE
	WETLAND
	DITCH, STREAM & WATERBODY
	278A2 TRANSMISSION POLE TO BE INSTALLED
	278A2 COT TRANSMISSION POLE TO BE INSTALLED
	EXISTING DISTRIBUTION POLE
	278A2 TRANSMISSION POLE TO BE REMOVED
	PROJECT MILE MARKER

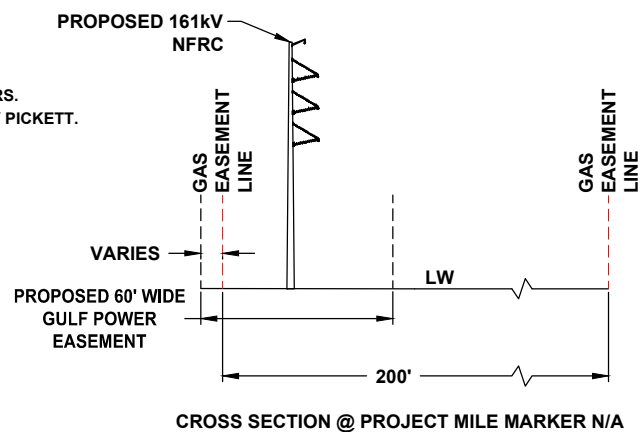

24 x 36 Scale: 1" = 50'
11 x 17 Scale: 1" = 100'

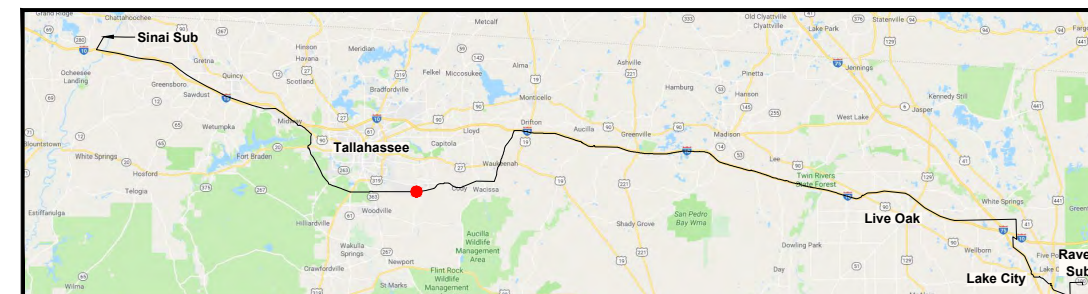

0	06/26/19	FOR INITIAL PERMIT SUBMITTAL	GCC	JRC	MKL
REV	DATE	DESCRIPTION	BY	CHKD	APP

GULF POWER COMPANY



NORTH FLORIDA RESILIENCY CONNECTION

SCALE: 1" = 100'
DRAWN BY: GCC
ENGINEER: MKL
COUNTY: LEON
SHEET 39 OF 71

DATE: 06/26/19
CHECKED BY: JRC
SECTION: AS SHOWN
FILE NAME: RS4000




FPL 039448
20210015-EI

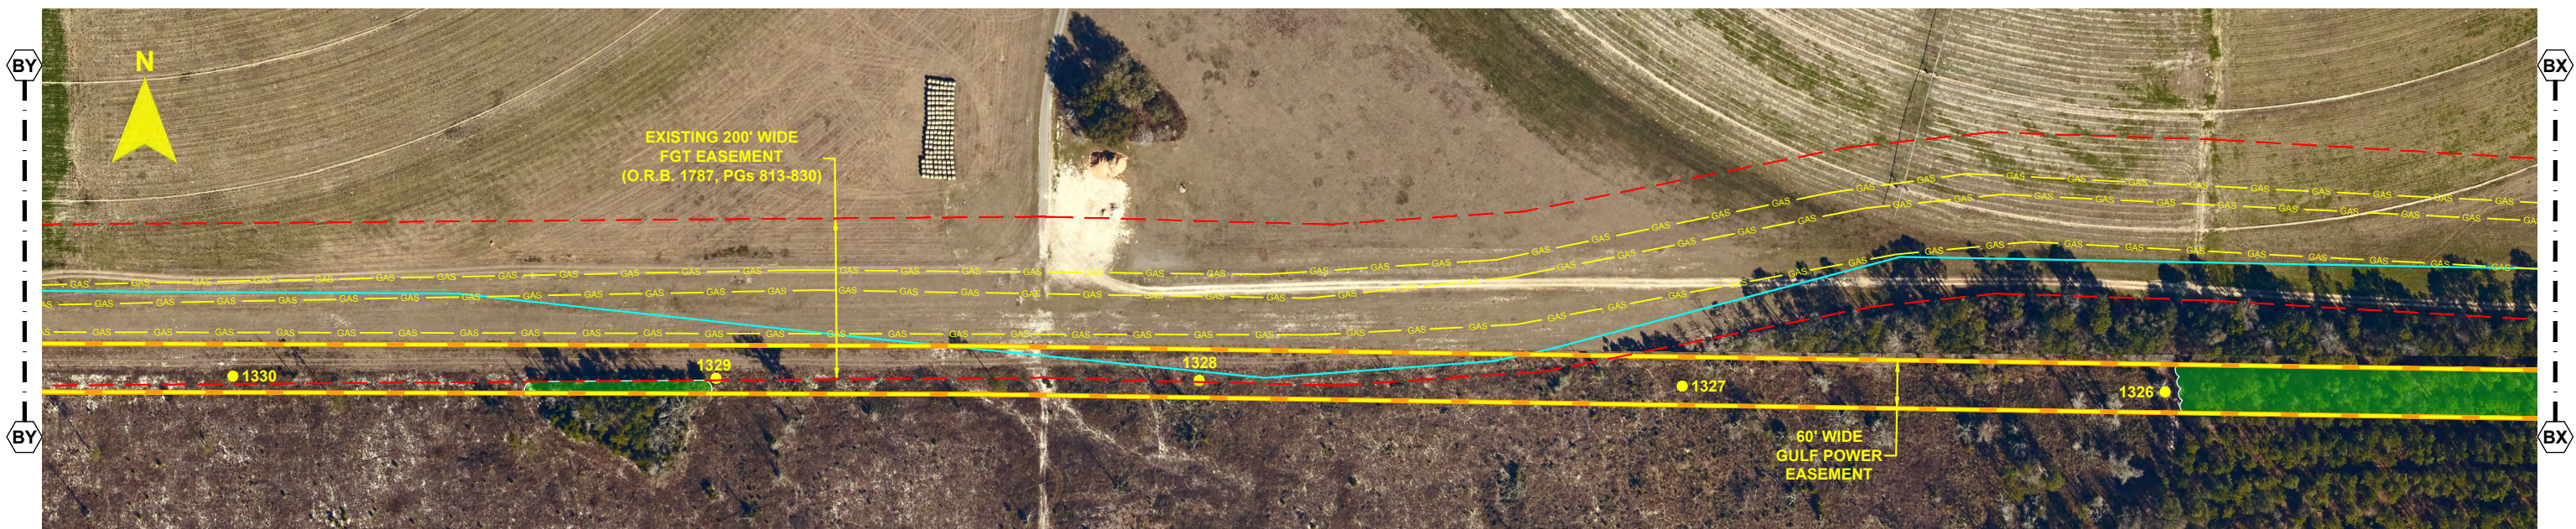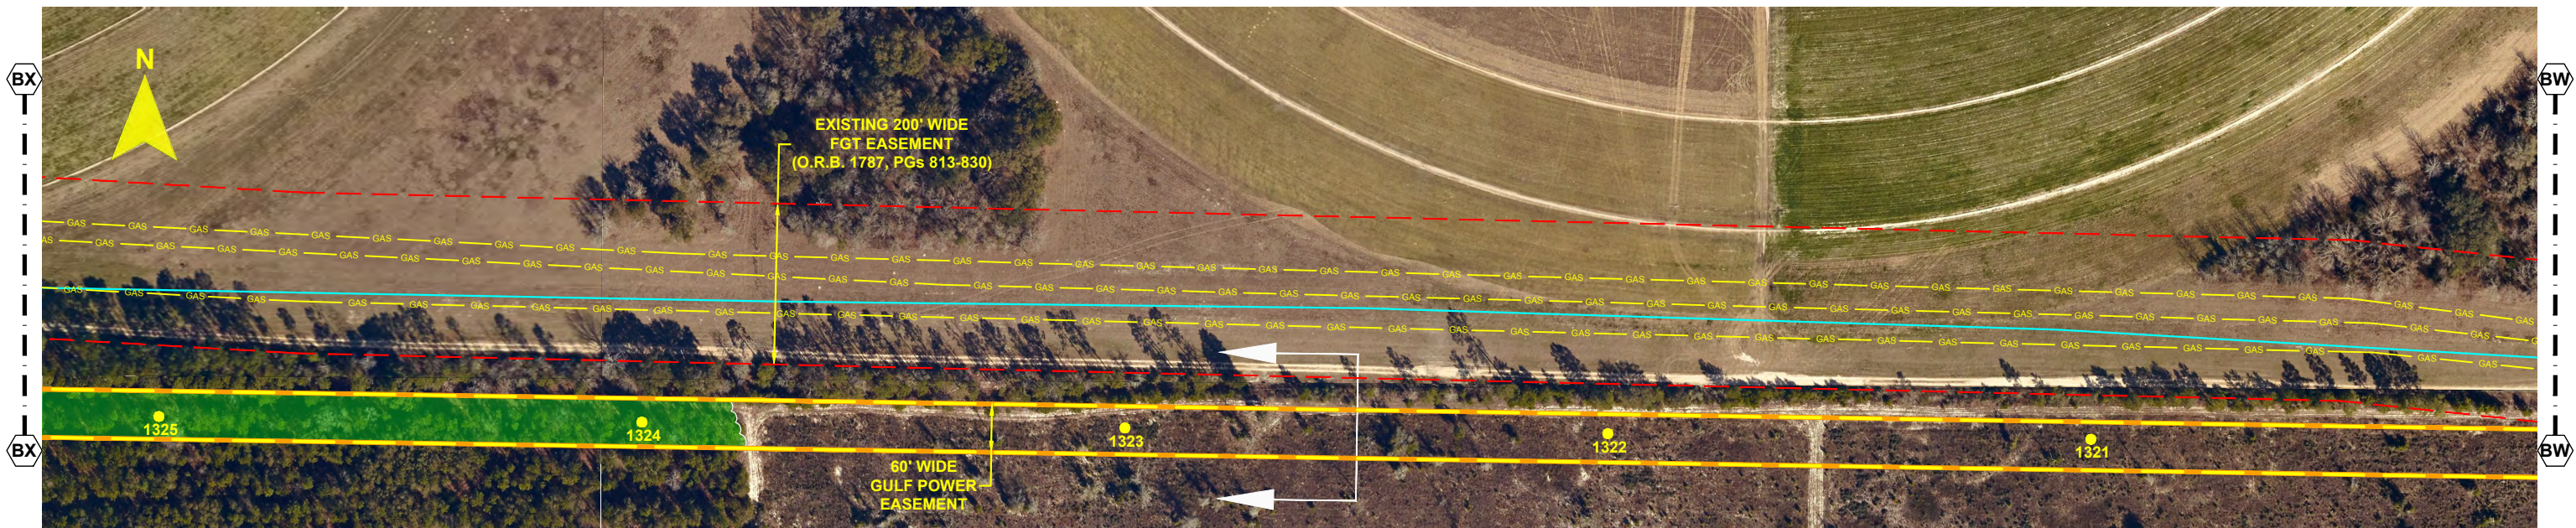

- NOTES:**
1. SURVEY BOUNDARIES AND WETLAND DELINEATION PROVIDED BY OTHERS.
 2. TEMPORARY MATTING CONFIGURATION BASED ON PLANS PREPARED BY PICKETT.

LEGEND			
	TEMPORARY MATTING		WETLAND
	LIMITS OF UPLAND CLEARING		DITCH, STREAM & WATERBODY
	LIMITS OF WETLAND CLEARING		278A2 TRANSMISSION POLE TO BE INSTALLED
	EXISTING FPL EASEMENT		278A2 COT TRANSMISSION POLE TO BE INSTALLED
	PROPOSED EASEMENT		EXISTING DISTRIBUTION POLE
	PROJECT BOUNDARY		278A2 TRANSMISSION POLE TO BE REMOVED
	PROPERTY LINE		PROJECT MILE MARKER

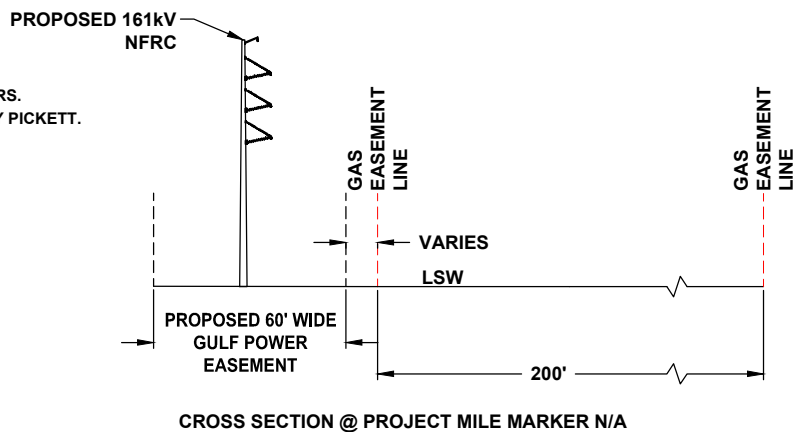

24 x 36 Scale: 1" = 100'
11 x 17 Scale: 1" = 200'

100' 0 50' 100' 200'

				GCC	JRC	MKL
0	06/26/19	FOR INITIAL PERMIT SUBMITTAL		BY	CKD	APP
REV	DATE	DESCRIPTION				

GULF POWER COMPANY


NORTH FLORIDA RESILIENCY CONNECTION

SCALE: 1" = 200'
DRAWN BY: GCC
ENGINEER: MKL
COUNTY: LEON
SHEET 40 OF 71

DATE: 06/26/19
CHECKED BY: JRC
SECTION: AS SHOWN
FILE NAME: RS4000




FPL 039449
20210015-EI

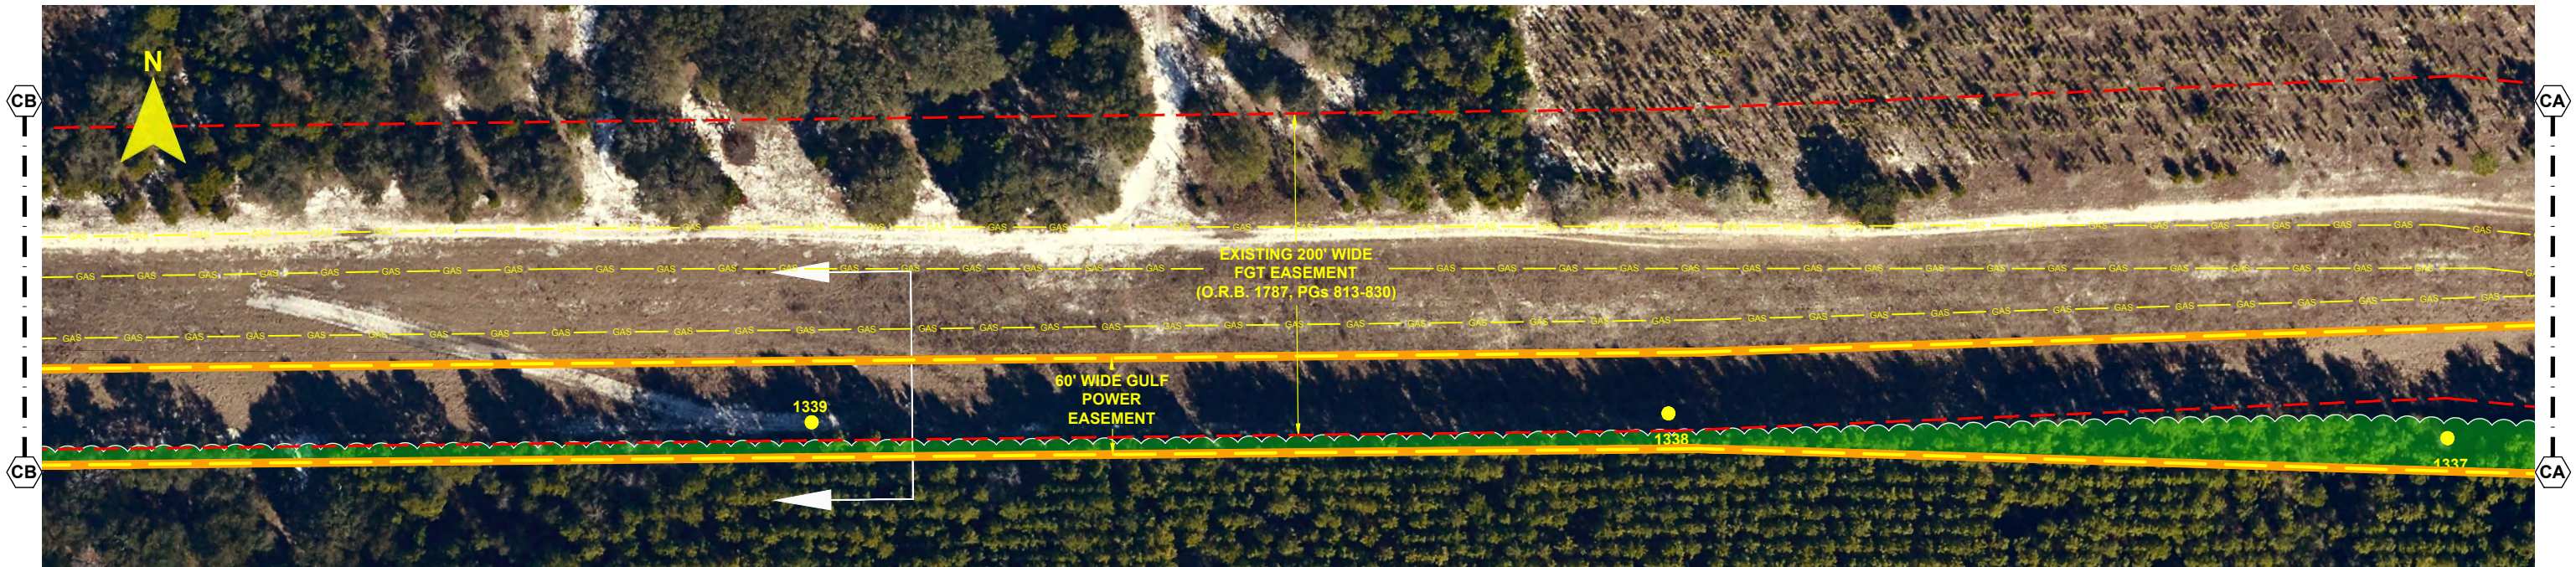


- NOTES:**
1. SURVEY BOUNDARIES AND WETLAND DELINEATION PROVIDED BY OTHERS.
 2. TEMPORARY MATTING CONFIGURATION BASED ON PLANS PREPARED BY PICKETT.



LEGEND			
	TEMPORARY MATTING		WETLAND
	LIMITS OF UPLAND CLEARING		DITCH, STREAM & WATERBODY
	LIMITS OF WETLAND CLEARING		278A2 TRANSMISSION POLE TO BE INSTALLED
	EXISTING FPL EASEMENT		278A2 COT TRANSMISSION POLE TO BE INSTALLED
	PROPOSED EASEMENT		EXISTING DISTRIBUTION POLE
	PROJECT BOUNDARY		278A2 TRANSMISSION POLE TO BE REMOVED
	PROPERTY LINE		PROJECT MILE MARKER

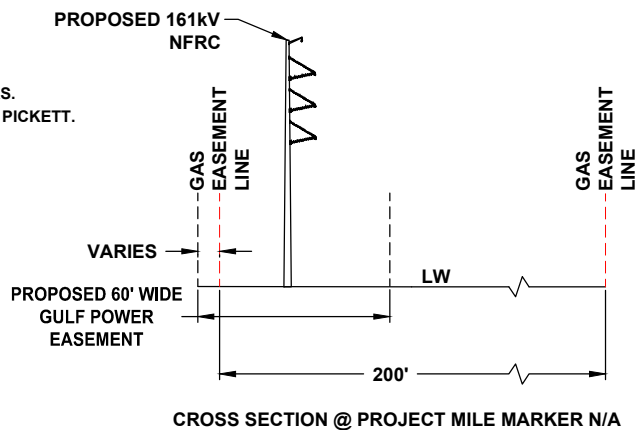

24 x 36 Scale: 1" = 50'
11 x 17 Scale: 1" = 100'

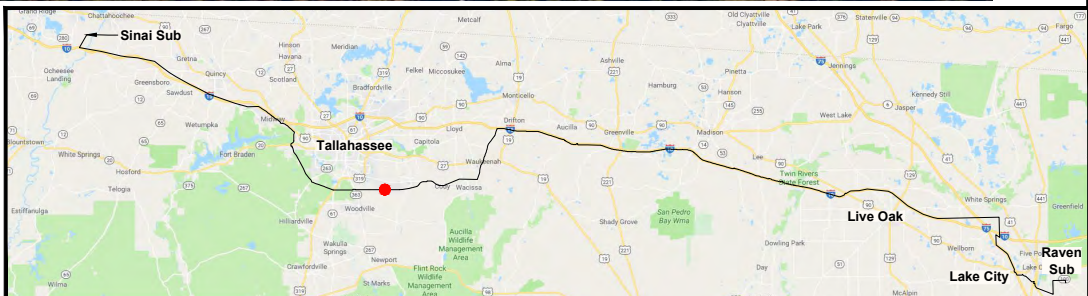


GULF POWER COMPANY		NORTH FLORIDA RESILIENCY CONNECTION	
SCALE: 1" = 100' DRAWN BY: GCC ENGINEER: MKL COUNTY: LEON SHEET 42 OF 71		DATE: 06/26/19 CHECKED BY: JRC SECTION: AS SHOWN FILE NAME: RS4000	
		FPL 039451 20210015-EI	

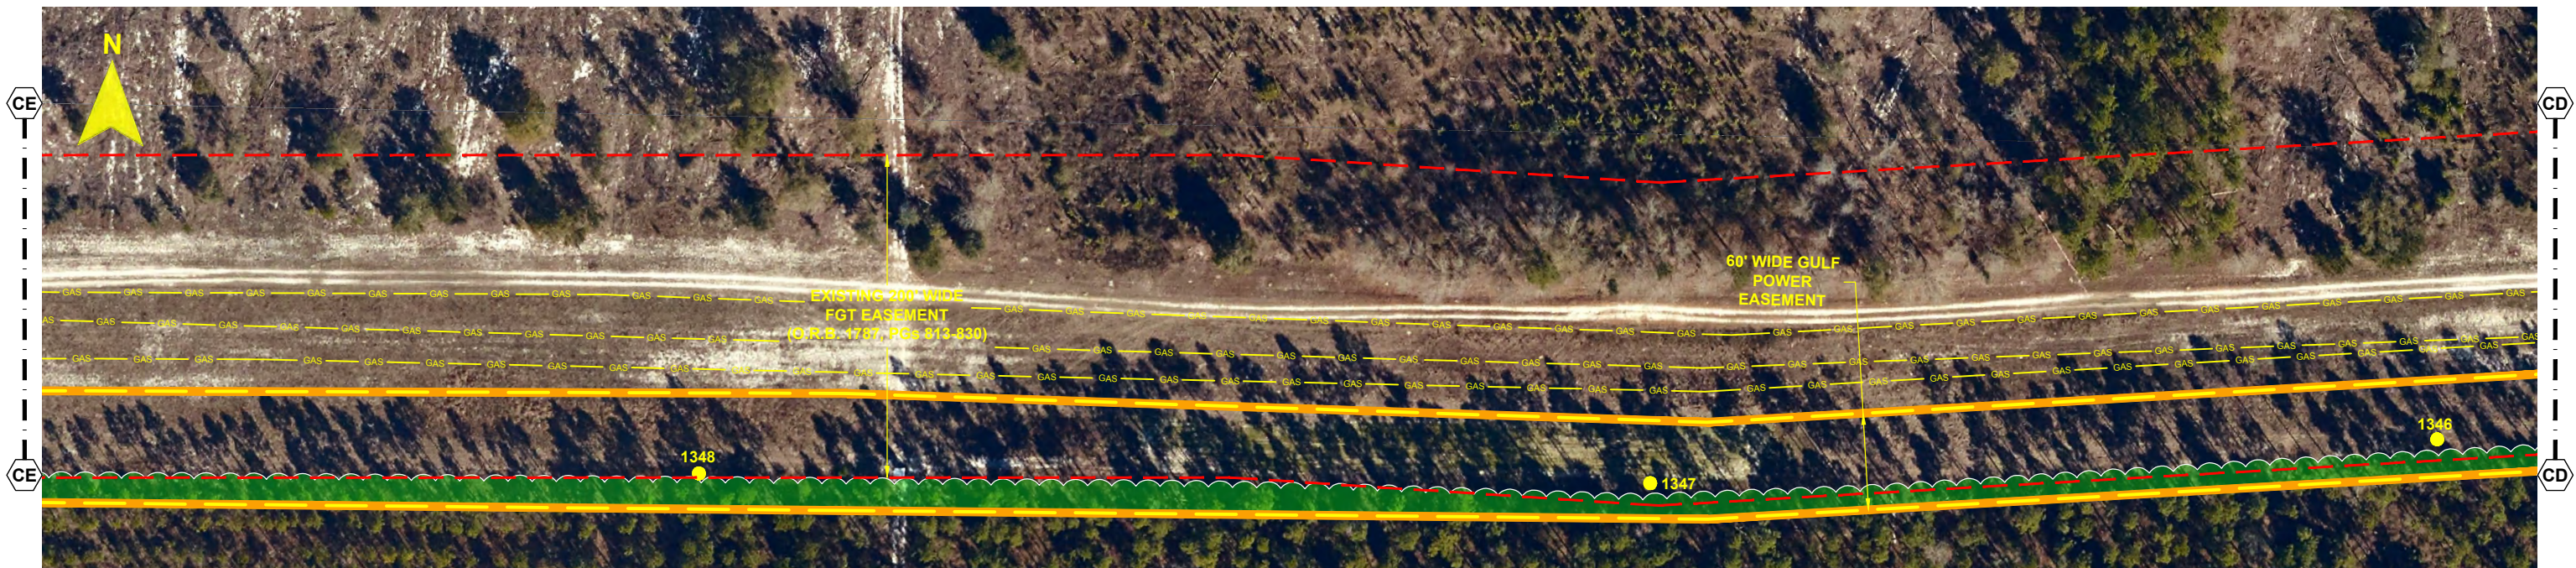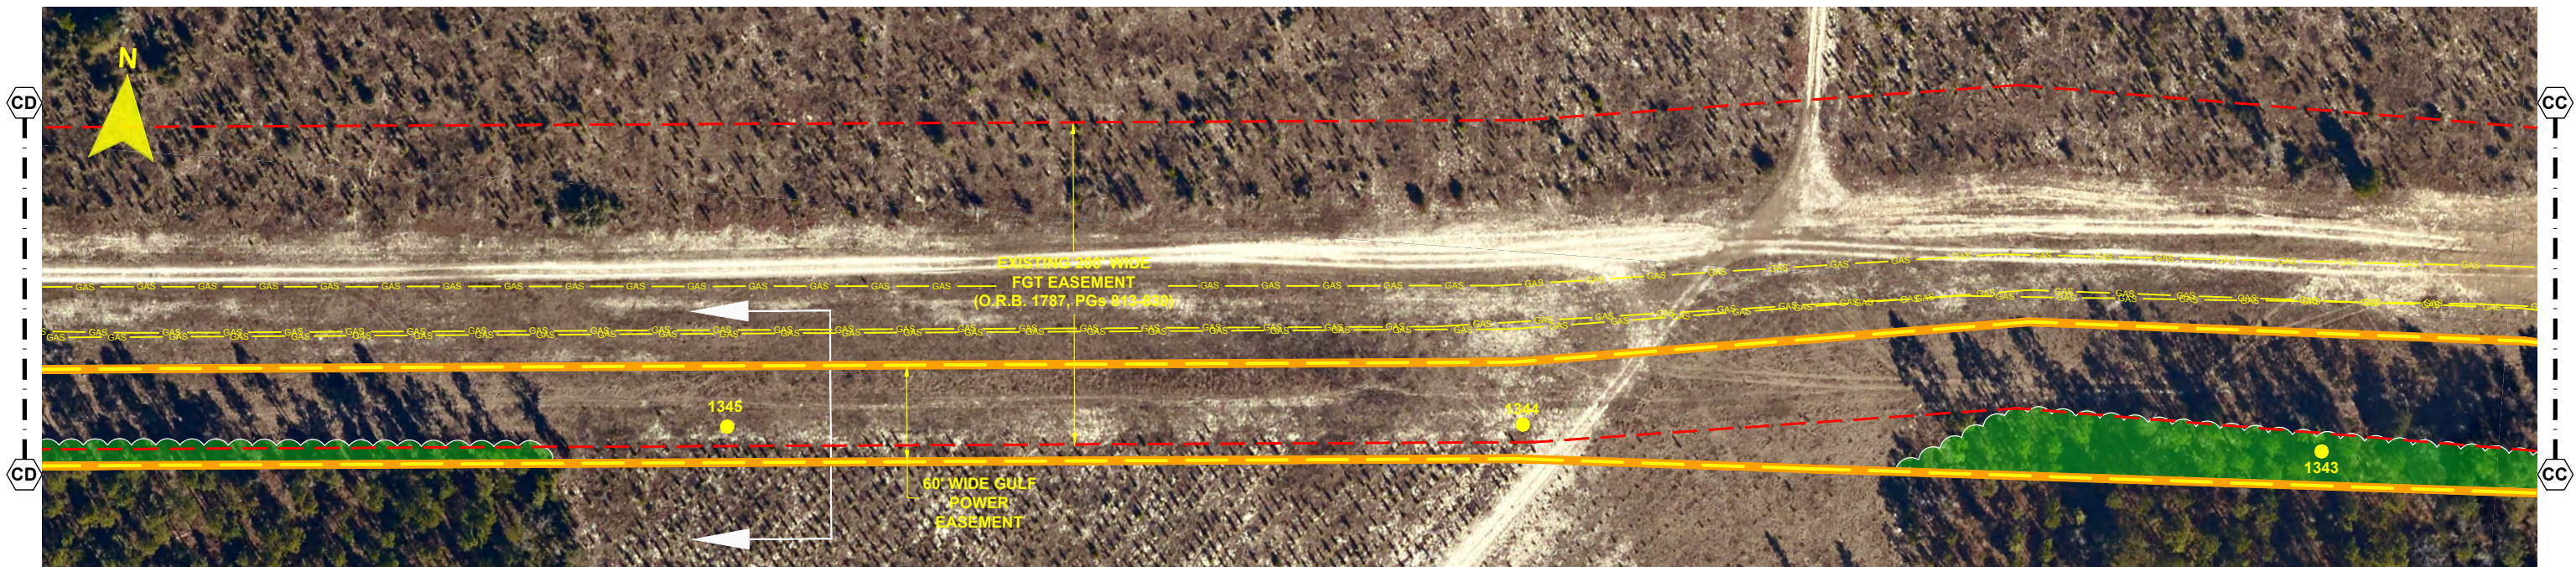


- NOTES:**
1. SURVEY BOUNDARIES AND WETLAND DELINEATION PROVIDED BY OTHERS.
 2. TEMPORARY MATTING CONFIGURATION BASED ON PLANS PREPARED BY PICKETT.



LEGEND			
	TEMPORARY MATTING		WETLAND
	LIMITS OF UPLAND CLEARING		DITCH, STREAM & WATERBODY
	LIMITS OF WETLAND CLEARING		278A2 TRANSMISSION POLE TO BE INSTALLED
	EXISTING FPL EASEMENT		278A2 COT TRANSMISSION POLE TO BE INSTALLED
	PROPOSED EASEMENT		EXISTING DISTRIBUTION POLE
	PROJECT BOUNDARY		278A2 TRANSMISSION POLE TO BE REMOVED
	PROPERTY LINE		PROJECT MILE MARKER

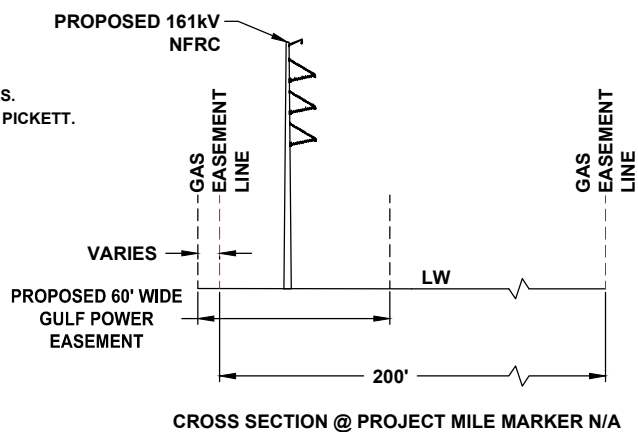

24 x 36 Scale: 1" = 50'
11 x 17 Scale: 1" = 100'

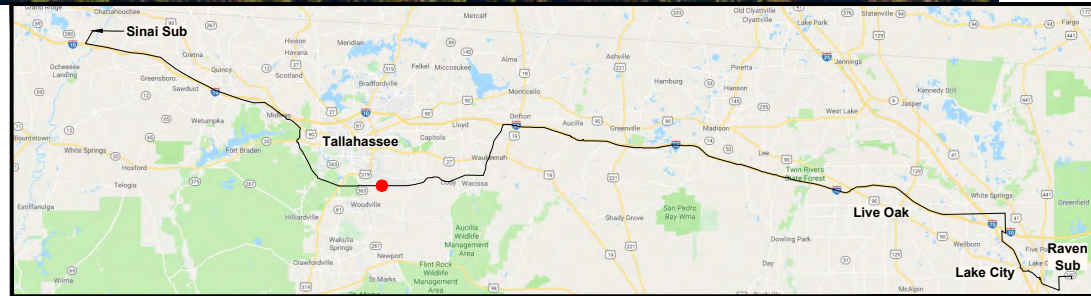


GULF POWER COMPANY		NORTH FLORIDA RESILIENCY CONNECTION	
SCALE: 1" = 100' DRAWN BY: GCC ENGINEER: MKL COUNTY: LEON SHEET 43 OF 71		DATE: 06/26/19 CHECKED BY: JRC SECTION: AS SHOWN FILE NAME: RS4000	
		 Gulf Power®	
		FPL 039452 20210015-EI	

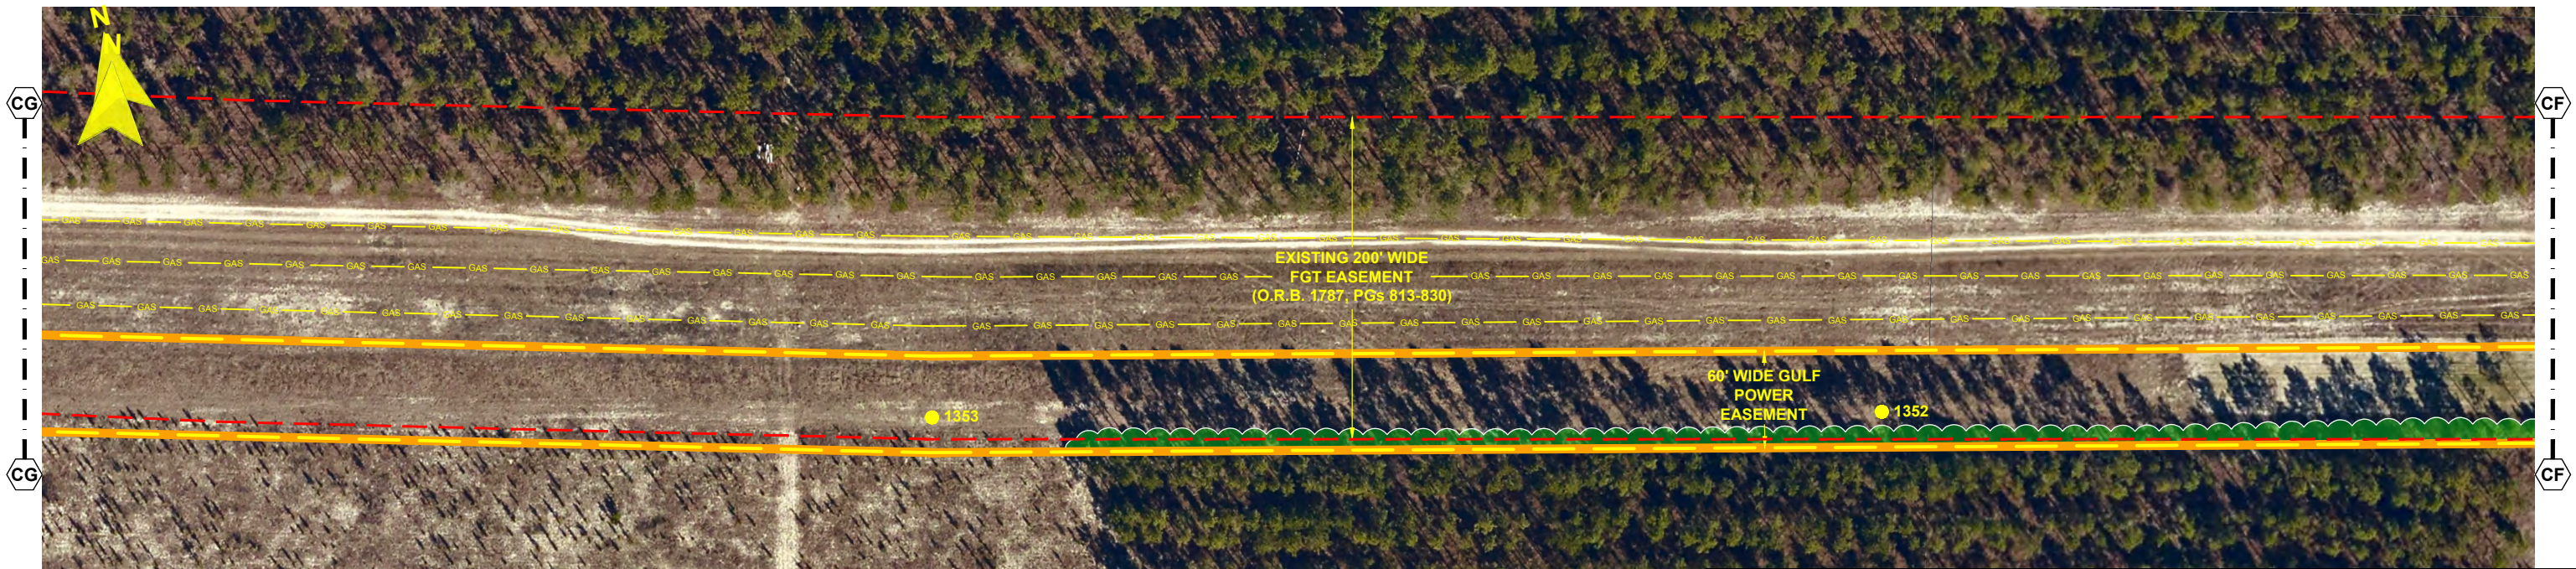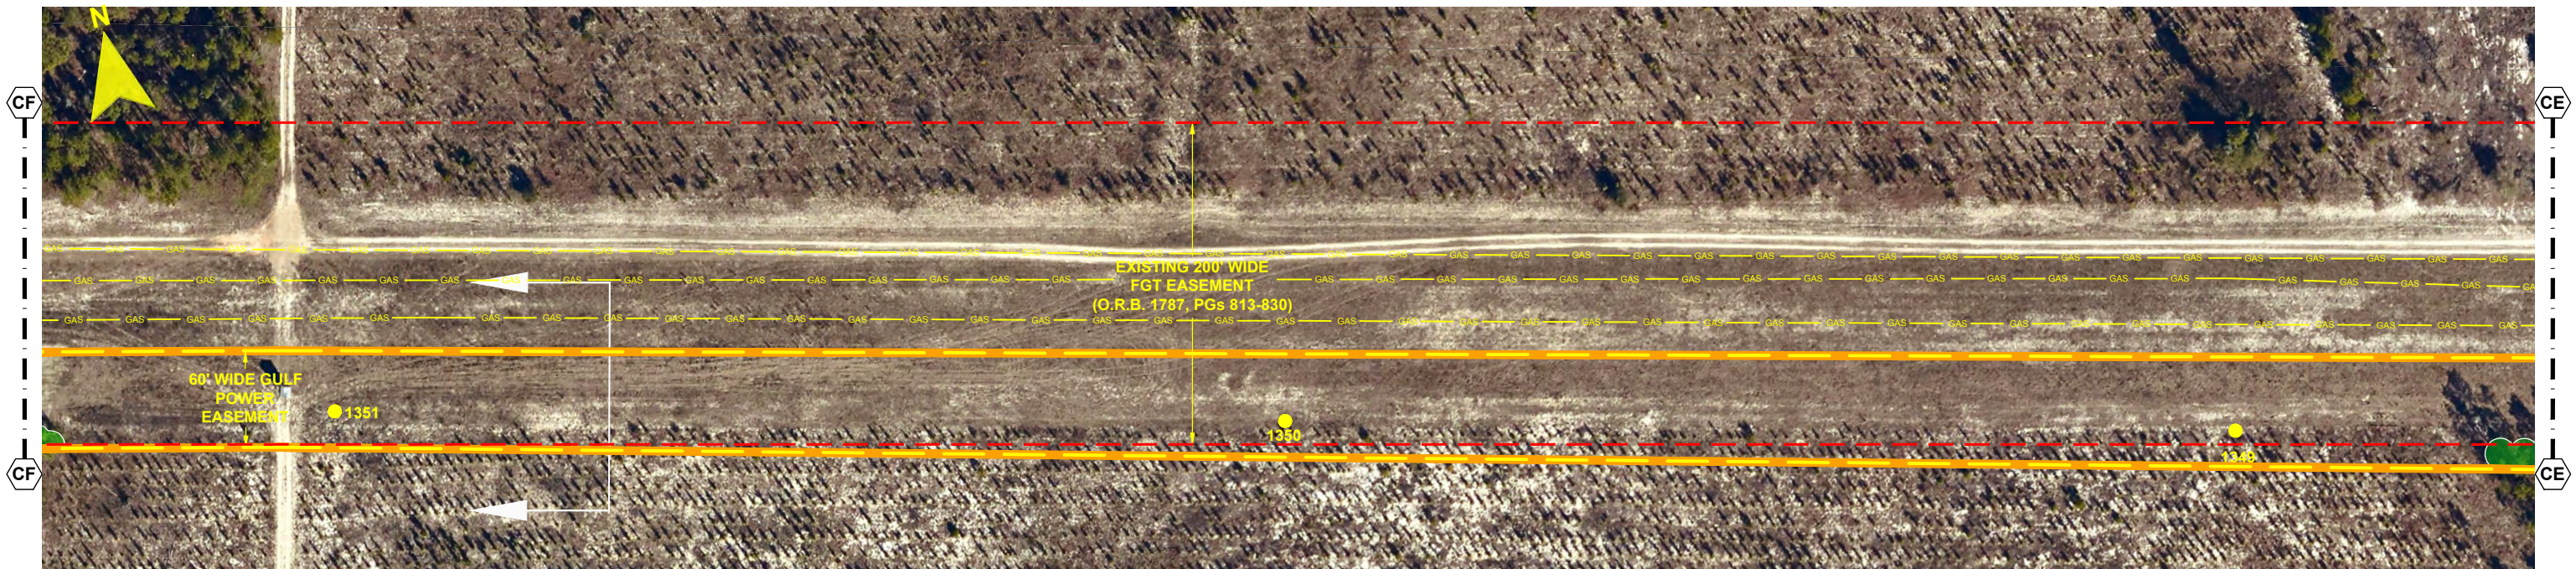

- NOTES:**
1. SURVEY BOUNDARIES AND WETLAND DELINEATION PROVIDED BY OTHERS.
 2. TEMPORARY MATTING CONFIGURATION BASED ON PLANS PREPARED BY PICKETT.

LEGEND			
	TEMPORARY MATTING		WETLAND
	LIMITS OF UPLAND CLEARING		DITCH, STREAM & WATERBODY
	LIMITS OF WETLAND CLEARING		278A2 TRANSMISSION POLE TO BE INSTALLED
	EXISTING FPL EASEMENT		278A2 COT TRANSMISSION POLE TO BE INSTALLED
	PROPOSED EASEMENT		EXISTING DISTRIBUTION POLE
	PROJECT BOUNDARY		278A2 TRANSMISSION POLE TO BE REMOVED
	PROPERTY LINE		PROJECT MILE MARKER

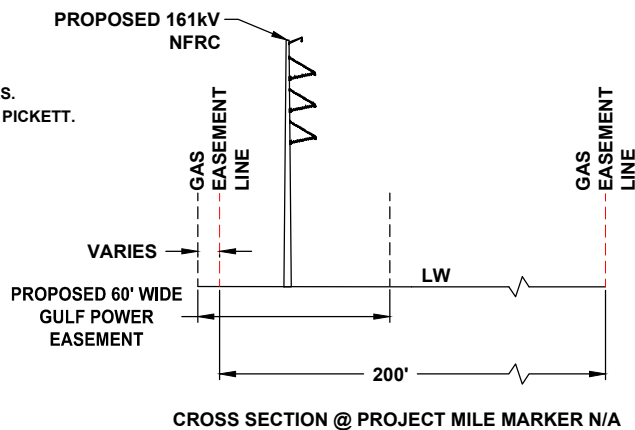

24 x 36 Scale: 1" = 50'
11 x 17 Scale: 1" = 100'

50' 0 25' 50' 100'

				GCC	JRC	MKL
0	06/26/19	FOR INITIAL PERMIT SUBMITTAL		BY	CKD	APP
REV	DATE	DESCRIPTION				

GULF POWER COMPANY



NORTH FLORIDA RESILIENCY CONNECTION

SCALE: 1" = 100'
DRAWN BY: GCC
ENGINEER: MKL
COUNTY: LEON
SHEET 44 OF 71

DATE: 06/26/19
CHECKED BY: JRC
SECTION: AS SHOWN
FILE NAME: RS4000




FPL 039453
20210015-EI

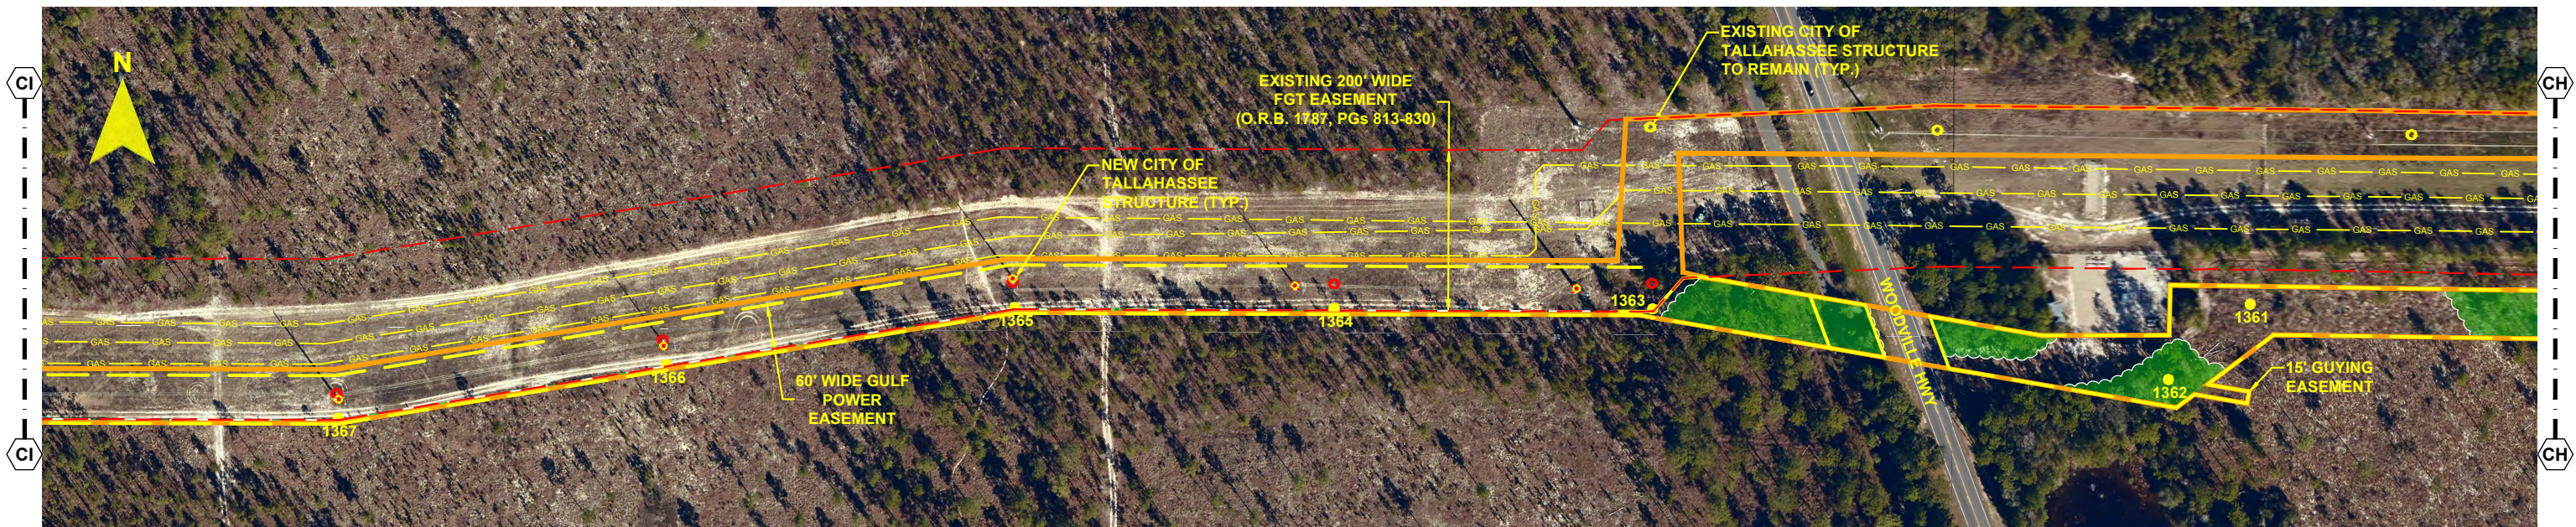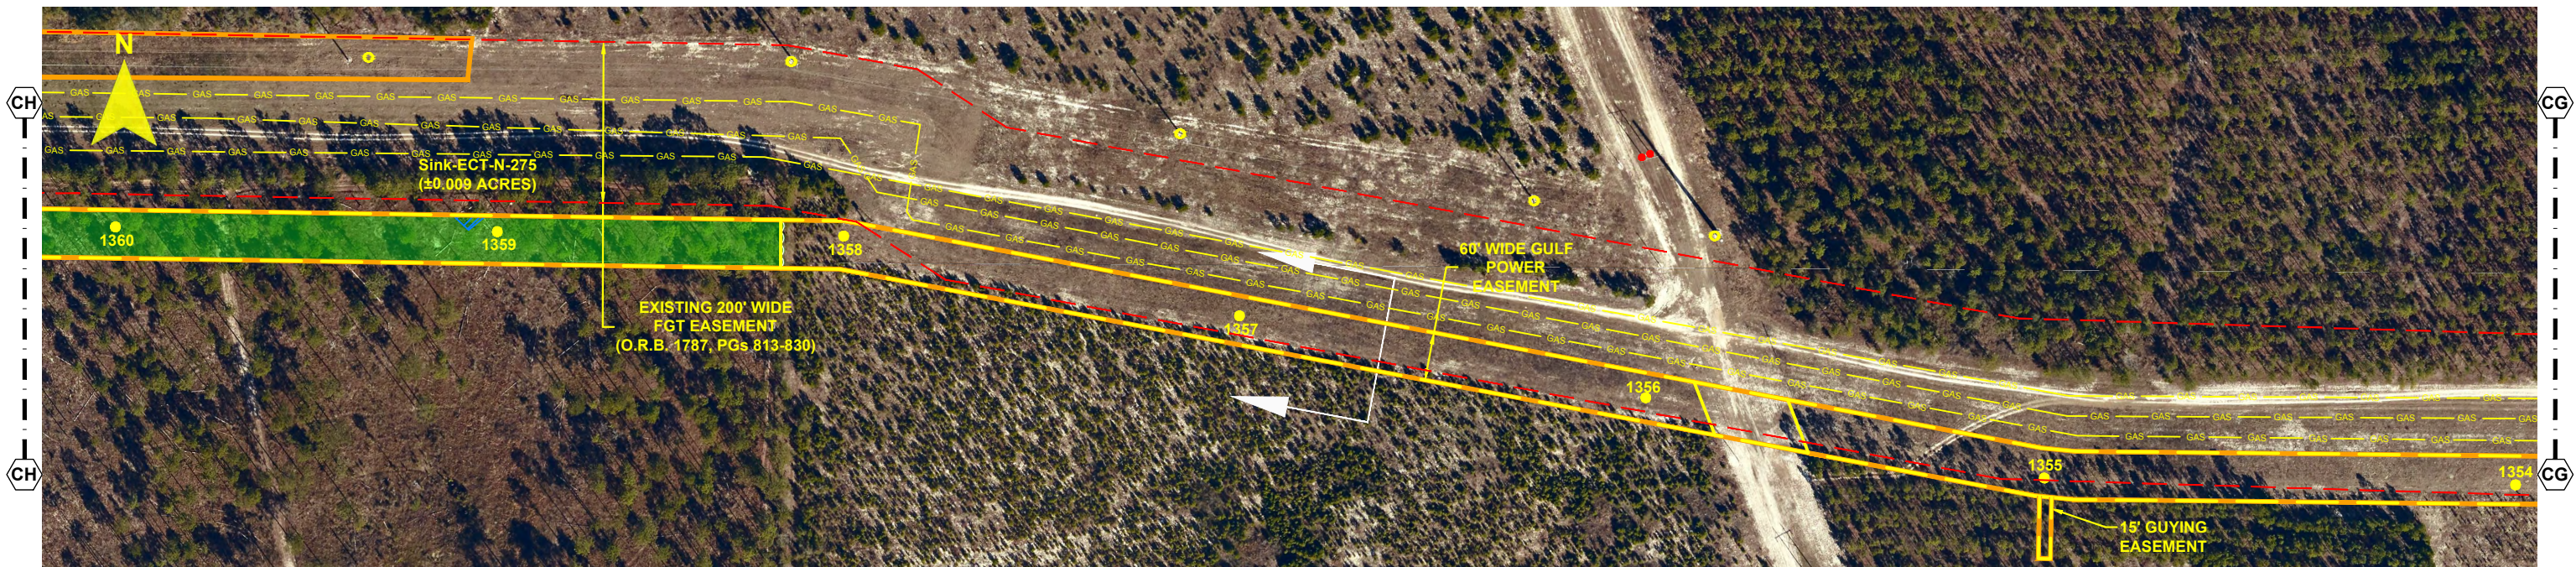


- NOTES:**
1. SURVEY BOUNDARIES AND WETLAND DELINEATION PROVIDED BY OTHERS.
 2. TEMPORARY MATTING CONFIGURATION BASED ON PLANS PREPARED BY PICKETT.

LEGEND			
	TEMPORARY MATTING		WETLAND
	LIMITS OF UPLAND CLEARING		DITCH, STREAM & WATERBODY
	LIMITS OF WETLAND CLEARING		278A2 TRANSMISSION POLE TO BE INSTALLED
	EXISTING FPL EASEMENT		278A2 COT TRANSMISSION POLE TO BE INSTALLED
	PROPOSED EASEMENT		EXISTING DISTRIBUTION POLE
	PROJECT BOUNDARY		278A2 TRANSMISSION POLE TO BE REMOVED
	PROPERTY LINE		PROJECT MILE MARKER

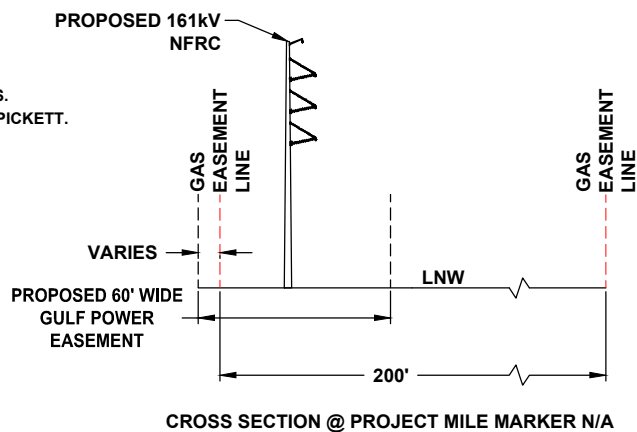

24 x 36 Scale: 1" = 100'
11 x 17 Scale: 1" = 200'

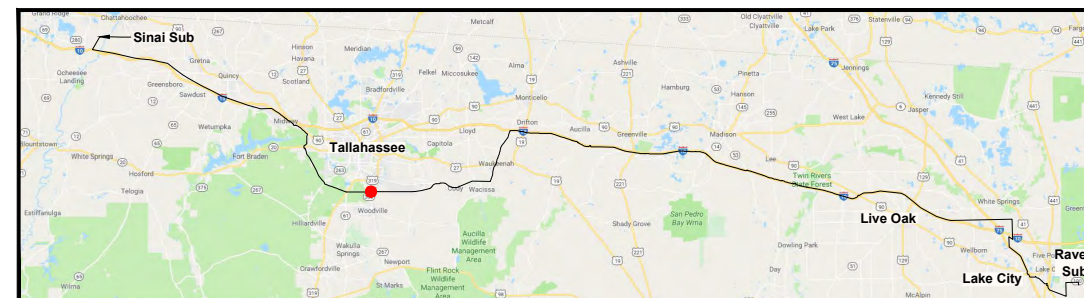

0	06/26/19	FOR INITIAL PERMIT SUBMITTAL	GCC	JRC	MKL
REV	DATE	DESCRIPTION	BY	CKD	APP

GULF POWER COMPANY


NORTH FLORIDA RESILIENCY CONNECTION

SCALE: 1" = 200'
DRAWN BY: GCC
ENGINEER: MKL
COUNTY: LEON
SHEET 45 OF 71

DATE: 06/26/19
CHECKED BY: JRC
SECTION: AS SHOWN
FILE NAME: RS4000




FPL 039454
20210015-EI


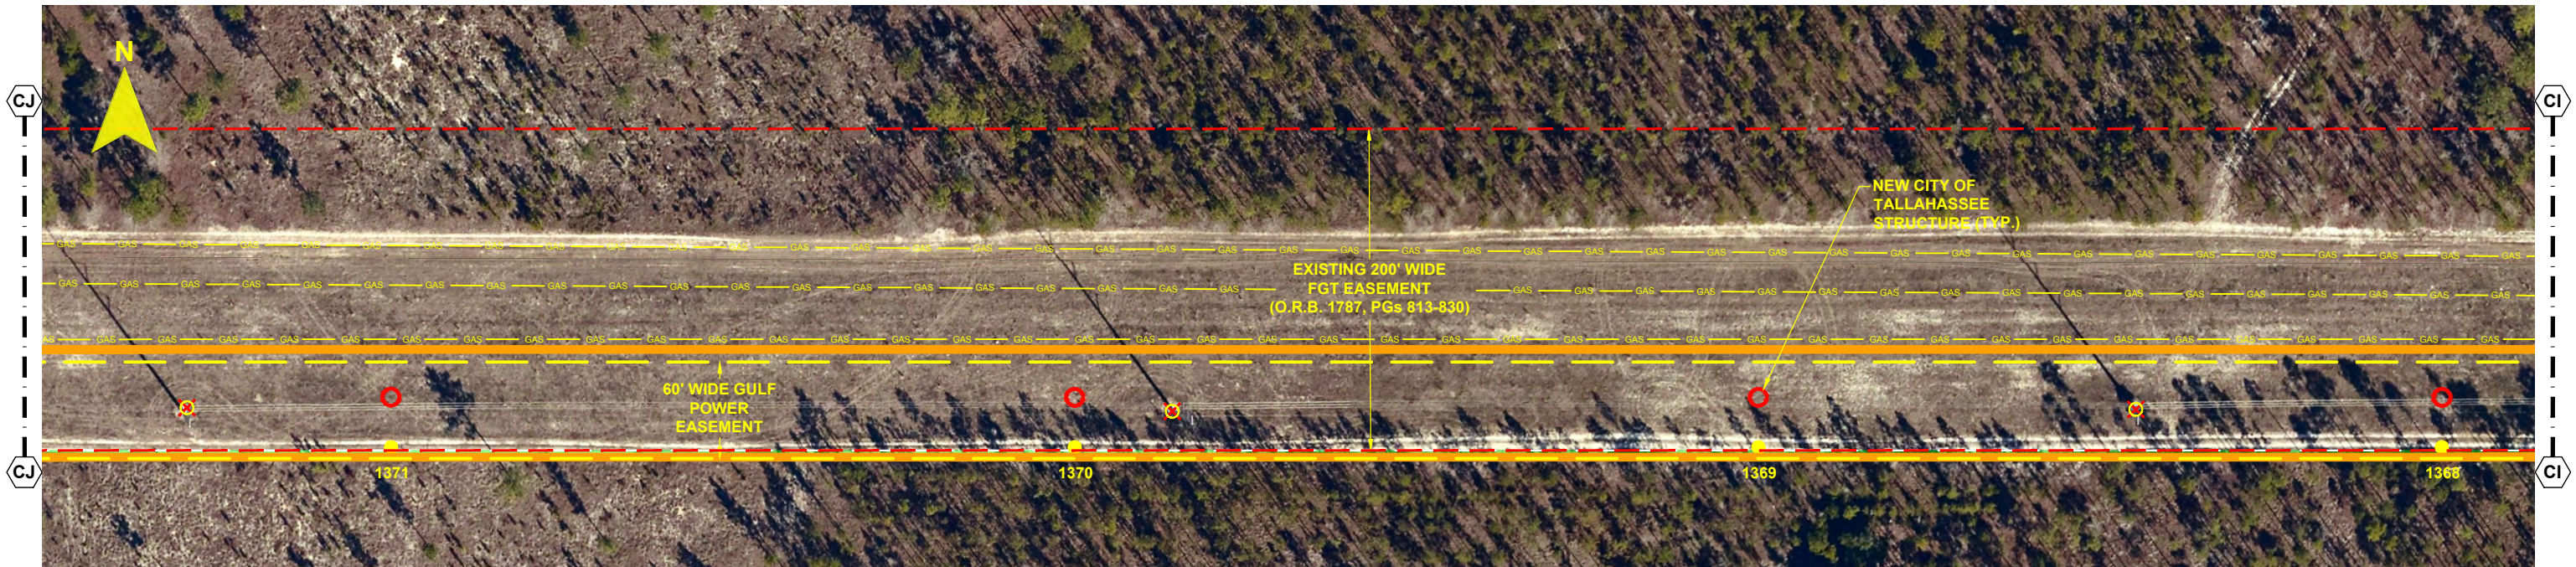


- NOTES:**
1. SURVEY BOUNDARIES AND WETLAND DELINEATION PROVIDED BY OTHERS.
 2. TEMPORARY MATTING CONFIGURATION BASED ON PLANS PREPARED BY PICKETT.

LEGEND	
	TEMPORARY MATTING
	LIMITS OF UPLAND CLEARING
	LIMITS OF WETLAND CLEARING
	EXISTING FPL EASEMENT
	PROPOSED EASEMENT
	PROJECT BOUNDARY
	PROPERTY LINE
	WETLAND
	DITCH, STREAM & WATERBODY
	278A2 TRANSMISSION POLE TO BE INSTALLED
	278A2 COT TRANSMISSION POLE TO BE INSTALLED
	EXISTING DISTRIBUTION POLE
	278A2 TRANSMISSION POLE TO BE REMOVED
	1 PROJECT MILE MARKER

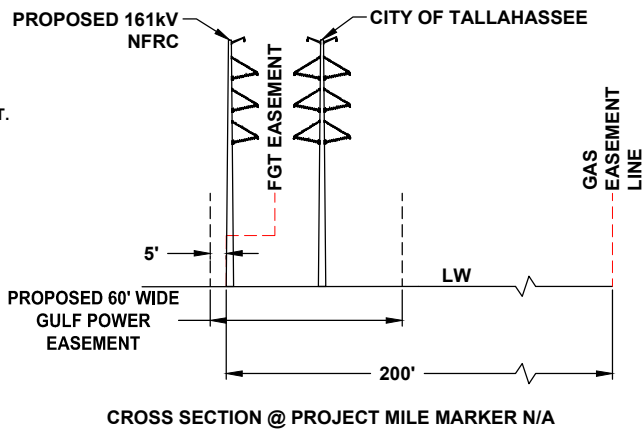

24 x 36 Scale: 1" = 50'
11 x 17 Scale: 1" = 100'

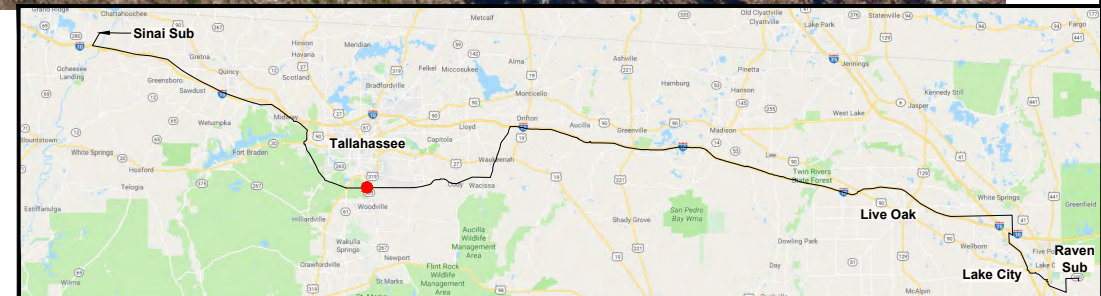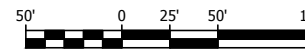

REV	DATE	DESCRIPTION	GCC	JRC	MKL
0	06/26/19	FOR INITIAL PERMIT SUBMITTAL			
			BY	CKD	APP

GULF POWER COMPANY


NORTH FLORIDA RESILIENCY CONNECTION

SCALE: 1" = 100'
DRAWN BY: GCC
ENGINEER: MKL
COUNTY: LEON
SHEET 46 OF 71

DATE: 06/26/19
CHECKED BY: JRC
SECTION: AS SHOWN
FILE NAME: RS4000




FPL 039455
20210015-EI

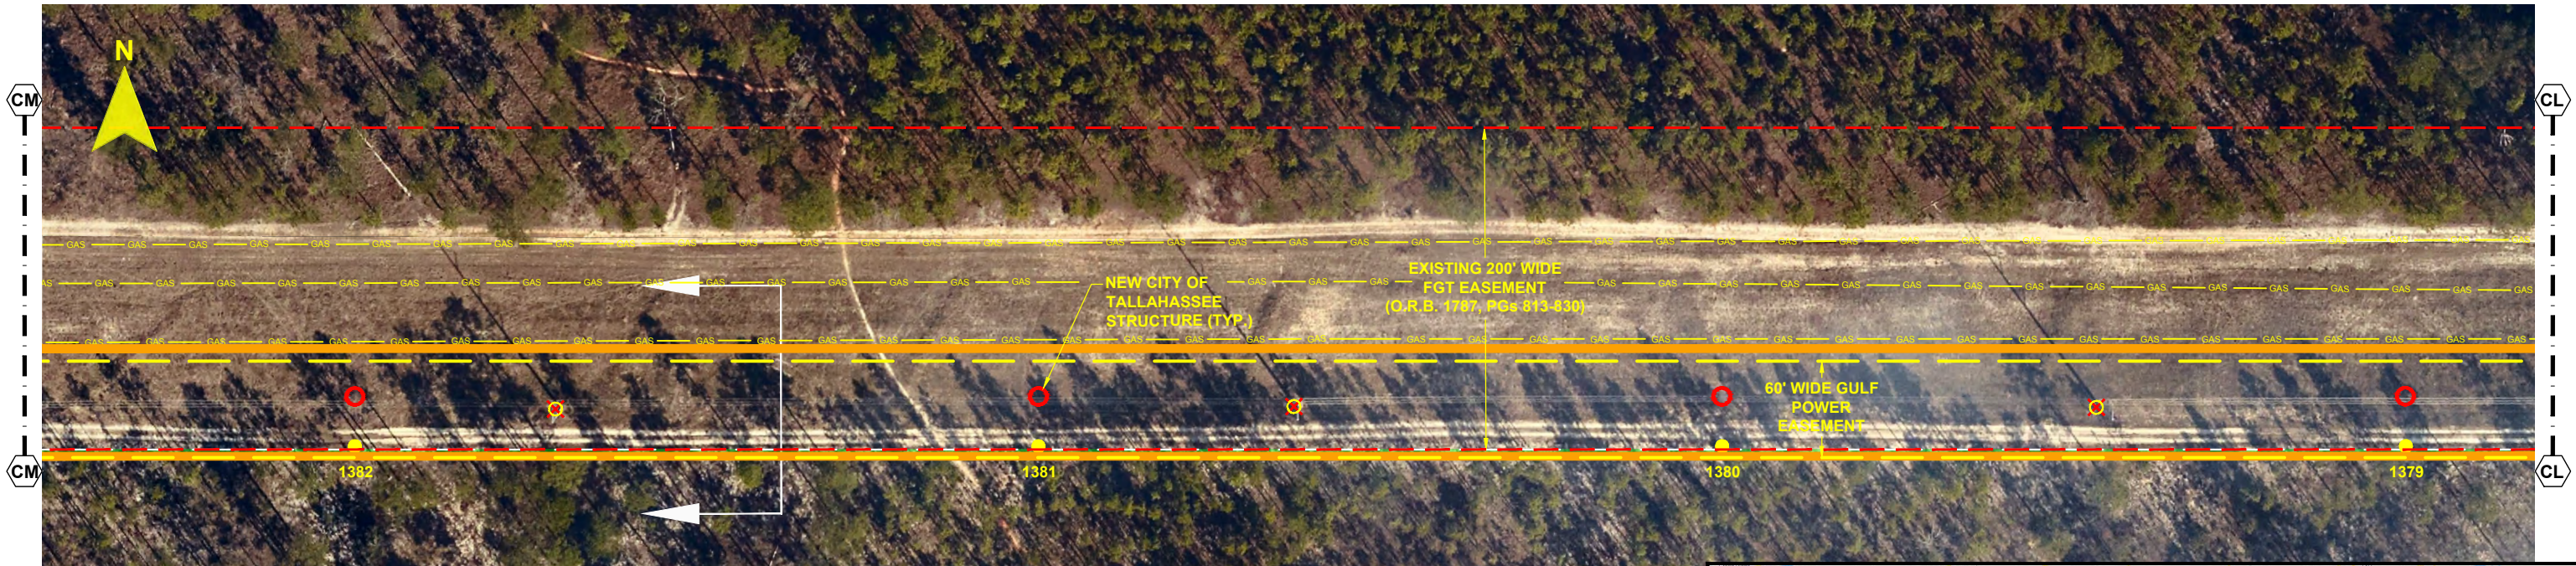


- NOTES:**
1. SURVEY BOUNDARIES AND WETLAND DELINEATION PROVIDED BY OTHERS.
 2. TEMPORARY MATTING CONFIGURATION BASED ON PLANS PREPARED BY PICKETT.

LEGEND	
	TEMPORARY MATTING
	LIMITS OF UPLAND CLEARING
	LIMITS OF WETLAND CLEARING
	EXISTING FPL EASEMENT
	PROPOSED EASEMENT
	PROJECT BOUNDARY
	PROPERTY LINE
	WETLAND
	DITCH, STREAM & WATERBODY
	278A2 TRANSMISSION POLE TO BE INSTALLED
	278A2 COT TRANSMISSION POLE TO BE INSTALLED
	EXISTING DISTRIBUTION POLE
	278A2 TRANSMISSION POLE TO BE REMOVED
	1 PROJECT MILE MARKER

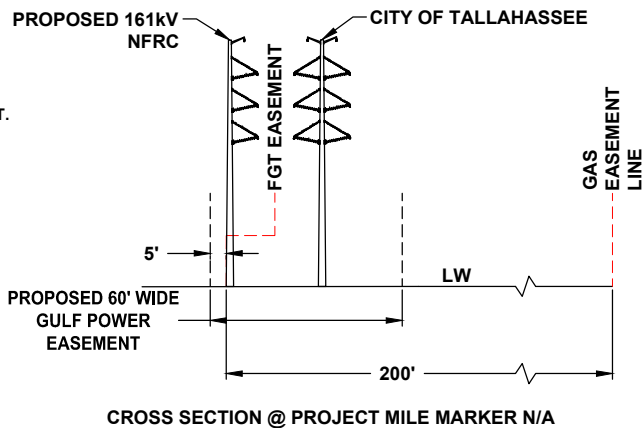

24 x 36 Scale: 1" = 50'
11 x 17 Scale: 1" = 100'

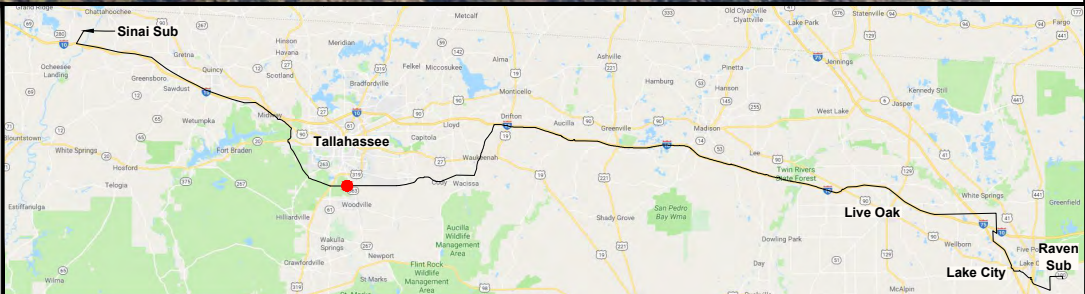


0	06/26/19	FOR INITIAL PERMIT SUBMITTAL	GCC	JRC	MKL
REV	DATE	DESCRIPTION	BY	CKD	APP

GULF POWER COMPANY		NORTH FLORIDA RESILIENCY CONNECTION	
SCALE: 1" = 100' DRAWN BY: GCC ENGINEER: MKL COUNTY: LEON SHEET 47 OF 71		DATE: 06/26/19 CHECKED BY: JRC SECTION: AS SHOWN FILE NAME: RS4000	
		FPL 039456 20210015-EI	




- NOTES:**
1. SURVEY BOUNDARIES AND WETLAND DELINEATION PROVIDED BY OTHERS.
 2. TEMPORARY MATTING CONFIGURATION BASED ON PLANS PREPARED BY PICKETT.



LEGEND			
	TEMPORARY MATTING		WETLAND
	LIMITS OF UPLAND CLEARING		DITCH, STREAM & WATERBODY
	LIMITS OF WETLAND CLEARING		278A2 TRANSMISSION POLE TO BE INSTALLED
	EXISTING FPL EASEMENT		278A2 COT TRANSMISSION POLE TO BE INSTALLED
	PROPOSED EASEMENT		EXISTING DISTRIBUTION POLE
	PROJECT BOUNDARY		278A2 TRANSMISSION POLE TO BE REMOVED
	PROPERTY LINE		PROJECT MILE MARKER

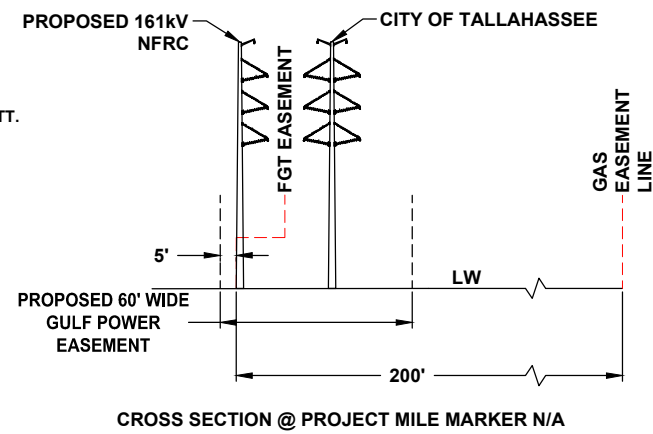

24 x 36 Scale: 1" = 50'
11 x 17 Scale: 1" = 100'

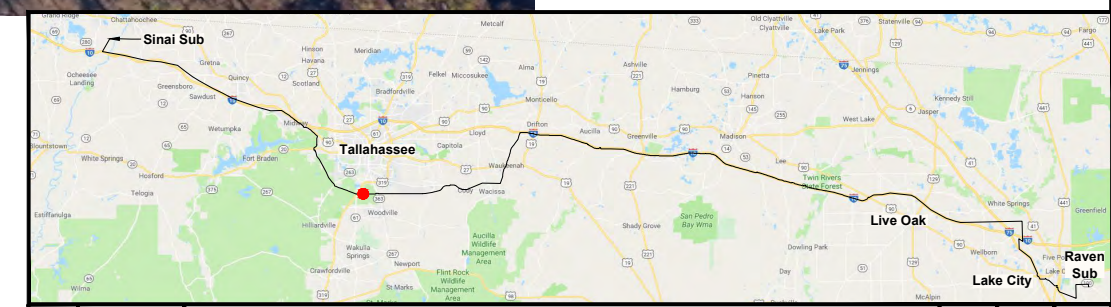


GULF POWER COMPANY			NORTH FLORIDA RESILIENCY CONNECTION		
SCALE: 1" = 100'	DATE: 06/26/19			FPL 039457 20210015-EI	
DRAWN BY: GCC	CHECKED BY: JRC				
ENGINEER: MKL	SECTION: AS SHOWN				
COUNTY: LEON	FILE NAME: RS4000				
SHEET 48 OF 71					

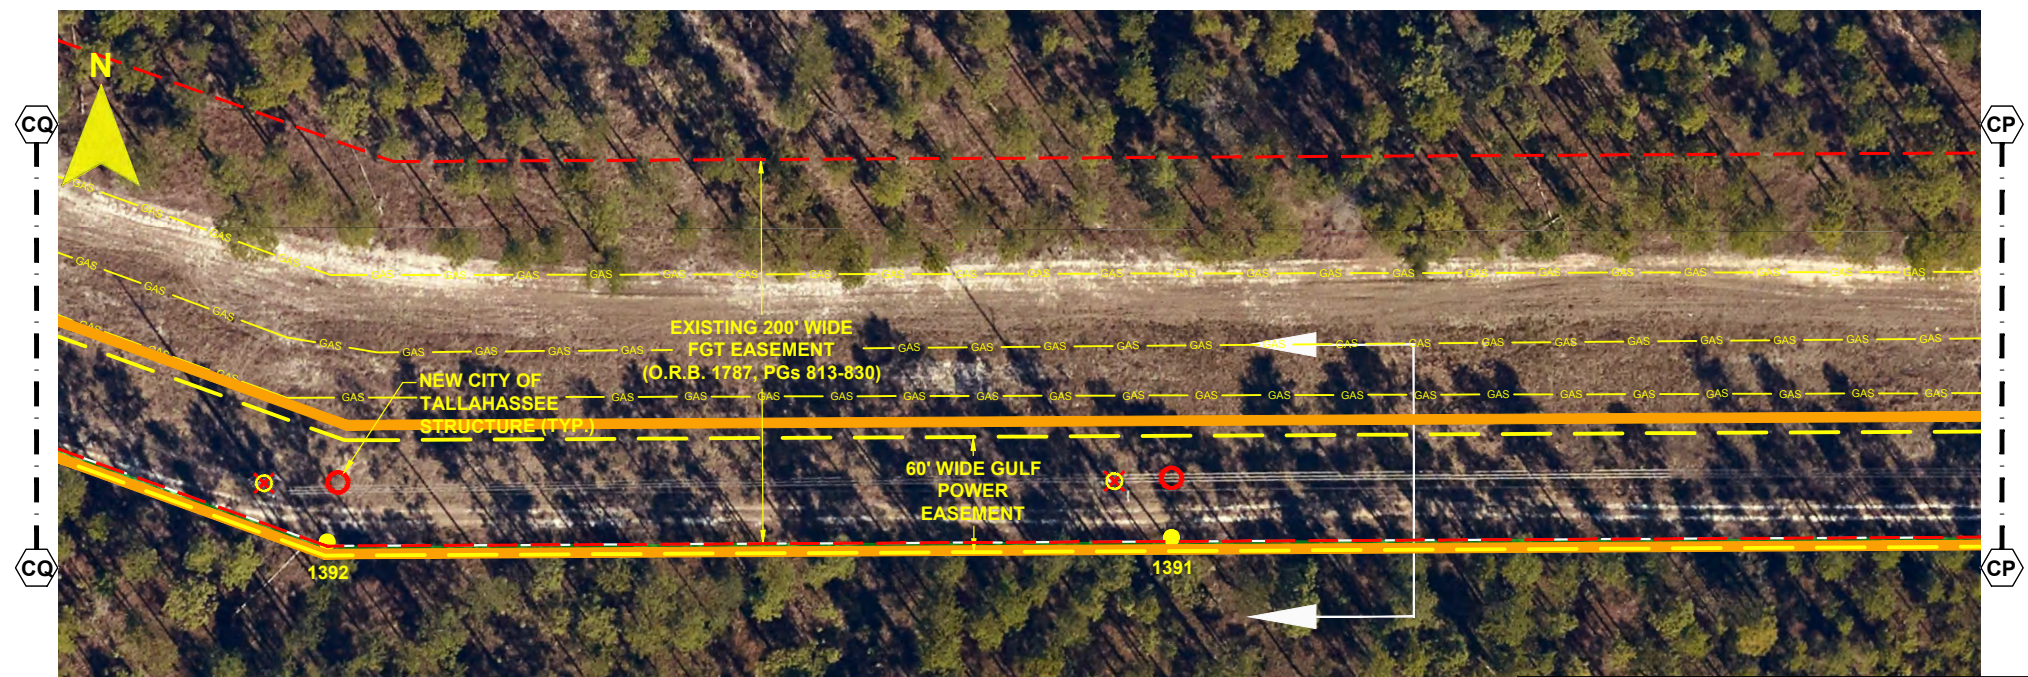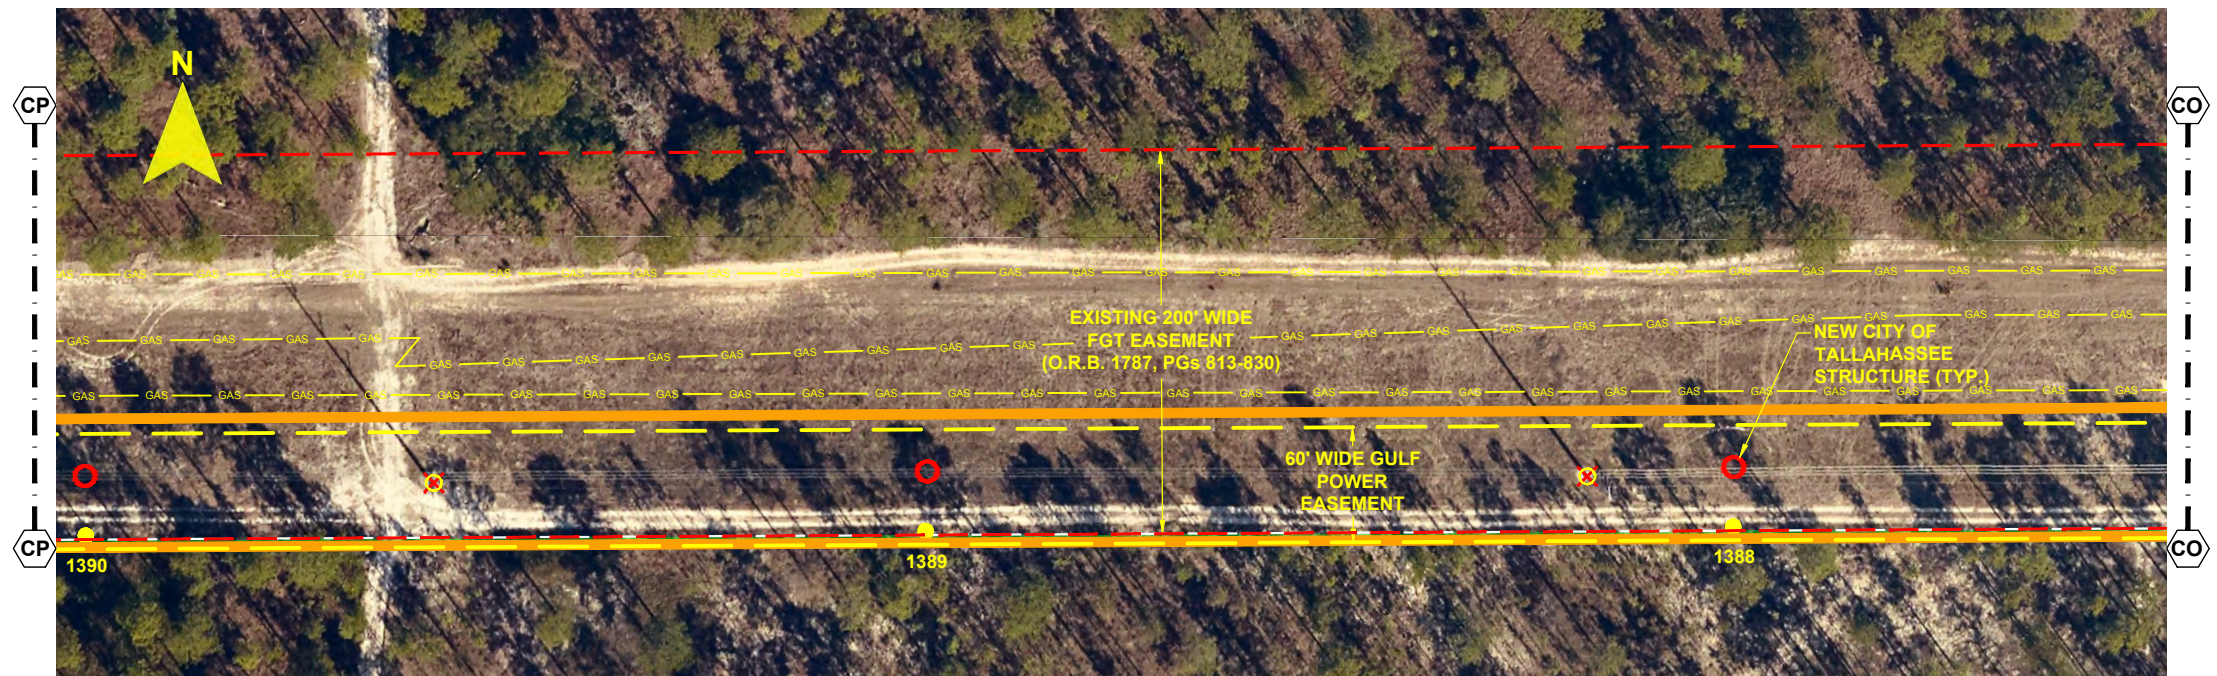


- NOTES:**
1. SURVEY BOUNDARIES AND WETLAND DELINEATION PROVIDED BY OTHERS.
 2. TEMPORARY MATTING CONFIGURATION BASED ON PLANS PREPARED BY PICKETT.

LEGEND	
	TEMPORARY MATTING
	LIMITS OF UPLAND CLEARING
	LIMITS OF WETLAND CLEARING
	EXISTING FPL EASEMENT
	PROPOSED EASEMENT
	PROJECT BOUNDARY
	PROPERTY LINE
	WETLAND
	DITCH, STREAM & WATERBODY
	278A2 TRANSMISSION POLE TO BE INSTALLED
	278A2 COT TRANSMISSION POLE TO BE INSTALLED
	278A2 EXISTING DISTRIBUTION POLE
	278A2 TRANSMISSION POLE TO BE REMOVED
	278A2 PROJECT MILE MARKER

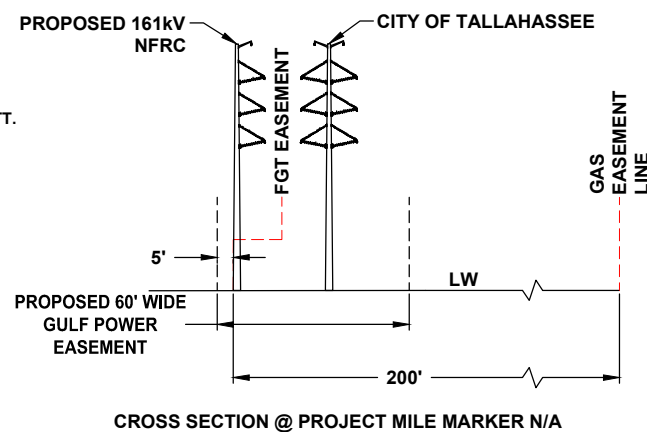

24 x 36 Scale: 1" = 50'
11 x 17 Scale: 1" = 100'

50' 0 25' 50' 100'

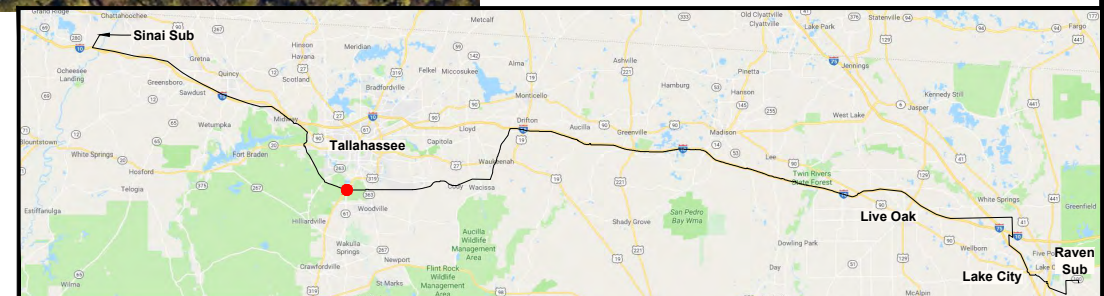

REV	DATE	DESCRIPTION	GCC	JRC	MKL
0	06/26/19	FOR INITIAL PERMIT SUBMITTAL			

GULF POWER COMPANY

SCALE: 1" = 100'
DRAWN BY: GCC
ENGINEER: MKL
COUNTY: LEON
SHEET 49 OF 71

DATE: 06/26/19
CHECKED BY: JRC
SECTION: AS SHOWN
FILE NAME: RS4000

NORTH FLORIDA RESILIENCY CONNECTION




FPL 039458
20210015-EI





- NOTES:
1. SURVEY BOUNDARIES AND WETLAND DELINEATION PROVIDED BY OTHERS.
 2. TEMPORARY MATTING CONFIGURATION BASED ON PLANS PREPARED BY PICKETT.

LEGEND	
	TEMPORARY MATTING
	LIMITS OF UPLAND CLEARING
	LIMITS OF WETLAND CLEARING
	EXISTING FPL EASEMENT
	PROPOSED EASEMENT
	PROJECT BOUNDARY
	PROPERTY LINE
	WETLAND
	DITCH, STREAM & WATERBODY
	278A2 TRANSMISSION POLE TO BE INSTALLED
	278A2 COT TRANSMISSION POLE TO BE INSTALLED
	EXISTING DISTRIBUTION POLE
	278A2 TRANSMISSION POLE TO BE REMOVED
	1 PROJECT MILE MARKER

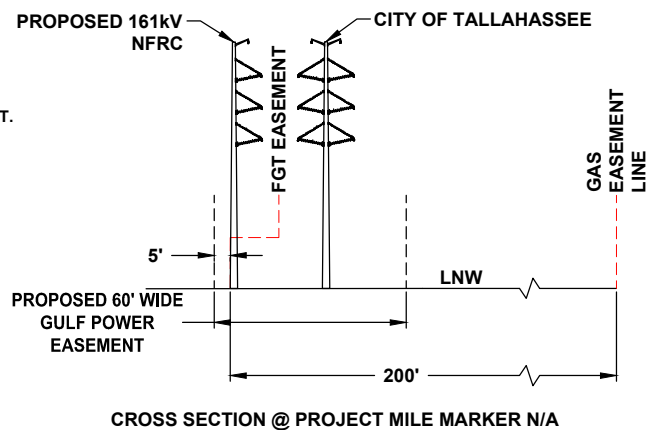

24 x 36 Scale: 1" = 50'
11 x 17 Scale: 1" = 100'

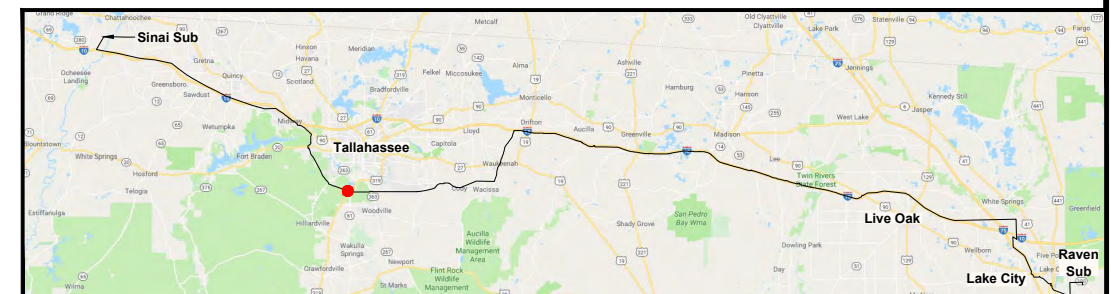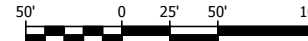

0	06/26/19	FOR INITIAL PERMIT SUBMITTAL	GCC	JRC	MKL
REV	DATE	DESCRIPTION	BY	CKD	APP

GULF POWER COMPANY


NORTH FLORIDA RESILIENCY CONNECTION

SCALE: 1" = 100'
DRAWN BY: GCC
ENGINEER: MKL
COUNTY: LEON
SHEET 50 OF 71

DATE: 06/26/19
CHECKED BY: JRC
SECTION: AS SHOWN
FILE NAME: RS4000





FPL 039459
20210015-EI

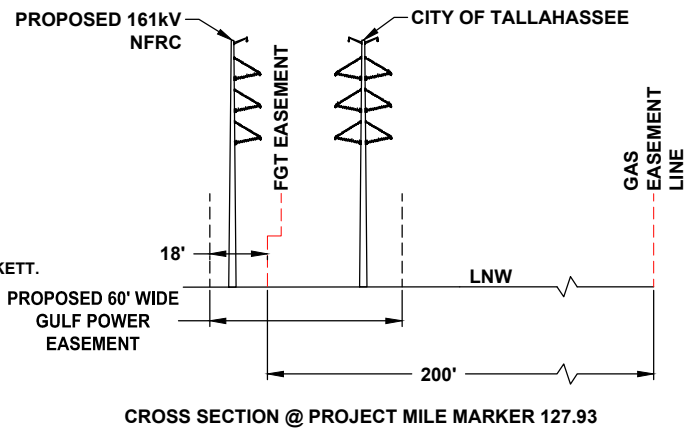

- NOTES:**
1. SURVEY BOUNDARIES AND WETLAND DELINEATION PROVIDED BY OTHERS.
 2. TEMPORARY MATTING CONFIGURATION BASED ON PLANS PREPARED BY PICKETT.

LEGEND			
	TEMPORARY MATTING		WETLAND
	LIMITS OF UPLAND CLEARING		DITCH, STREAM & WATERBODY
	LIMITS OF WETLAND CLEARING		278A2 TRANSMISSION POLE TO BE INSTALLED
	EXISTING FPL EASEMENT		278A2 COT TRANSMISSION POLE TO BE INSTALLED
	PROPOSED EASEMENT		EXISTING DISTRIBUTION POLE
	PROJECT BOUNDARY		278A2 TRANSMISSION POLE TO BE REMOVED
	PROPERTY LINE		PROJECT MILE MARKER

24 x 36 Scale: 1" = 50'
11 x 17 Scale: 1" = 100'

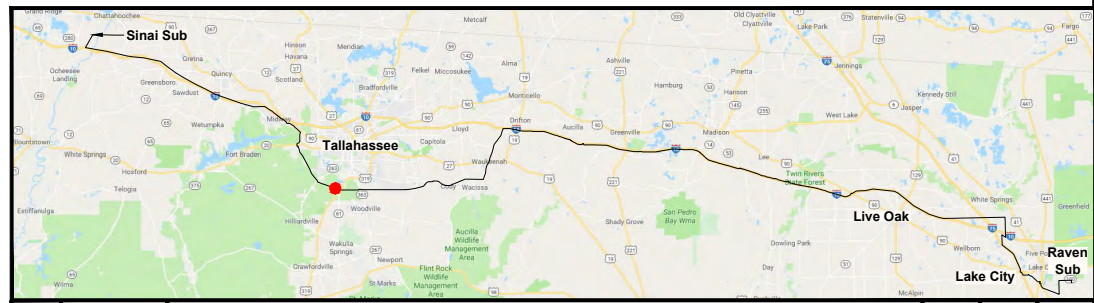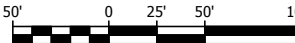


REV	DATE	DESCRIPTION	GCC	JRC	MKL
0	06/26/19	FOR INITIAL PERMIT SUBMITTAL			

GULF POWER COMPANY		NORTH FLORIDA RESILIENCY CONNECTION	
SCALE: 1" = 100' DRAWN BY: GCC ENGINEER: MKL COUNTY: LEON SHEET 51 OF 71		DATE: 06/26/19 CHECKED BY: JRC SECTION: AS SHOWN FILE NAME: RS4000	
		FPL 039460 20210015-EI	



- NOTES:
1. SURVEY BOUNDARIES AND WETLAND DELINEATION PROVIDED BY OTHERS.
 2. TEMPORARY MATTING CONFIGURATION BASED ON PLANS PREPARED BY PICKETT.

LEGEND			
	TEMPORARY MATTING		WETLAND
	LIMITS OF UPLAND CLEARING		DITCH, STREAM & WATERBODY
	LIMITS OF WETLAND CLEARING		278A2 TRANSMISSION POLE TO BE INSTALLED
	EXISTING FPL EASEMENT		278A2 COT TRANSMISSION POLE TO BE INSTALLED
	PROPOSED EASEMENT		EXISTING DISTRIBUTION POLE
	PROJECT BOUNDARY		278A2 TRANSMISSION POLE TO BE REMOVED
	PROPERTY LINE		PROJECT MILE MARKER
			1

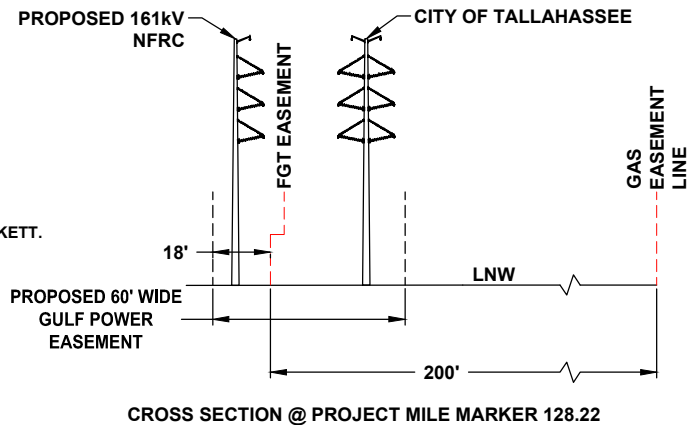

24 x 36 Scale: 1" = 50'
11 x 17 Scale: 1" = 100'

50' 0 25' 50' 100'

				GCC	JRC	MKL
0	06/26/19	FOR INITIAL PERMIT SUBMITTAL		BY	CKD	APP
REV	DATE	DESCRIPTION				

GULF POWER COMPANY



SCALE: 1" = 100'
DRAWN BY: GCC
ENGINEER: MKL
COUNTY: LEON
SHEET 52 OF 71

DATE: 06/26/19
CHECKED BY: JRC
SECTION: AS SHOWN
FILE NAME: RS4000

NORTH FLORIDA RESILIENCY CONNECTION





FPL 039461
20210015-EI

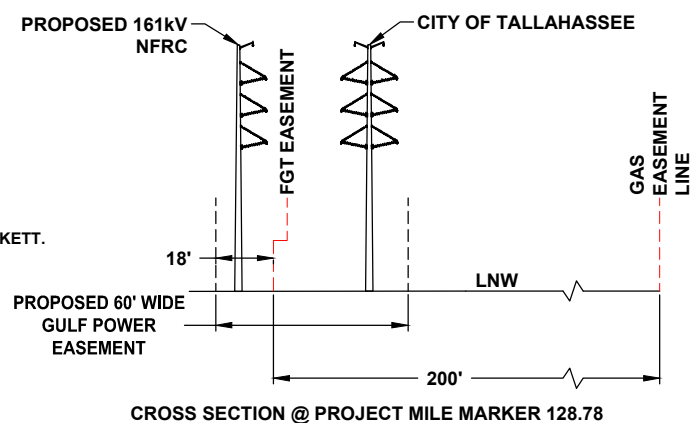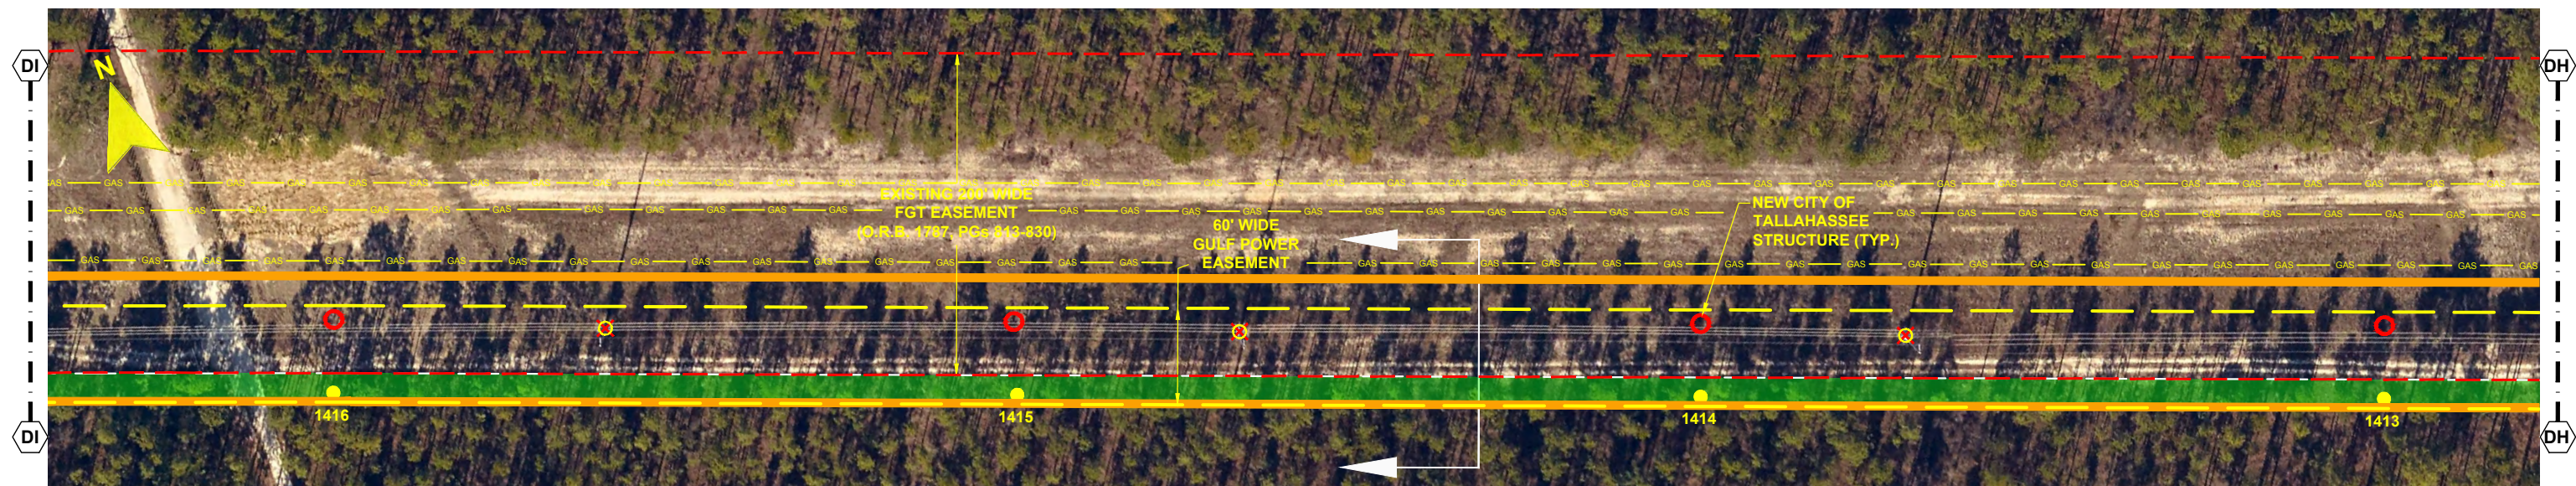


- NOTES:**
1. SURVEY BOUNDARIES AND WETLAND DELINEATION PROVIDED BY OTHERS.
 2. TEMPORARY MATTING CONFIGURATION BASED ON PLANS PREPARED BY PICKETT.

	TEMPORARY MATTING		WETLAND
	LIMITS OF UPLAND CLEARING		DITCH, STREAM & WATERBODY
	LIMITS OF WETLAND CLEARING	278A2	TRANSMISSION POLE TO BE INSTALLED
	EXISTING FPL EASEMENT		COT TRANSMISSION POLE TO BE INSTALLED
	PROPOSED EASEMENT		EXISTING DISTRIBUTION POLE
	PROJECT BOUNDARY	278A2	TRANSMISSION POLE TO BE REMOVED
	PROPERTY LINE		PROJECT MILE MARKER

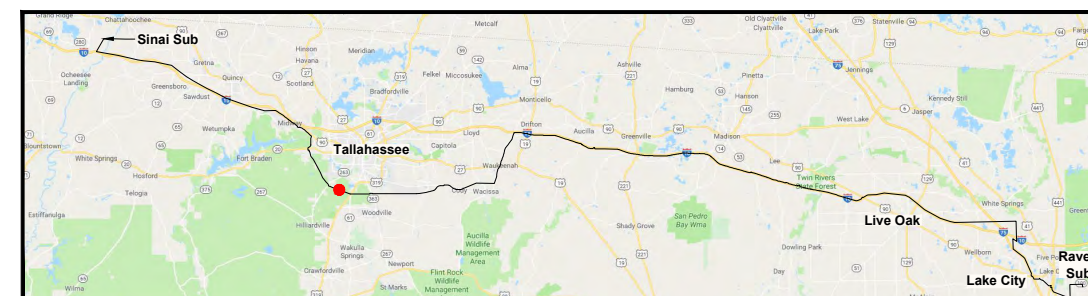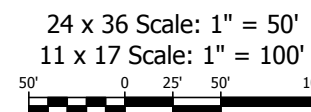


0	06/26/19	FOR INITIAL PERMIT SUBMITTAL	GCC	JRC	MKN
REV	DATE	DESCRIPTION	BY	CKD	APR

<i>GULF POWER COMPANY</i>		<i>NORTH FLORIDA RESILIENCY CONNECTION</i>	
SCALE: 1" = 100' DRAWN BY: GCC ENGINEER: MKL COUNTY: LEON SHEET 53 OF 71	DATE: 06/26/19 CHECKED BY: JRC SECTION: AS SHOWN FILE NAME: RS4000	 Gulf Power®	FPL 039462 20210015-EI

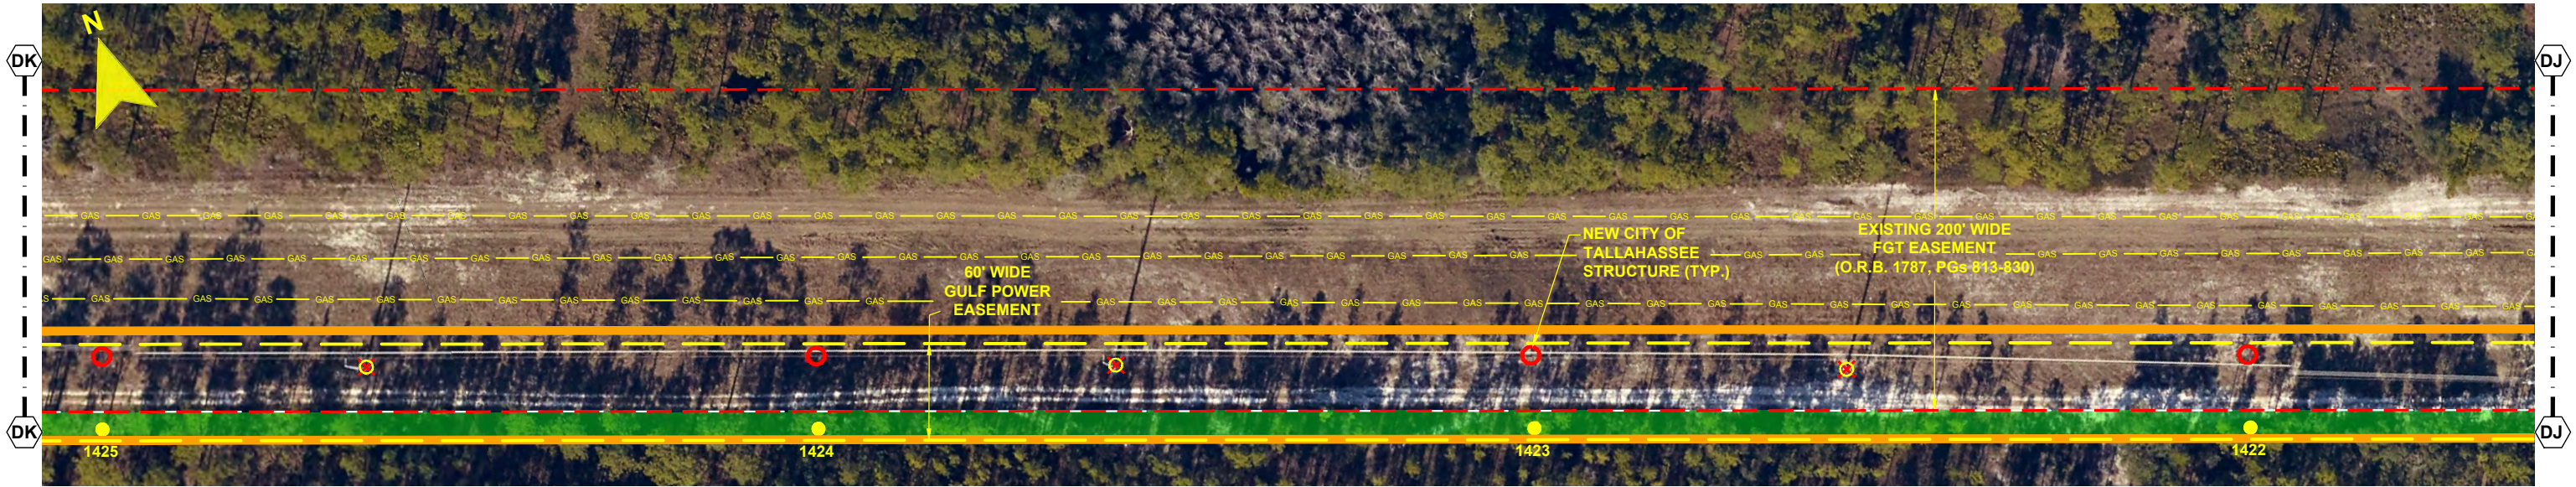

- NOTES:
1. SURVEY BOUNDARIES AND WETLAND DELINEATION PROVIDED BY OTHERS.
 2. TEMPORARY MATTING CONFIGURATION BASED ON PLANS PREPARED BY PICKETT.



LEGEND			
	TEMPORARY MATTING		WETLAND
	LIMITS OF UPLAND CLEARING		DITCH, STREAM & WATERBODY
	LIMITS OF WETLAND CLEARING		278A2 TRANSMISSION POLE TO BE INSTALLED
	EXISTING FPL EASEMENT		278A2 COT TRANSMISSION POLE TO BE INSTALLED
	PROPOSED EASEMENT		EXISTING DISTRIBUTION POLE
	PROJECT BOUNDARY		278A2 TRANSMISSION POLE TO BE REMOVED
	PROPERTY LINE		PROJECT MILE MARKER
			1

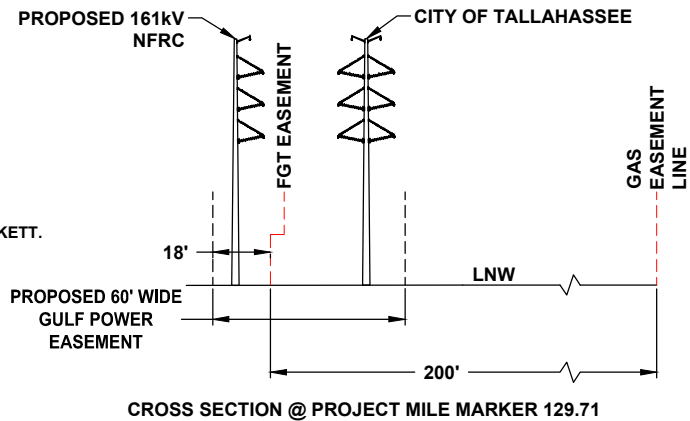

24 x 36 Scale: 1" = 50'
11 x 17 Scale: 1" = 100'


0	06/26/19	FOR INITIAL PERMIT SUBMITTAL	GCC JRC MKL
REV	DATE	DESCRIPTION	BY CKD APP

GULF POWER COMPANY		NORTH FLORIDA RESILIENCY CONNECTION	
SCALE: 1" = 100'	DATE: 06/26/19	 Gulf Power®	FPL 039463 20210015-EI
DRAWN BY: GCC	CHECKED BY: JRC		
ENGINEER: MKL	SECTION: AS SHOWN		
COUNTY: LEON	FILE NAME: RS4000		
SHEET 54 OF 71			

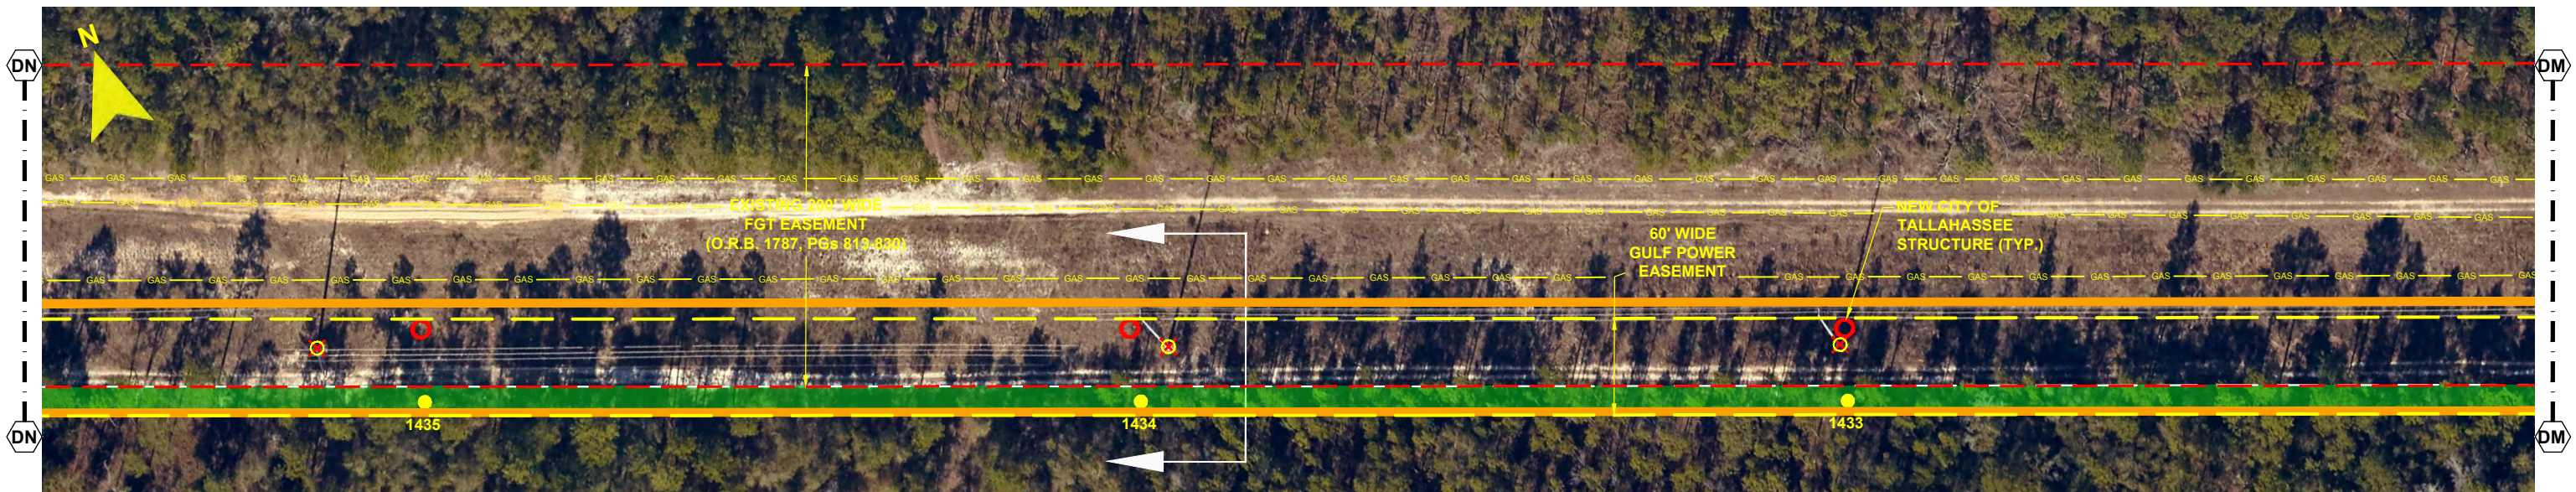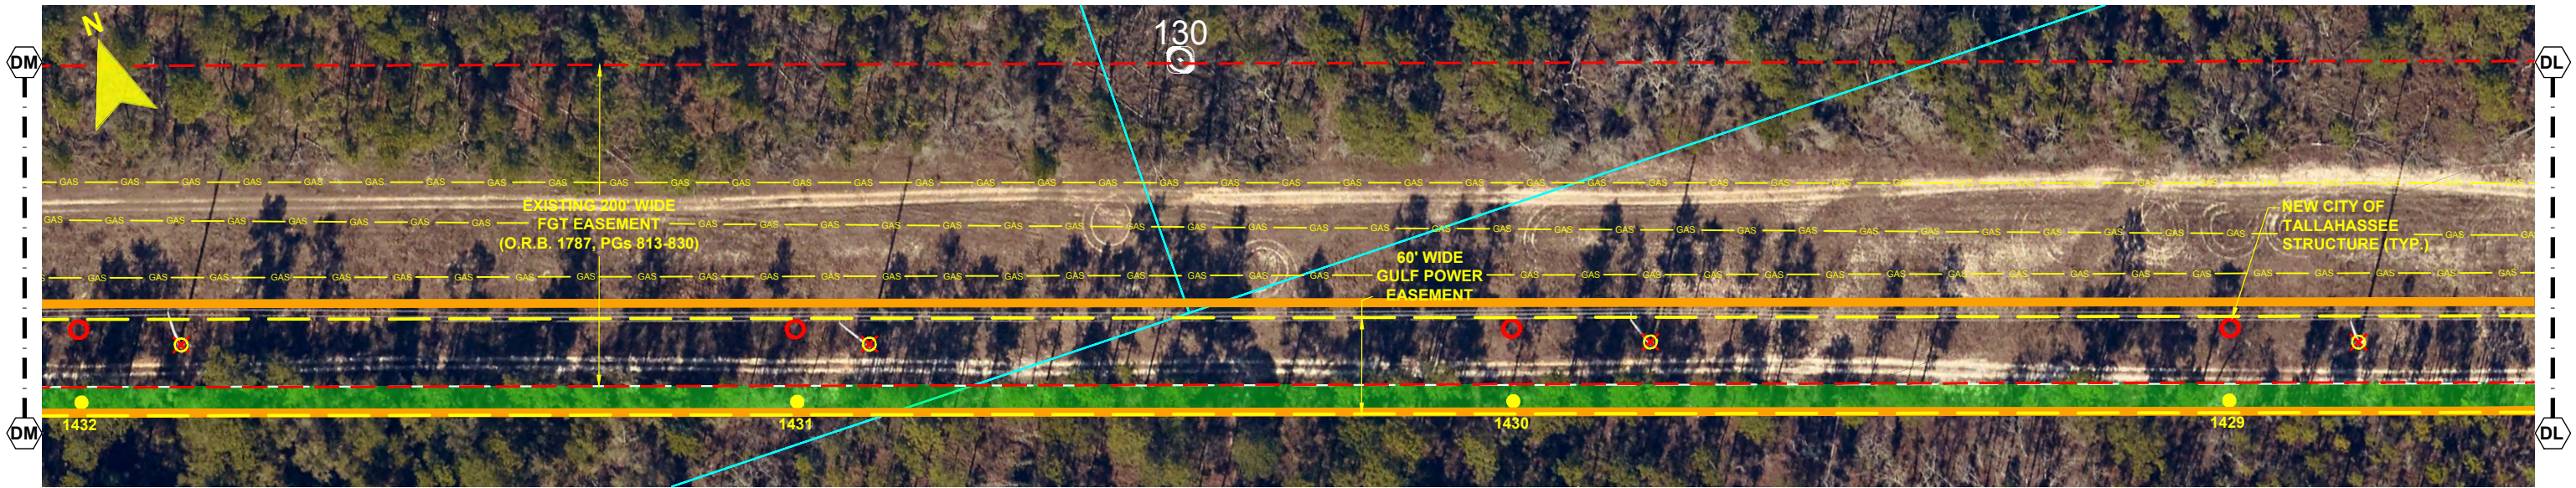



- NOTES:
1. SURVEY BOUNDARIES AND WETLAND DELINEATION PROVIDED BY OTHERS.
 2. TEMPORARY MATTING CONFIGURATION BASED ON PLANS PREPARED BY PICKETT.

LEGEND	
	TEMPORARY MATTING
	LIMITS OF UPLAND CLEARING
	LIMITS OF WETLAND CLEARING
	EXISTING FPL EASEMENT
	PROPOSED EASEMENT
	PROJECT BOUNDARY
	PROPERTY LINE
	WETLAND
	DITCH, STREAM & WATERBODY
	278A2 TRANSMISSION POLE TO BE INSTALLED
	278A2 COT TRANSMISSION POLE TO BE INSTALLED
	EXISTING DISTRIBUTION POLE
	278A2 TRANSMISSION POLE TO BE REMOVED
	PROJECT MILE MARKER

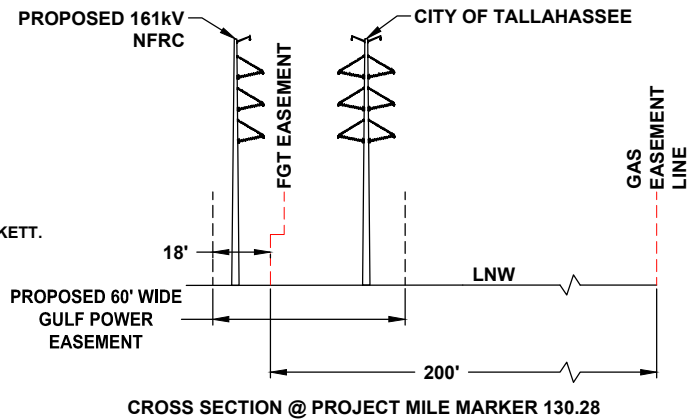

24 x 36 Scale: 1" = 50'
11 x 17 Scale: 1" = 100'

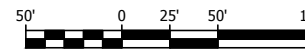

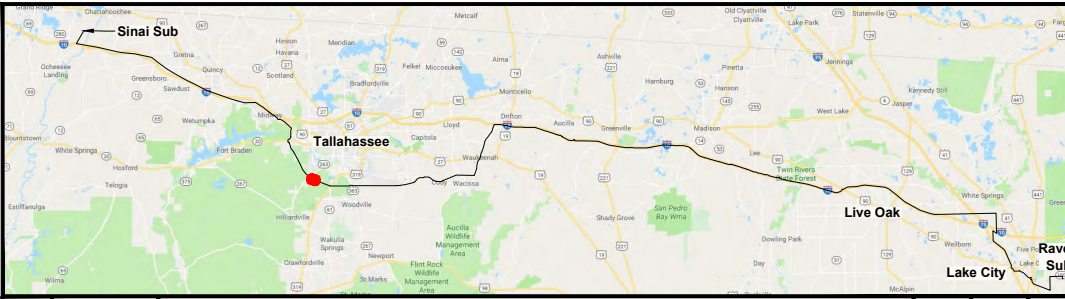					
0	06/26/19	FOR INITIAL PERMIT SUBMITTAL	GCC	JRC	MKL
REV	DATE	DESCRIPTION	BY	CKD	APP

GULF POWER COMPANY


SCALE: 1" = 100'
DRAWN BY: GCC
ENGINEER: MKL
COUNTY: LEON
SHEET 55 OF 71

DATE: 06/26/19
CHECKED BY: JRC
SECTION: AS SHOWN
FILE NAME: RS4000

NORTH FLORIDA RESILIENCY CONNECTION




FPL 039464
20210015-EI

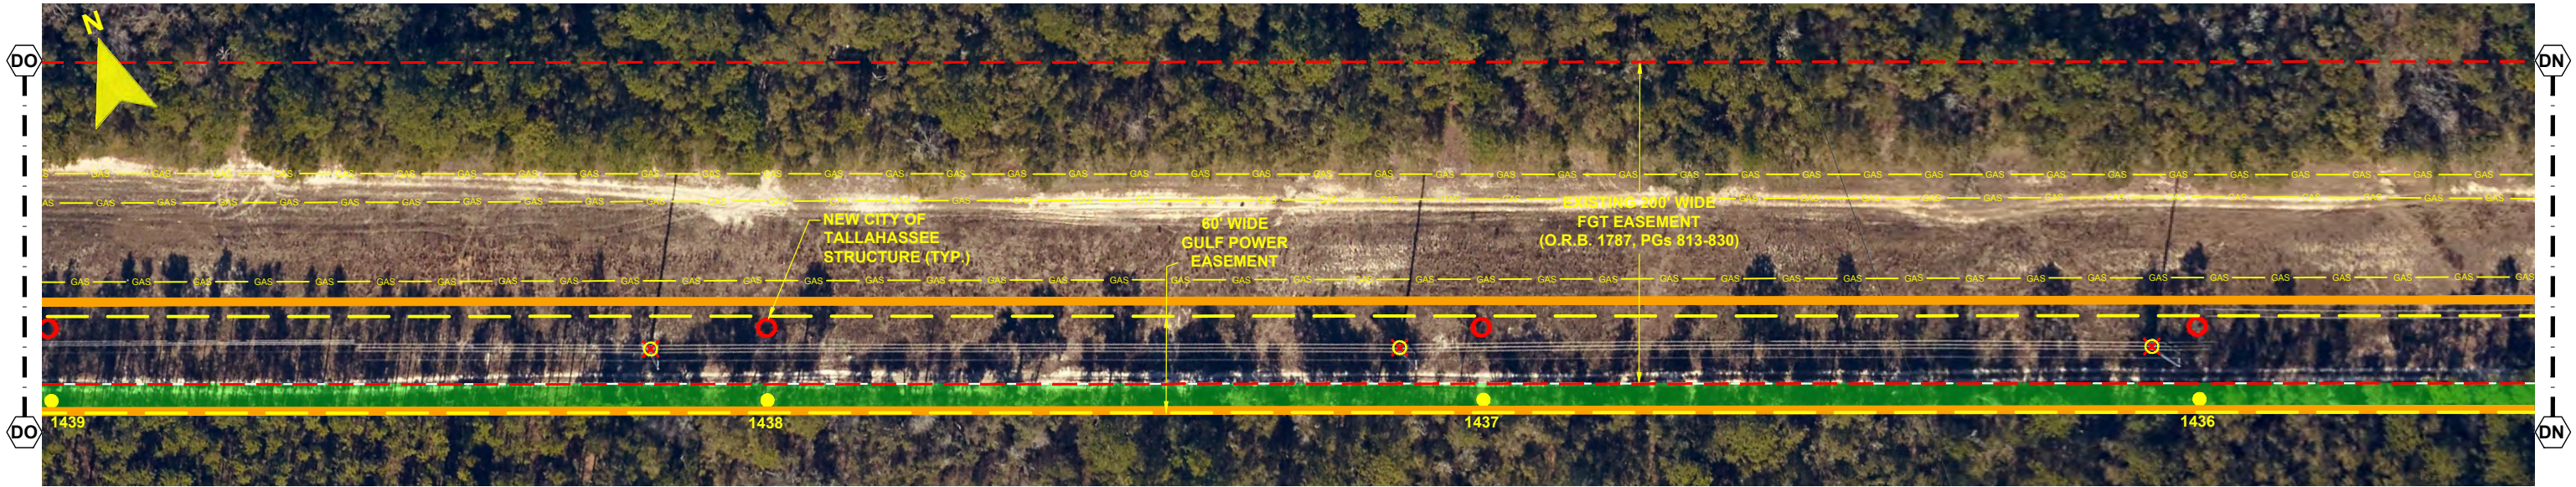

- NOTES:**
1. SURVEY BOUNDARIES AND WETLAND DELINEATION PROVIDED BY OTHERS.
 2. TEMPORARY MATTING CONFIGURATION BASED ON PLANS PREPARED BY PICKETT.

LEGEND			
	TEMPORARY MATTING		WETLAND
	LIMITS OF UPLAND CLEARING		DITCH, STREAM & WATERBODY
	LIMITS OF WETLAND CLEARING		278A2 TRANSMISSION POLE TO BE INSTALLED
	EXISTING FPL EASEMENT		278A2 COT TRANSMISSION POLE TO BE INSTALLED
	PROPOSED EASEMENT		EXISTING DISTRIBUTION POLE
	PROJECT BOUNDARY		278A2 TRANSMISSION POLE TO BE REMOVED
	PROPERTY LINE		PROJECT MILE MARKER

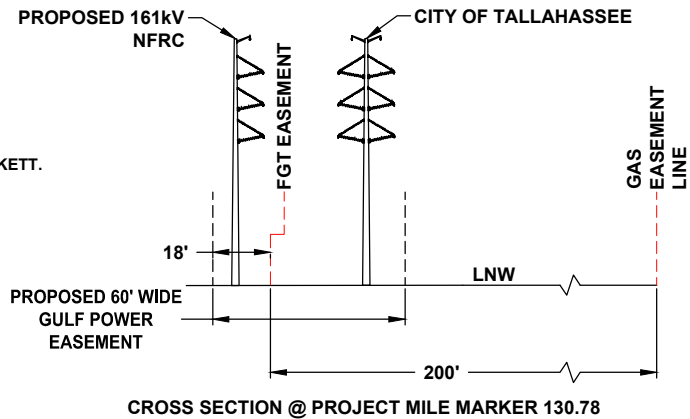

24 x 36 Scale: 1" = 50'
11 x 17 Scale: 1" = 100'

				GCC	JRC	MKL
0	06/26/19	FOR INITIAL PERMIT SUBMITTAL			BY	CKD
REV	DATE	DESCRIPTION			APP	

GULF POWER COMPANY


NORTH FLORIDA RESILIENCY CONNECTION

SCALE: 1" = 100'
DRAWN BY: GCC
ENGINEER: MKL
COUNTY: LEON
SHEET 56 OF 71

DATE: 06/26/19
CHECKED BY: JRC
SECTION: AS SHOWN
FILE NAME: RS4000



FPL 039465
20210015-EI


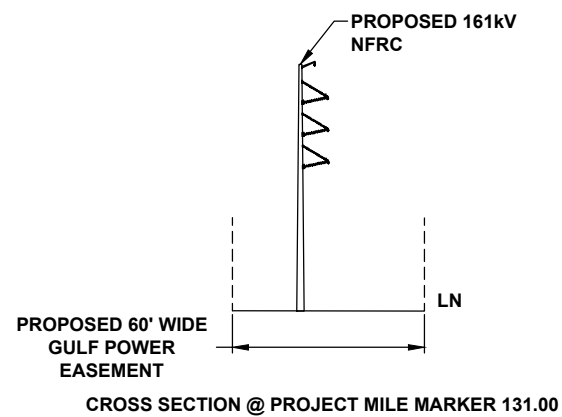


NOTES:

1. SURVEY BOUNDARIES AND WETLAND DELINEATION PROVIDED BY OTHERS.
2. TEMPORARY MATTING CONFIGURATION BASED ON PLANS PREPARED BY PICKETT.

LEGEND

	TEMPORARY MATTING		WETLAND
	LIMITS OF UPLAND CLEARING		DITCH, STREAM & WATERBODY
	LIMITS OF WETLAND CLEARING		278A2 TRANSMISSION POLE TO BE INSTALLED
	EXISTING FPL EASEMENT		278A2 COT TRANSMISSION POLE TO BE INSTALLED
	PROPOSED EASEMENT		EXISTING DISTRIBUTION POLE
	PROJECT BOUNDARY		278A2 TRANSMISSION POLE TO BE REMOVED
	PROPERTY LINE		PROJECT MILE MARKER

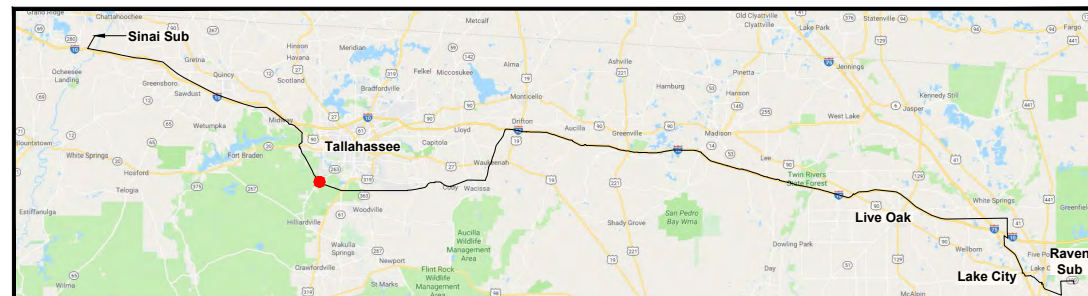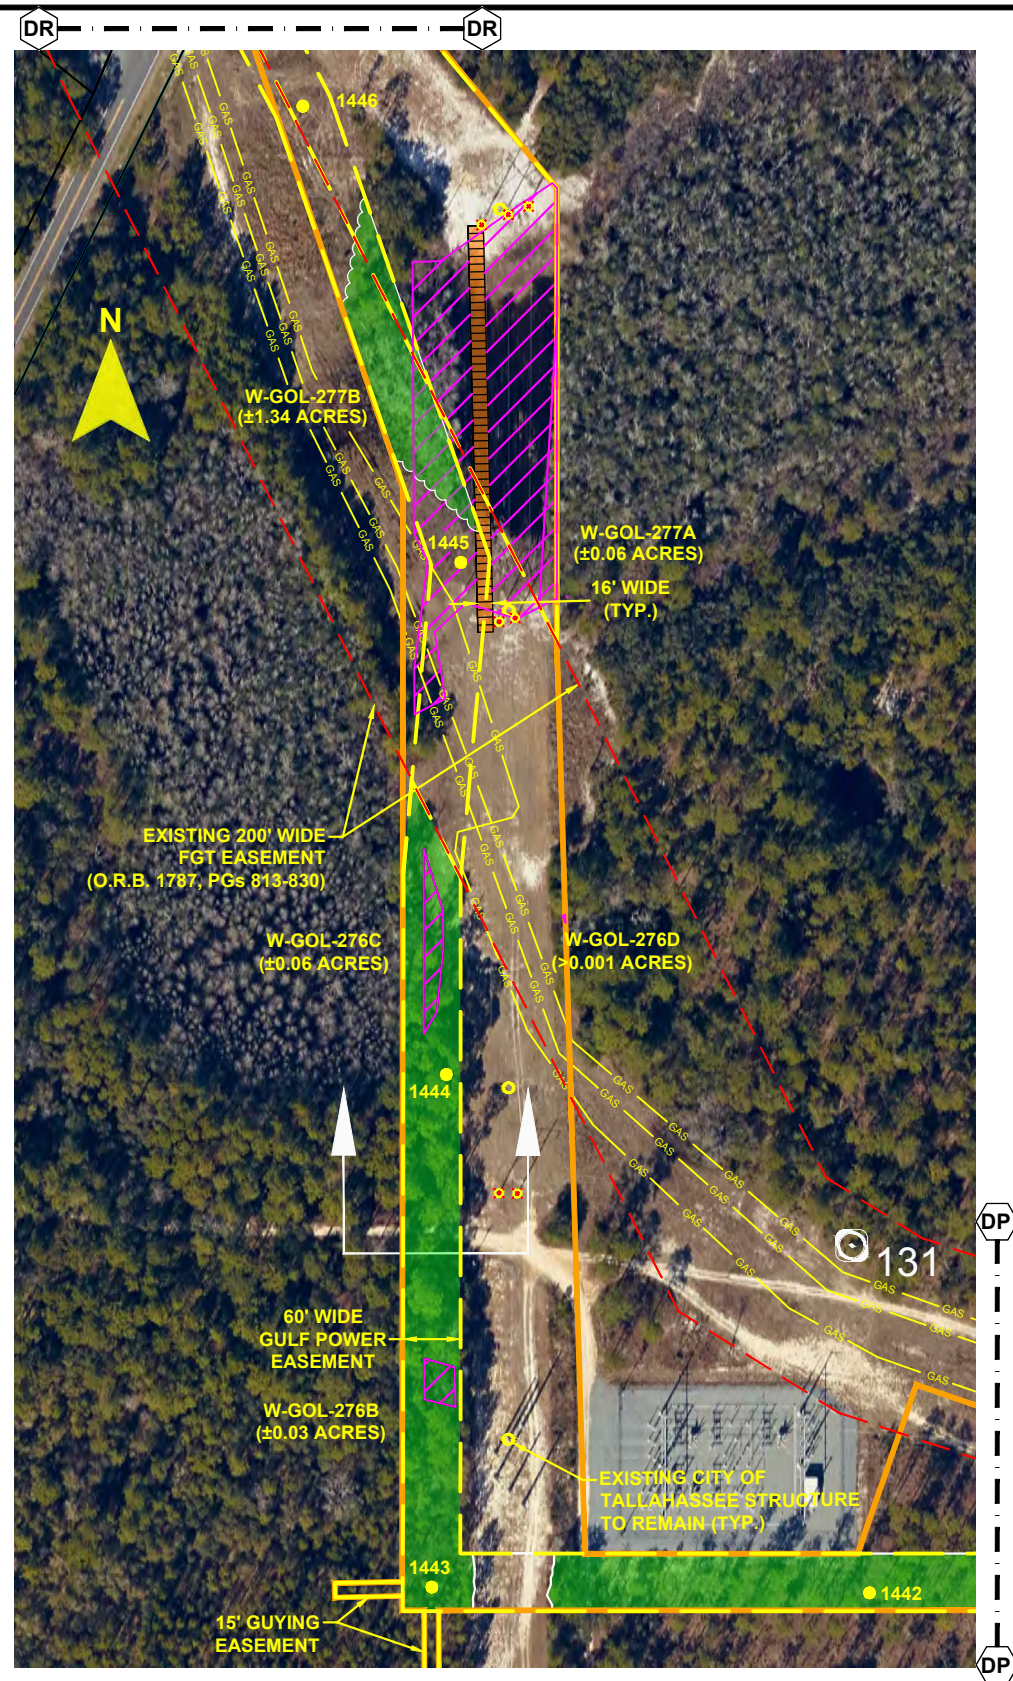

24 x 36 Scale: 1" = 100'
11 x 17 Scale: 1" = 200'



0	06/26/19	FOR INITIAL PERMIT SUBMITTAL	GCC	JRC	MKL
REV	DATE	DESCRIPTION	BY	CKD	APP

GULF POWER COMPANY


NORTH FLORIDA RESILIENCY CONNECTION

SCALE: 1" = 200'
DRAWN BY: GCC
ENGINEER: MKL
COUNTY: LEON
SHEET 57 OF 71

DATE: 06/26/19
CHECKED BY: JRC
SECTION: AS SHOWN
FILE NAME: RS4000




FPL 039466
20210015-EI

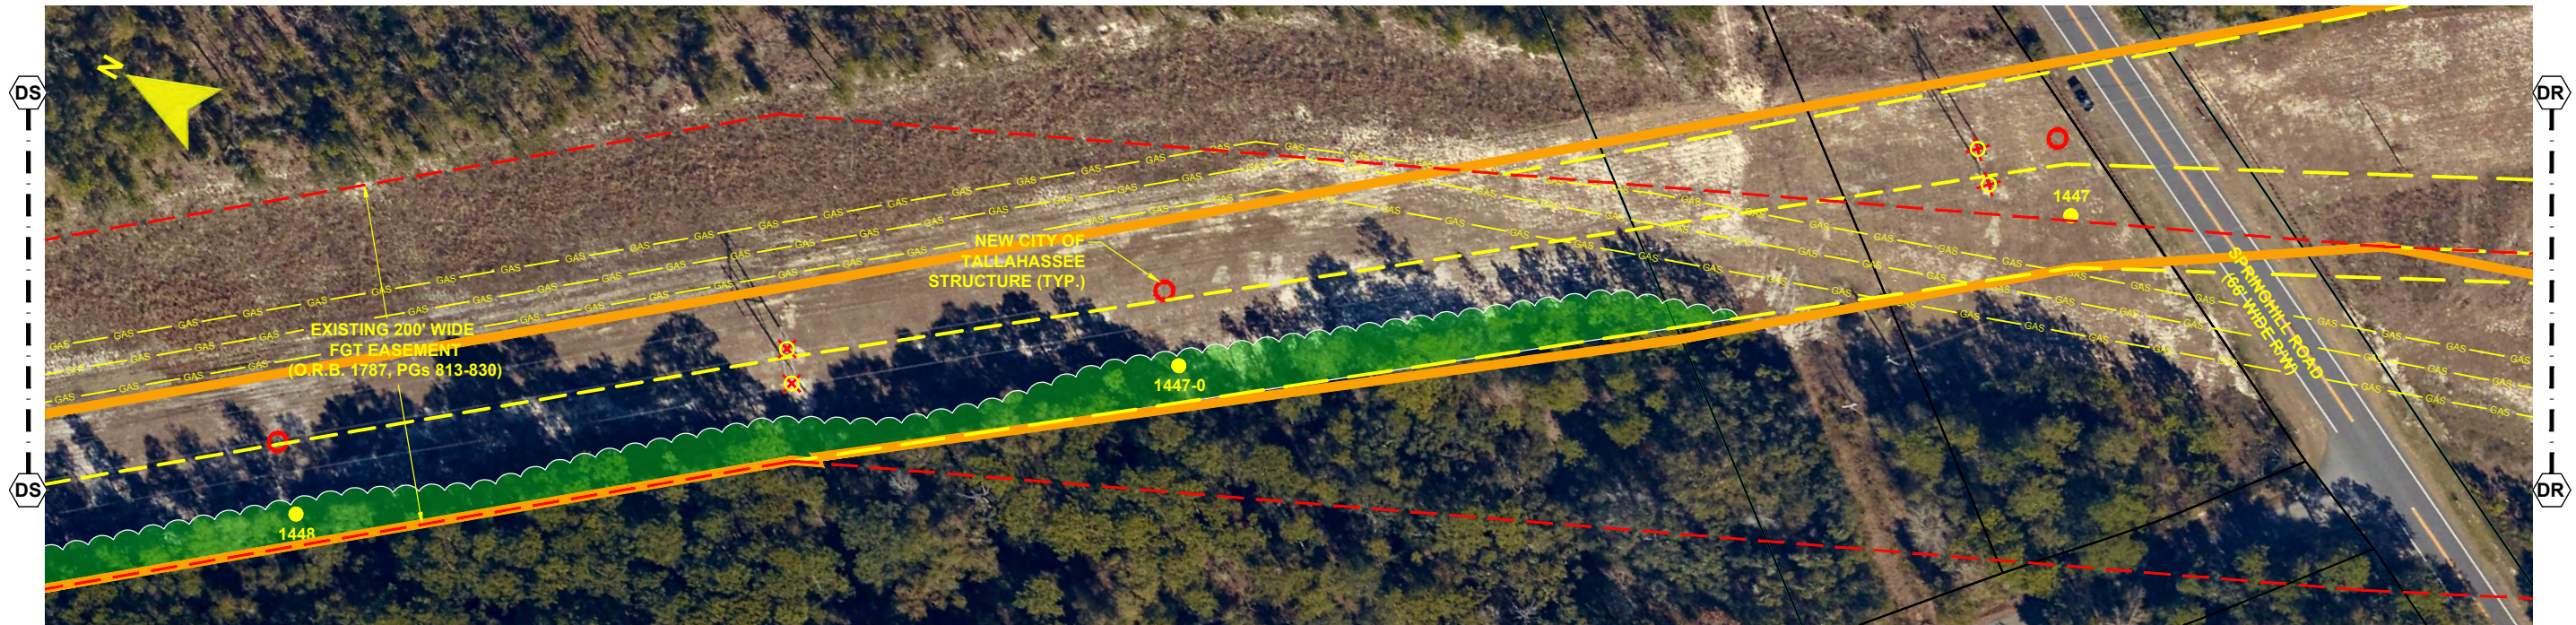


- NOTES:**
1. SURVEY BOUNDARIES AND WETLAND DELINEATION PROVIDED BY OTHERS.
 2. TEMPORARY MATTING CONFIGURATION BASED ON PLANS PREPARED BY PICKETT.

LEGEND			
	TEMPORARY MATTING		WETLAND
	LIMITS OF UPLAND CLEARING		DITCH, STREAM & WATERBODY
	LIMITS OF WETLAND CLEARING		278A2 TRANSMISSION POLE TO BE INSTALLED
	EXISTING FPL EASEMENT		278A2 COT TRANSMISSION POLE TO BE INSTALLED
	PROPOSED EASEMENT		EXISTING DISTRIBUTION POLE
	PROJECT BOUNDARY		278A2 TRANSMISSION POLE TO BE REMOVED
	PROPERTY LINE		PROJECT MILE MARKER



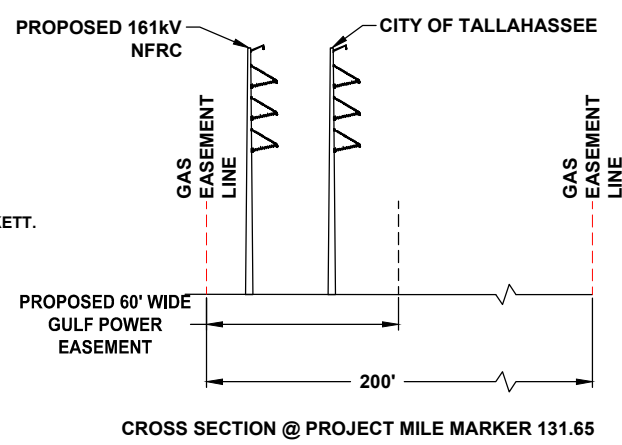


24 x 36 Scale: 1" = 50'
11 x 17 Scale: 1" = 100'

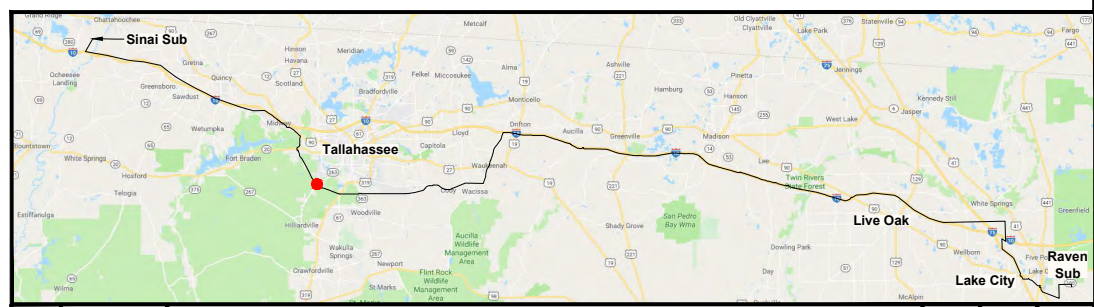

GULF POWER COMPANY		NORTH FLORIDA RESILIENCY CONNECTION		
SCALE: 1" = 100'	DATE: 06/26/19		FPL 039467 20210015-EI	
DRAWN BY: GCC	CHECKED BY: JRC			
ENGINEER: MKL	SECTION: AS SHOWN			
COUNTY: LEON	FILE NAME: RS4000			
SHEET 58 OF 71				


0	06/26/19	FOR INITIAL PERMIT SUBMITTAL	GCC	JRC	MKL
REV	DATE	DESCRIPTION	BY	CKD	APP

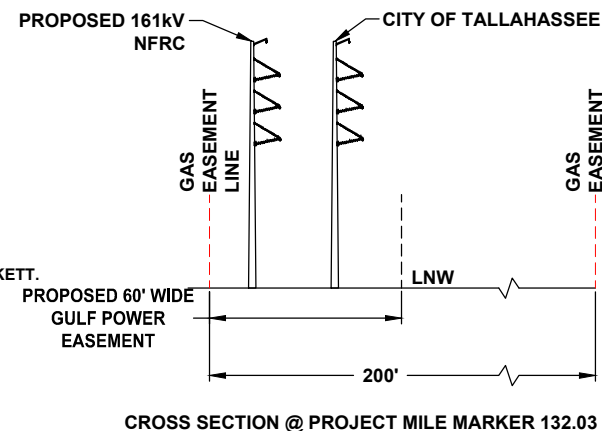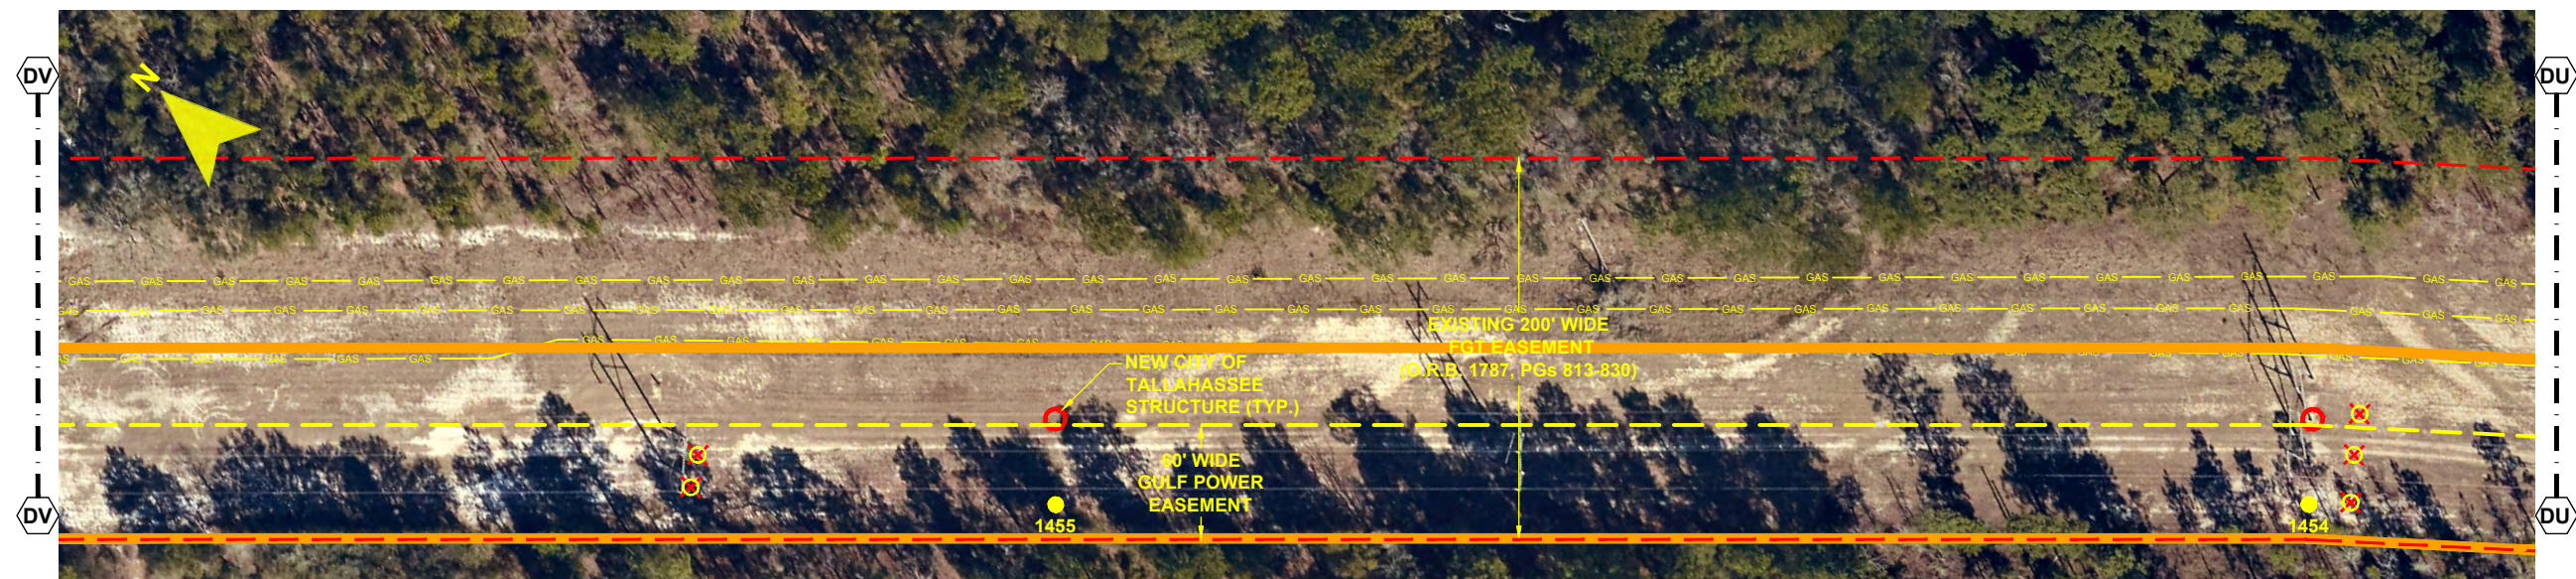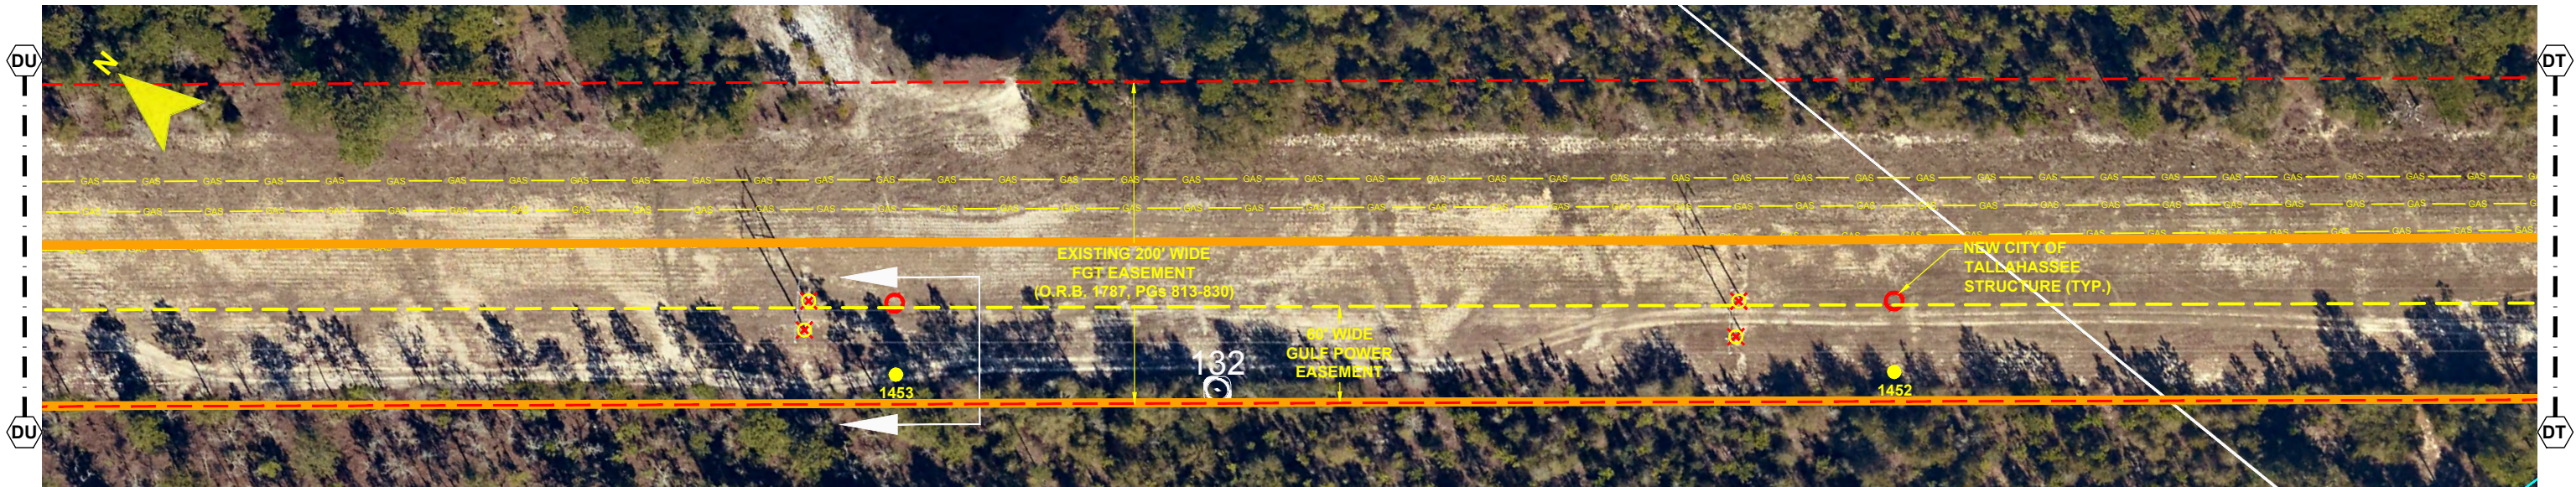

- NOTES:**
1. SURVEY BOUNDARIES AND WETLAND DELINEATION PROVIDED BY OTHERS.
 2. TEMPORARY MATTING CONFIGURATION BASED ON PLANS PREPARED BY PICKETT.

LEGEND			
	TEMPORARY MATTING		WETLAND
	LIMITS OF UPLAND CLEARING		DITCH, STREAM & WATERBODY
	LIMITS OF WETLAND CLEARING		278A2 TRANSMISSION POLE TO BE INSTALLED
	EXISTING FPL EASEMENT		278A2 COT TRANSMISSION POLE TO BE INSTALLED
	PROPOSED EASEMENT		EXISTING DISTRIBUTION POLE
	PROJECT BOUNDARY		278A2 TRANSMISSION POLE TO BE REMOVED
	PROPERTY LINE		1 PROJECT MILE MARKER

24 x 36 Scale: 1" = 50'
11 x 17 Scale: 1" = 100'

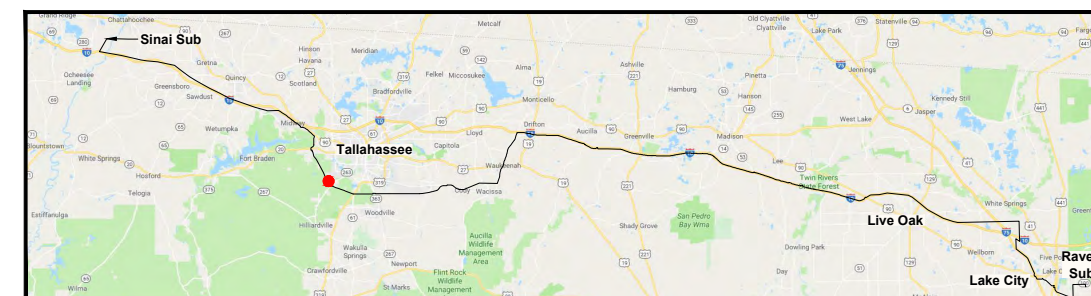

0	06/26/19	FOR INITIAL PERMIT SUBMITTAL	GCC	JRC	MKL
REV	DATE	DESCRIPTION	BY	CKD	APP

GULF POWER COMPANY


SCALE: 1" = 100'
DRAWN BY: GCC
ENGINEER: MKL
COUNTY: LEON
SHEET 59 OF 71

DATE: 06/26/19
CHECKED BY: JRC
SECTION: AS SHOWN
FILE NAME: RS4000

NORTH FLORIDA RESILIENCY CONNECTION



FPL 039468
20210015-EI

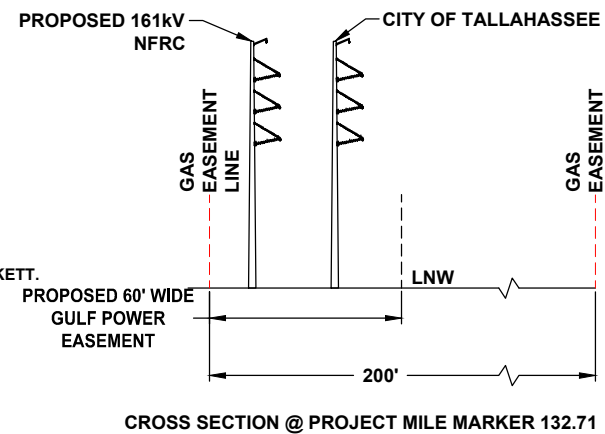


- NOTES:
1. SURVEY BOUNDARIES AND WETLAND DELINEATION PROVIDED BY OTHERS.
 2. TEMPORARY MATTING CONFIGURATION BASED ON PLANS PREPARED BY PICKETT.

LEGEND	
	TEMPORARY MATTING
	LIMITS OF UPLAND CLEARING
	LIMITS OF WETLAND CLEARING
	EXISTING FPL EASEMENT
	PROPOSED EASEMENT
	PROJECT BOUNDARY
	PROPERTY LINE
	WETLAND
	DITCH, STREAM & WATERBODY
	278A2 TRANSMISSION POLE TO BE INSTALLED
	278A2 COT TRANSMISSION POLE TO BE INSTALLED
	EXISTING DISTRIBUTION POLE
	278A2 TRANSMISSION POLE TO BE REMOVED
	PROJECT MILE MARKER

24 x 36 Scale: 1" = 50'
11 x 17 Scale: 1" = 100'

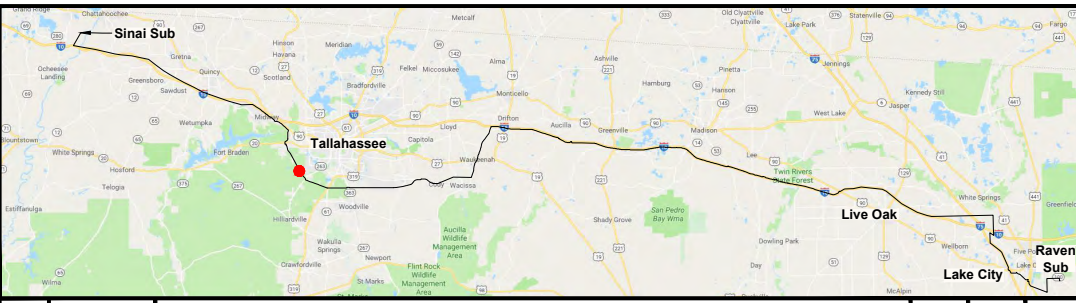

					
0	06/26/19	FOR INITIAL PERMIT SUBMITTAL	GCC	JRC	MKL
REV	DATE	DESCRIPTION	BY	CKD	APP

GULF POWER COMPANY



NORTH FLORIDA RESILIENCY CONNECTION

SCALE: 1" = 100'
DRAWN BY: GCC
ENGINEER: MKL
COUNTY: LEON
SHEET 60 OF 71

DATE: 06/26/19
CHECKED BY: JRC
SECTION: AS SHOWN
FILE NAME: RS4000




FPL 039469
20210015-EI

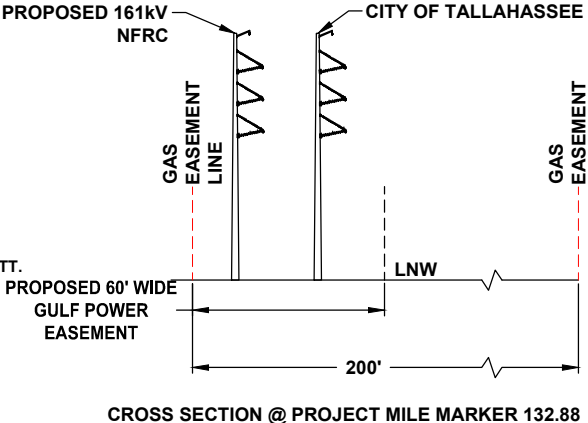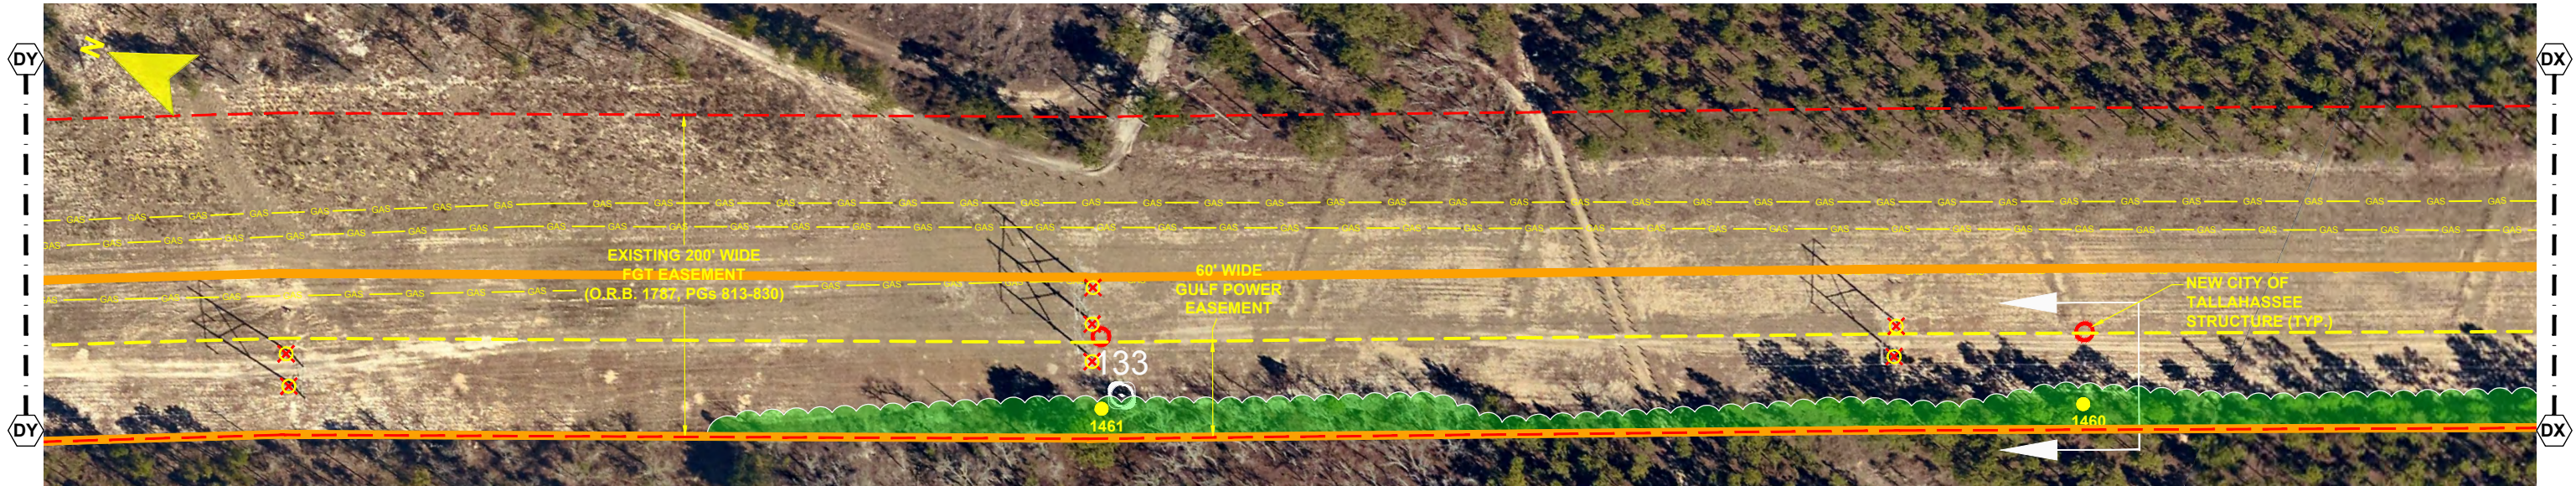


- NOTES:**
1. SURVEY BOUNDARIES AND WETLAND DELINEATION PROVIDED BY OTHERS.
 2. TEMPORARY MATTING CONFIGURATION BASED ON PLANS PREPARED BY PICKETT.

LEGEND			
	TEMPORARY MATTING		WETLAND
	LIMITS OF UPLAND CLEARING		DITCH, STREAM & WATERBODY
	LIMITS OF WETLAND CLEARING		278A2 TRANSMISSION POLE TO BE INSTALLED
	EXISTING FPL EASEMENT		278A2 COT TRANSMISSION POLE TO BE INSTALLED
	PROPOSED EASEMENT		EXISTING DISTRIBUTION POLE
	PROJECT BOUNDARY		278A2 TRANSMISSION POLE TO BE REMOVED
	PROPERTY LINE		PROJECT MILE MARKER

24 x 36 Scale: 1" = 50'
11 x 17 Scale: 1" = 100'

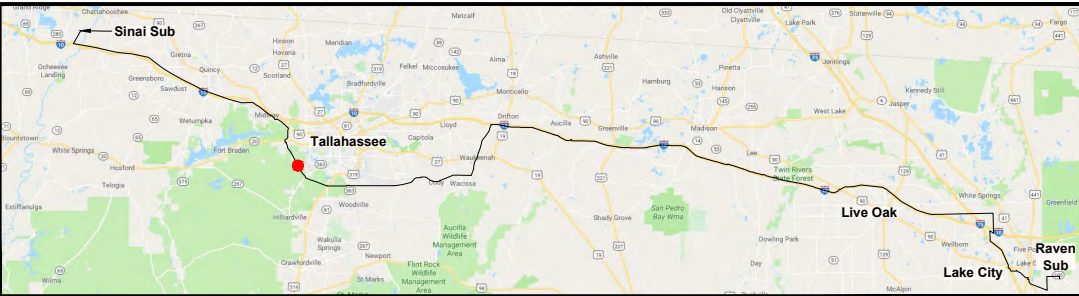

GULF POWER COMPANY		NORTH FLORIDA RESILIENCY CONNECTION	
SCALE: 1" = 100'	DATE: 06/26/19		
DRAWN BY: GCC	CHECKED BY: JRC		
ENGINEER: MKL	SECTION: AS SHOWN		
COUNTY: LEON	FILE NAME: RS4000		
SHEET 61 OF 71			FPL 039470 20210015-EI

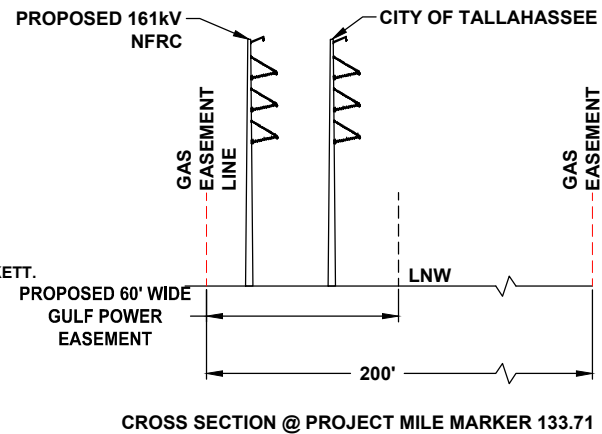


- NOTES:**
1. SURVEY BOUNDARIES AND WETLAND DELINEATION PROVIDED BY OTHERS.
 2. TEMPORARY MATTING CONFIGURATION BASED ON PLANS PREPARED BY PICKETT.

LEGEND	
	TEMPORARY MATTING
	LIMITS OF UPLAND CLEARING
	LIMITS OF WETLAND CLEARING
	EXISTING FPL EASEMENT
	PROPOSED EASEMENT
	PROJECT BOUNDARY
	PROPERTY LINE
	WETLAND
	DITCH, STREAM & WATERBODY
	278A2 TRANSMISSION POLE TO BE INSTALLED
	278A2 COT TRANSMISSION POLE TO BE INSTALLED
	EXISTING DISTRIBUTION POLE
	278A2 TRANSMISSION POLE TO BE REMOVED
	1 PROJECT MILE MARKER

24 x 36 Scale: 1" = 50'
11 x 17 Scale: 1" = 100'

50' 0 25' 50' 100'

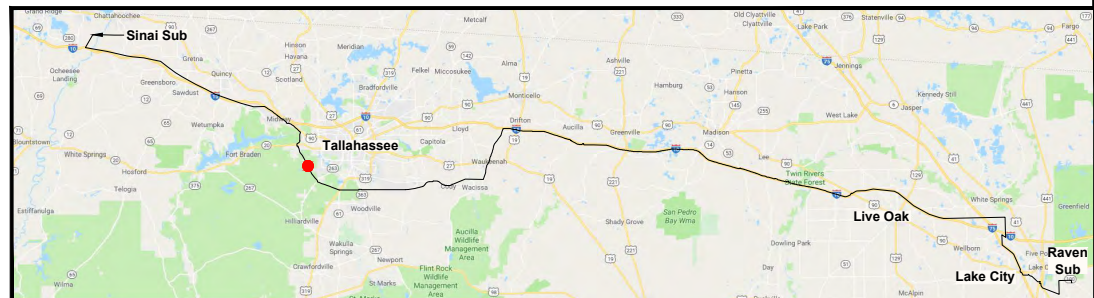

0	06/26/19	FOR INITIAL PERMIT SUBMITTAL	GCC	JRC	MKL
REV	DATE	DESCRIPTION	BY	CKD	APP

GULF POWER COMPANY




SCALE: 1" = 100'
DRAWN BY: GCC
ENGINEER: MKL
COUNTY: LEON
SHEET 62 OF 71

DATE: 06/26/19
CHECKED BY: JRC
SECTION: AS SHOWN
FILE NAME: RS4000

NORTH FLORIDA RESILIENCY CONNECTION




FPL 039471
20210015-EI

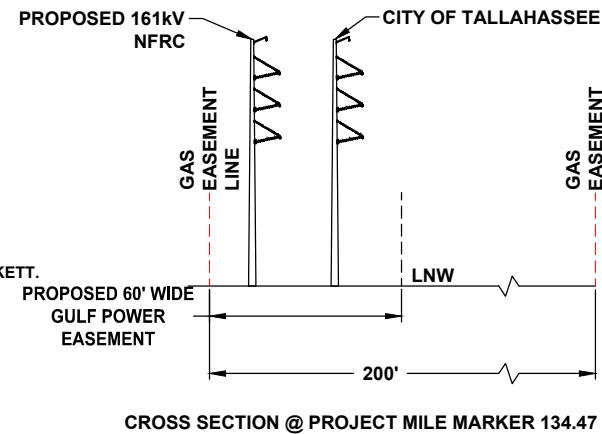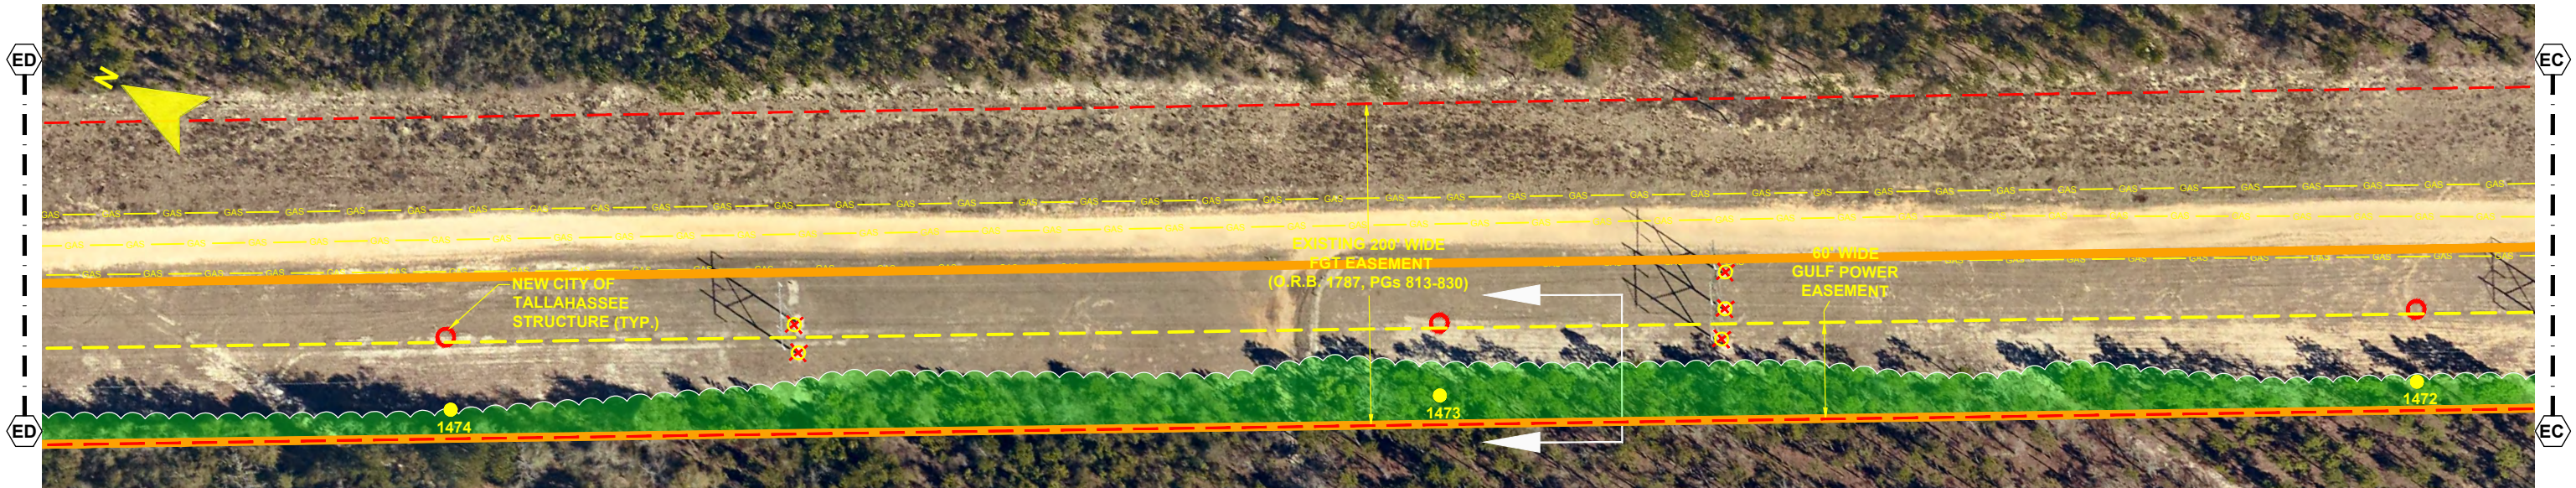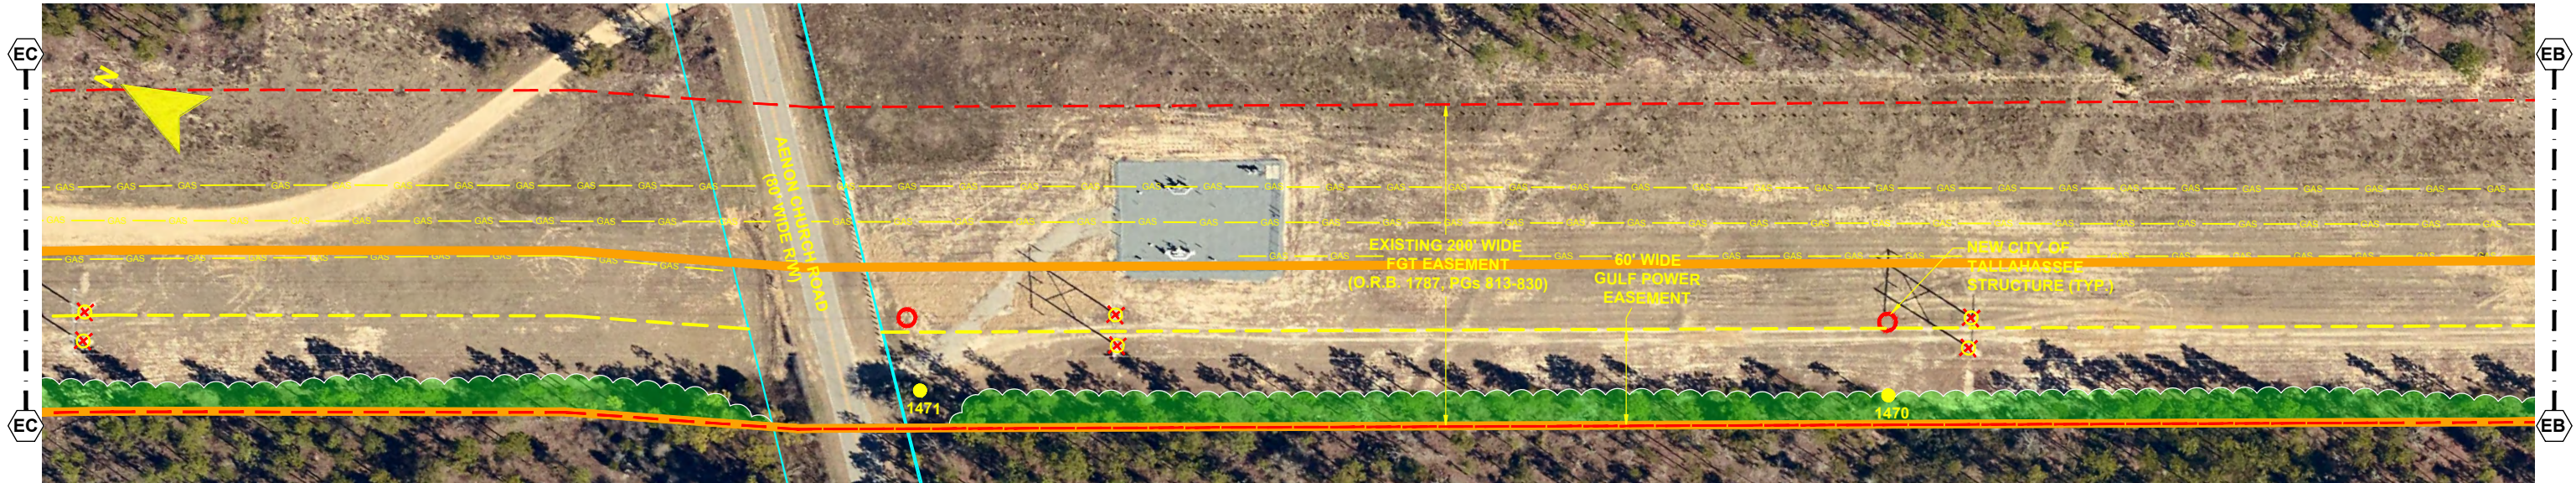

- NOTES:**
1. SURVEY BOUNDARIES AND WETLAND DELINEATION PROVIDED BY OTHERS.
 2. TEMPORARY MATTING CONFIGURATION BASED ON PLANS PREPARED BY PICKETT.

LEGEND			
	TEMPORARY MATTING		WETLAND
	LIMITS OF UPLAND CLEARING		DITCH, STREAM & WATERBODY
	LIMITS OF WETLAND CLEARING		278A2 TRANSMISSION POLE TO BE INSTALLED
	EXISTING FPL EASEMENT		278A2 COT TRANSMISSION POLE TO BE INSTALLED
	PROPOSED EASEMENT		EXISTING DISTRIBUTION POLE
	PROJECT BOUNDARY		278A2 TRANSMISSION POLE TO BE REMOVED
	PROPERTY LINE		PROJECT MILE MARKER

24 x 36 Scale: 1" = 50'
11 x 17 Scale: 1" = 100'

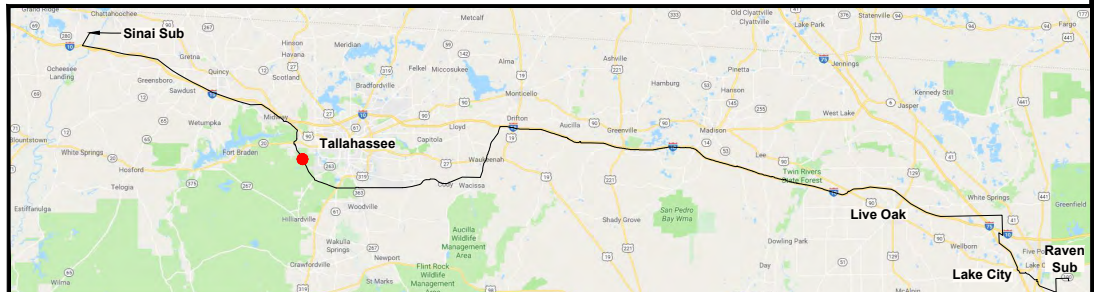

0	06/26/19	FOR INITIAL PERMIT SUBMITTAL	GCC	JRC	MKL
REV	DATE	DESCRIPTION	BY	CKD	APP



GULF POWER COMPANY

SCALE: 1" = 100'
DRAWN BY: GCC
ENGINEER: MKL
COUNTY: LEON
SHEET 63 OF 71

NORTH FLORIDA RESILIENCY CONNECTION

DATE: 06/26/19
CHECKED BY: JRC
SECTION: AS SHOWN
FILE NAME: RS4000


FPL 039472
20210015-EI

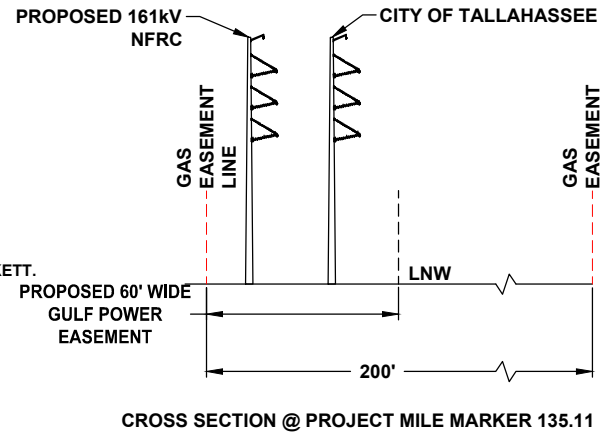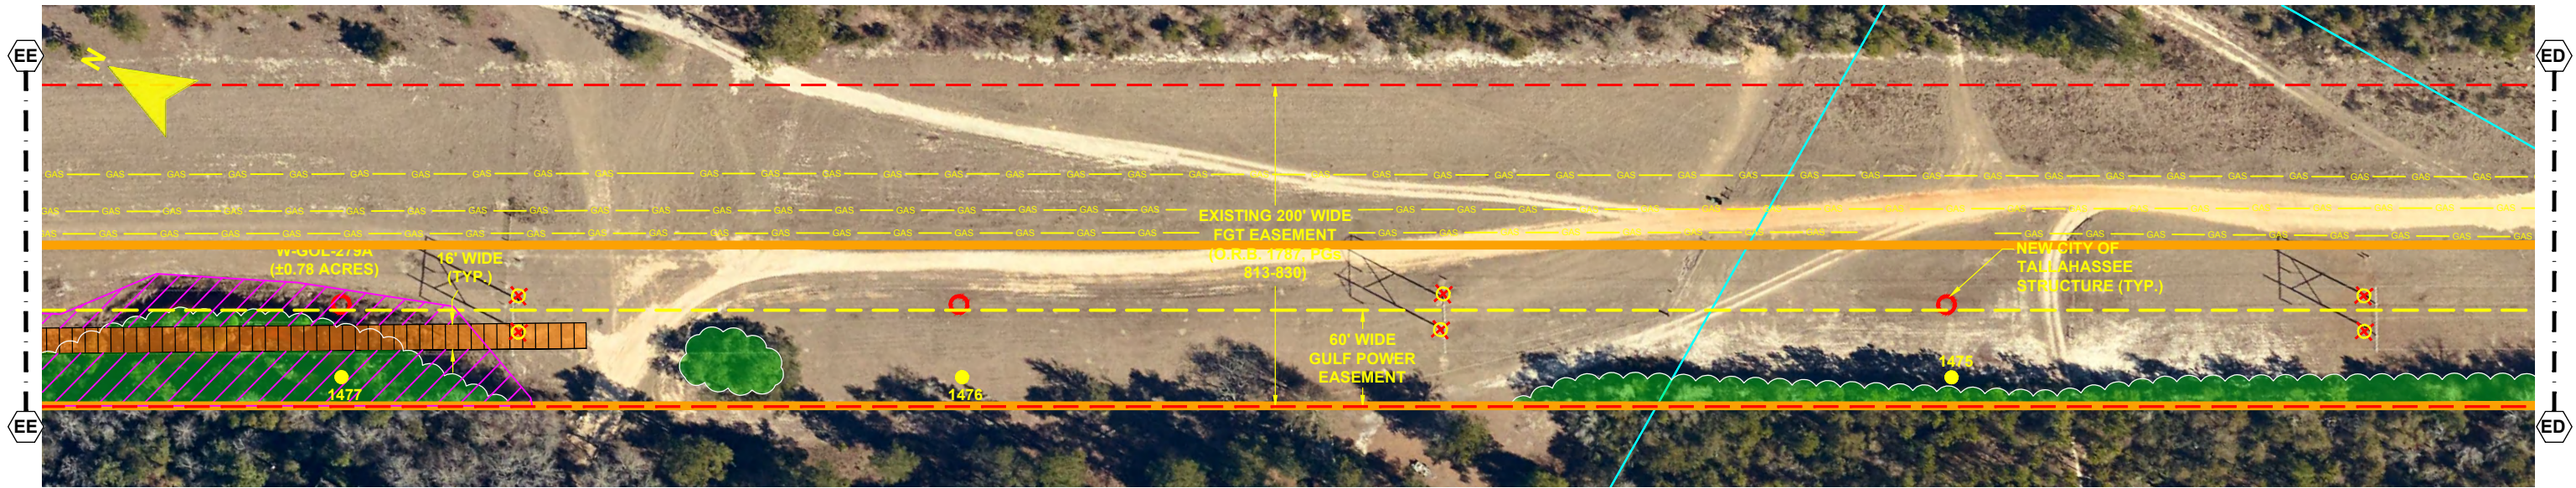

- NOTES:**
1. SURVEY BOUNDARIES AND WETLAND DELINEATION PROVIDED BY OTHERS.
 2. TEMPORARY MATTING CONFIGURATION BASED ON PLANS PREPARED BY PICKETT.

LEGEND			
	TEMPORARY MATTING		WETLAND
	LIMITS OF UPLAND CLEARING		DITCH, STREAM & WATERBODY
	LIMITS OF WETLAND CLEARING		278A2 TRANSMISSION POLE TO BE INSTALLED
	EXISTING FPL EASEMENT		278A2 COT TRANSMISSION POLE TO BE INSTALLED
	PROPOSED EASEMENT		EXISTING DISTRIBUTION POLE
	PROJECT BOUNDARY		278A2 TRANSMISSION POLE TO BE REMOVED
	PROPERTY LINE		PROJECT MILE MARKER

24 x 36 Scale: 1" = 50'
11 x 17 Scale: 1" = 100'

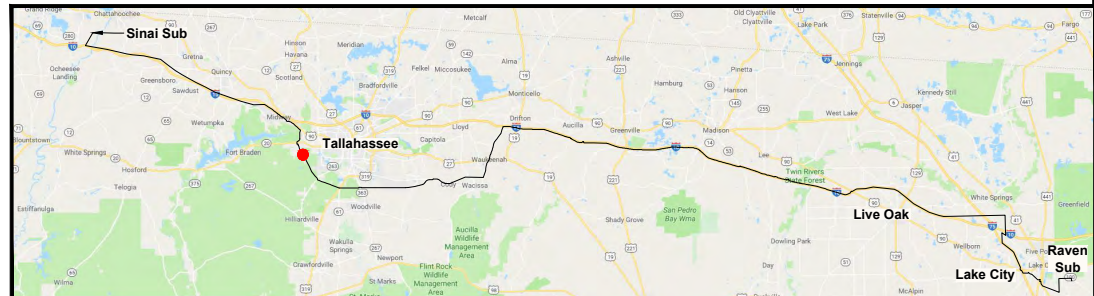

0	06/26/19	FOR INITIAL PERMIT SUBMITTAL	GCC	JRC	MKL
REV	DATE	DESCRIPTION	BY	CKD	APP

GULF POWER COMPANY


SCALE: 1" = 100'
DRAWN BY: GCC
ENGINEER: MKL
COUNTY: LEON
SHEET 64 OF 71

DATE: 06/26/19
CHECKED BY: JRC
SECTION: AS SHOWN
FILE NAME: RS4000

NORTH FLORIDA RESILIENCY CONNECTION



FPL 039473
20210015-EI

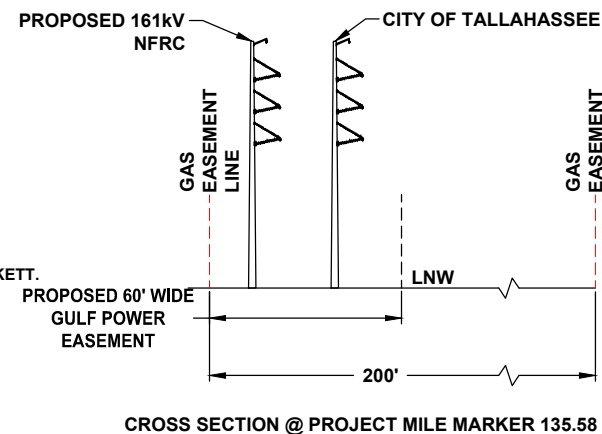


- NOTES:**
1. SURVEY BOUNDARIES AND WETLAND DELINEATION PROVIDED BY OTHERS.
 2. TEMPORARY MATTING CONFIGURATION BASED ON PLANS PREPARED BY PICKETT.

LEGEND	
	TEMPORARY MATTING
	LIMITS OF UPLAND CLEARING
	LIMITS OF WETLAND CLEARING
	EXISTING FPL EASEMENT
	PROPOSED EASEMENT
	PROJECT BOUNDARY
	PROPERTY LINE
	WETLAND
	DITCH, STREAM & WATERBODY
	278A2 TRANSMISSION POLE TO BE INSTALLED
	278A2 COT TRANSMISSION POLE TO BE INSTALLED
	EXISTING DISTRIBUTION POLE
	278A2 TRANSMISSION POLE TO BE REMOVED
	PROJECT MILE MARKER

24 x 36 Scale: 1" = 50'
11 x 17 Scale: 1" = 100'

50' 0 25' 50' 100'

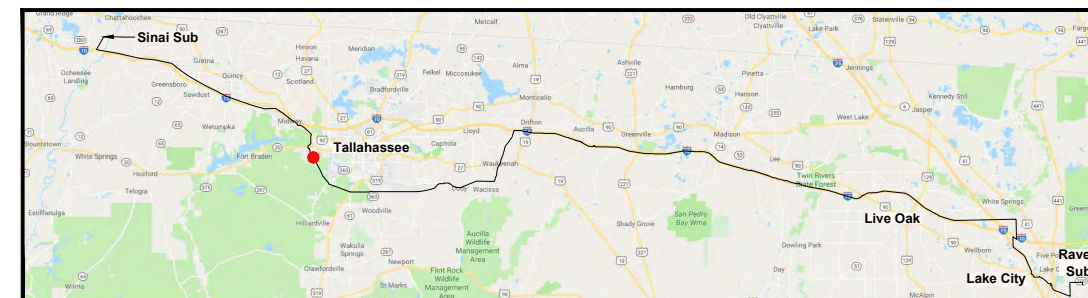

GULF POWER COMPANY


SCALE: 1" = 100'
DRAWN BY: GCC
ENGINEER: MKL
COUNTY: LEON
SHEET 65 OF 71

DATE: 06/26/19
CHECKED BY: JRC
SECTION: AS SHOWN
FILE NAME: RS4000

NORTH FLORIDA RESILIENCY CONNECTION




FPL 039474
20210015-EI

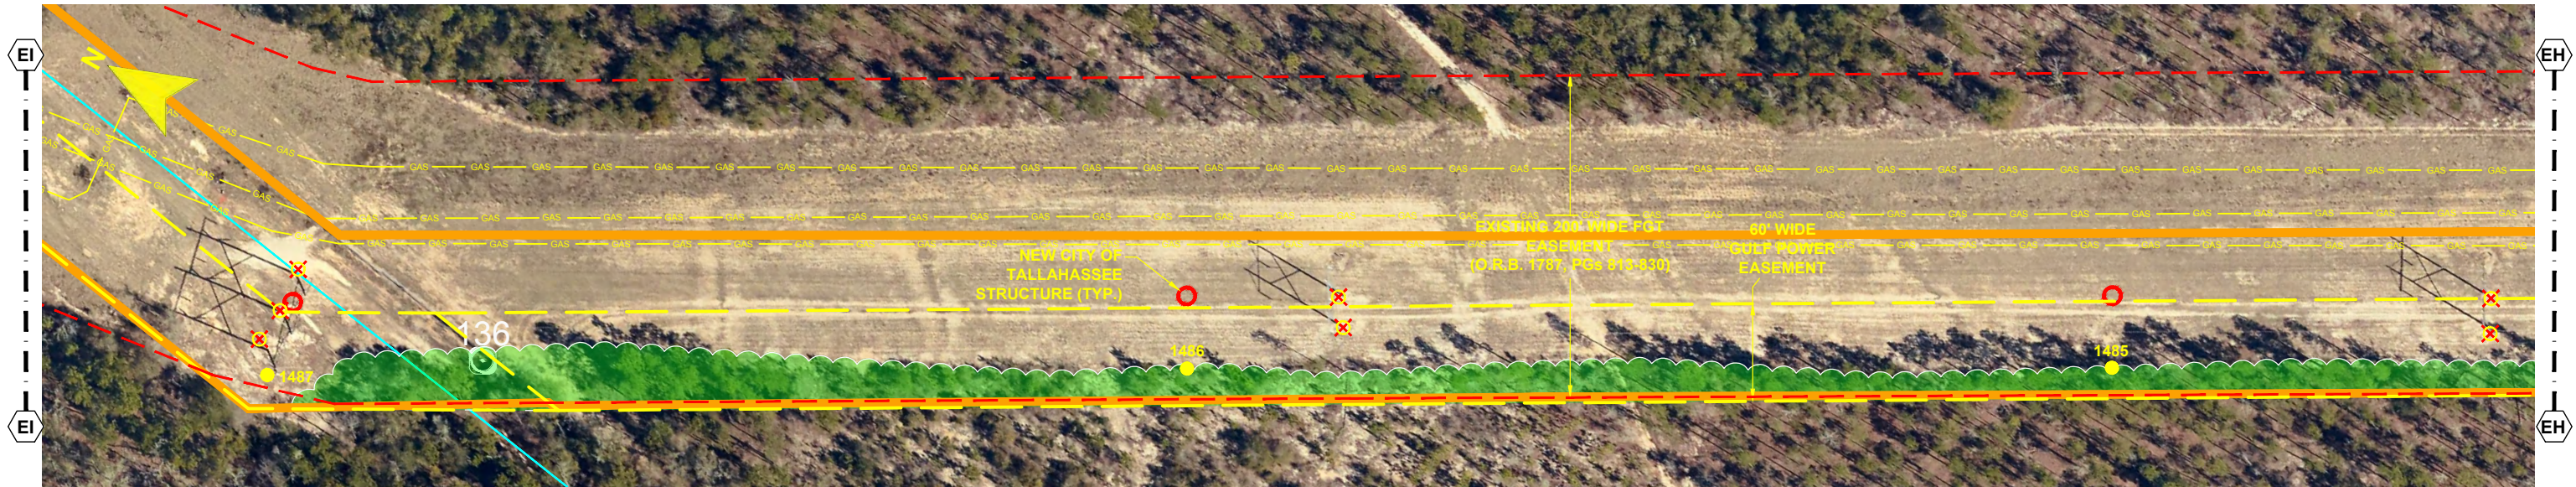


- NOTES:**
1. SURVEY BOUNDARIES AND WETLAND DELINEATION PROVIDED BY OTHERS.
 2. TEMPORARY MATTING CONFIGURATION BASED ON PLANS PREPARED BY PICKETT.

LEGEND			
	TEMPORARY MATTING		WETLAND
	LIMITS OF UPLAND CLEARING		DITCH, STREAM & WATERBODY
	LIMITS OF WETLAND CLEARING		278A2 TRANSMISSION POLE TO BE INSTALLED
	EXISTING FPL EASEMENT		278A2 COT TRANSMISSION POLE TO BE INSTALLED
	PROPOSED EASEMENT		EXISTING DISTRIBUTION POLE
	PROJECT BOUNDARY		278A2 TRANSMISSION POLE TO BE REMOVED
	PROPERTY LINE		1 PROJECT MILE MARKER

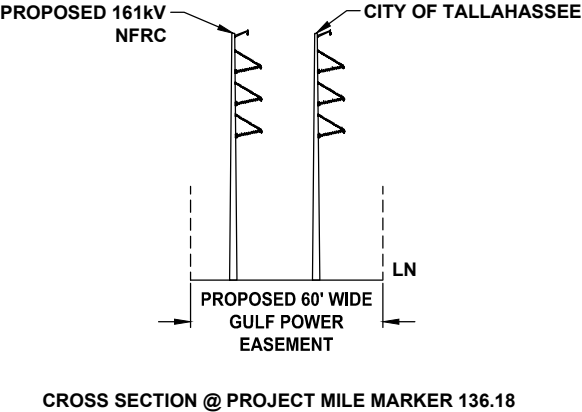

24 x 36 Scale: 1" = 50'
11 x 17 Scale: 1" = 100'

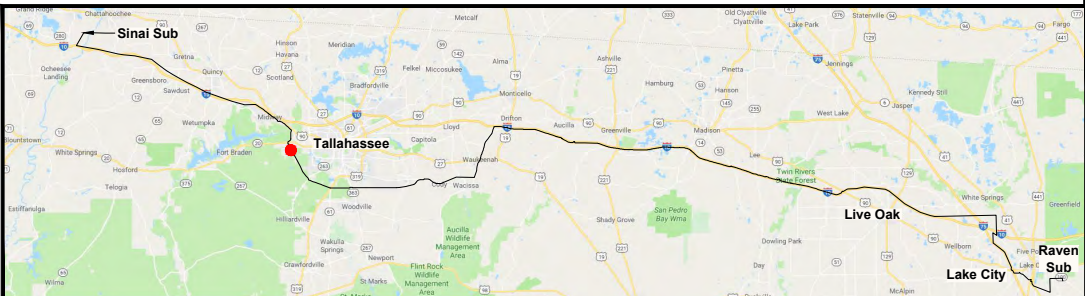


0	06/26/19	FOR INITIAL PERMIT SUBMITTAL	GCC	JRC	MKL
REV	DATE	DESCRIPTION	BY	CHKD	APP

GULF POWER COMPANY		NORTH FLORIDA RESILIENCY CONNECTION		
SCALE: 1" = 100'	DATE: 06/26/19		FPL 039475 20210015-EI	
DRAWN BY: GCC	CHECKED BY: JRC			
ENGINEER: MKL	SECTION: AS SHOWN			
COUNTY: LEON	FILE NAME: RS4000			
SHEET 66 OF 71				




- NOTES:**
1. SURVEY BOUNDARIES AND WETLAND DELINEATION PROVIDED BY OTHERS.
 2. TEMPORARY MATTING CONFIGURATION BASED ON PLANS PREPARED BY PICKETT.

LEGEND	
	TEMPORARY MATTING
	LIMITS OF UPLAND CLEARING
	LIMITS OF WETLAND CLEARING
	EXISTING FPL EASEMENT
	PROPOSED EASEMENT
	PROJECT BOUNDARY
	PROPERTY LINE
	WETLAND
	DITCH, STREAM & WATERBODY
	278A2 TRANSMISSION POLE TO BE INSTALLED
	278A2 COT TRANSMISSION POLE TO BE INSTALLED
	278A2 EXISTING DISTRIBUTION POLE
	278A2 TRANSMISSION POLE TO BE REMOVED
	PROJECT MILE MARKER

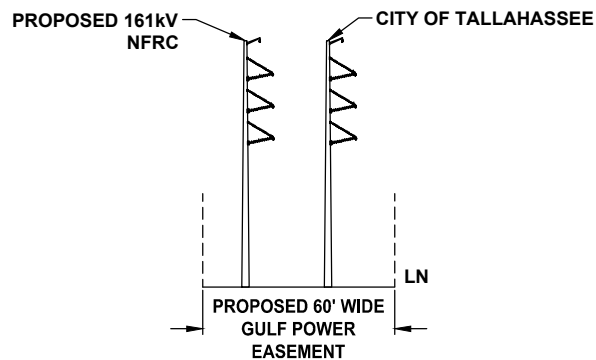

CROSS SECTION @ PROJECT MILE MARKER 136.55

24 x 36 Scale: 1" = 50'
11 x 17 Scale: 1" = 100'

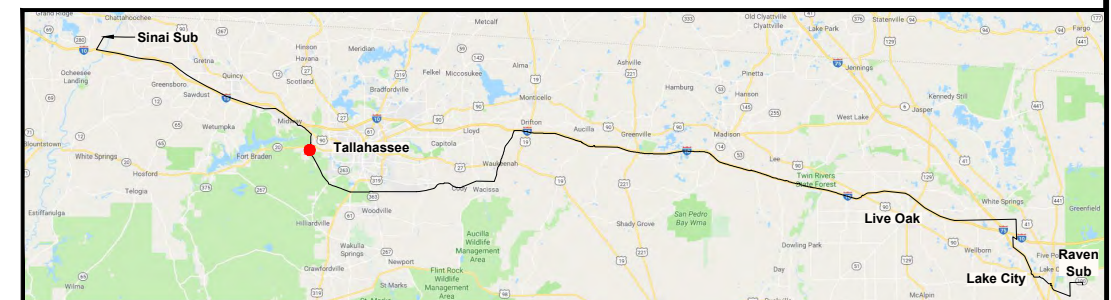

GULF POWER COMPANY


SCALE: 1" = 100'
DRAWN BY: GCC
ENGINEER: MKL
COUNTY: LEON
SHEET 67 OF 71

DATE: 06/26/19
CHECKED BY: JRC
SECTION: AS SHOWN
FILE NAME: RS4000

NORTH FLORIDA RESILIENCY CONNECTION




FPL 039476
20210015-EI

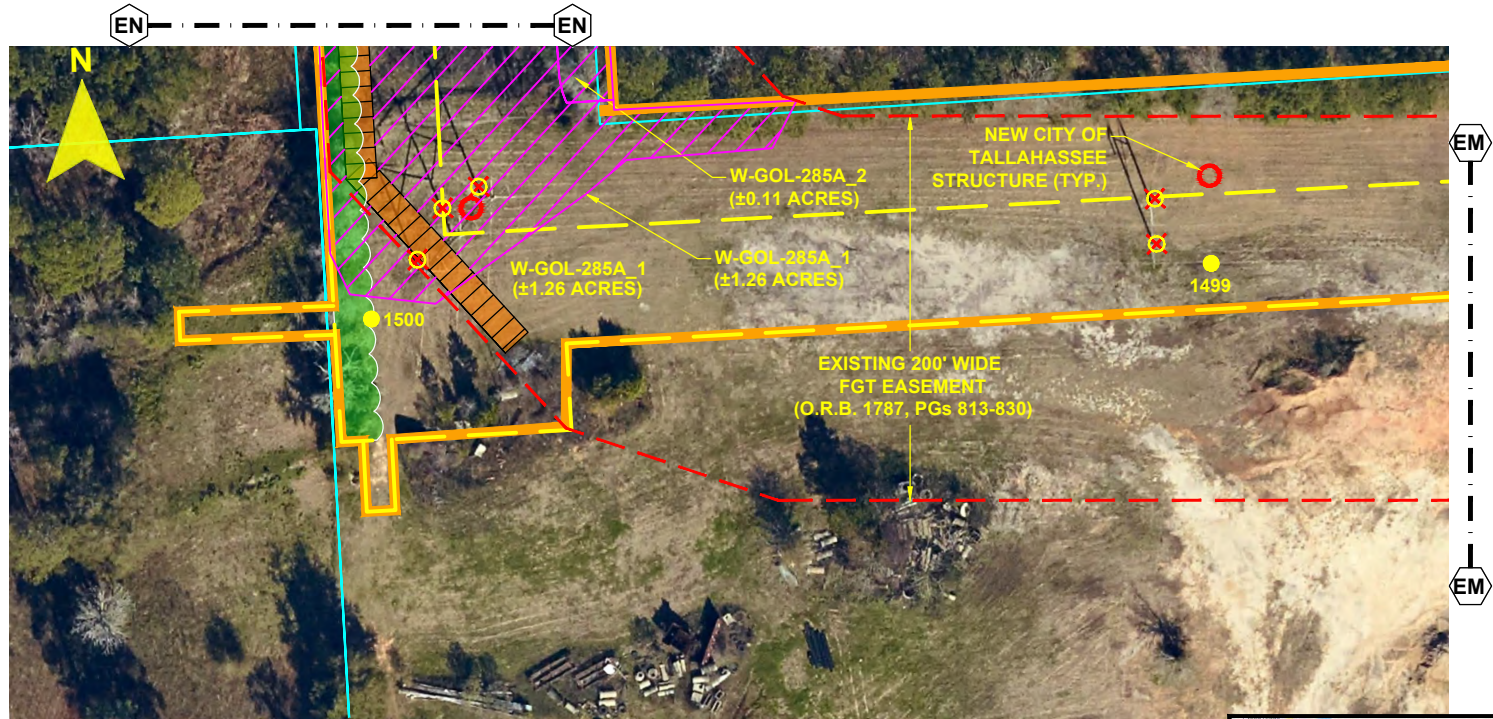


- NOTES:
1. SURVEY BOUNDARIES AND WETLAND DELINEATION PROVIDED BY OTHERS.
 2. TEMPORARY MATTING CONFIGURATION BASED ON PLANS PREPARED BY PICKETT.

LEGEND			
	TEMPORARY MATTING		WETLAND
	LIMITS OF UPLAND CLEARING		DITCH, STREAM & WATERBODY
	LIMITS OF WETLAND CLEARING		278A2 TRANSMISSION POLE TO BE INSTALLED
	EXISTING FPL EASEMENT		278A2 COT TRANSMISSION POLE TO BE INSTALLED
	PROPOSED EASEMENT		EXISTING DISTRIBUTION POLE
	PROJECT BOUNDARY		278A2 TRANSMISSION POLE TO BE REMOVED
	PROPERTY LINE		PROJECT MILE MARKER


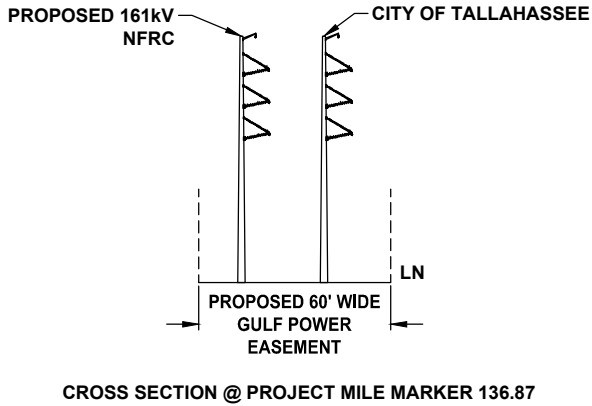


24 x 36 Scale: 1" = 50'
11 x 17 Scale: 1" = 100'

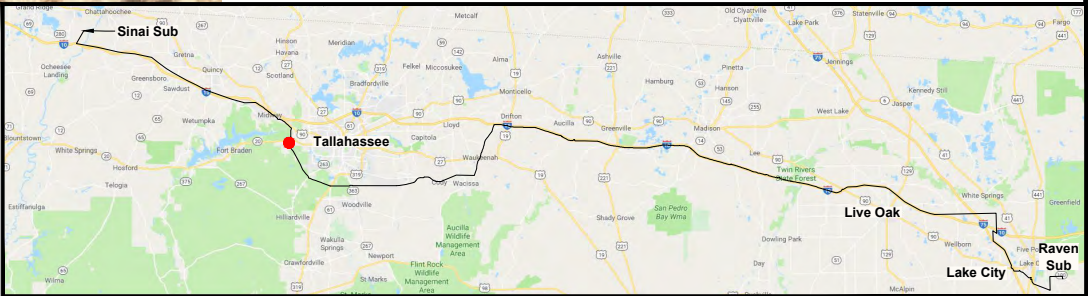


0	06/26/19	FOR INITIAL PERMIT SUBMITTAL	GCC	JRC	MKL
REV	DATE	DESCRIPTION	BY	CKD	APP

GULF POWER COMPANY		NORTH FLORIDA RESILIENCY CONNECTION	
SCALE: 1" = 100' DRAWN BY: GCC ENGINEER: MKL COUNTY: LEON SHEET 68 OF 71		DATE: 06/26/19 CHECKED BY: JRC SECTION: AS SHOWN FILE NAME: RS4000	
		FPL 039477 20210015-EI	

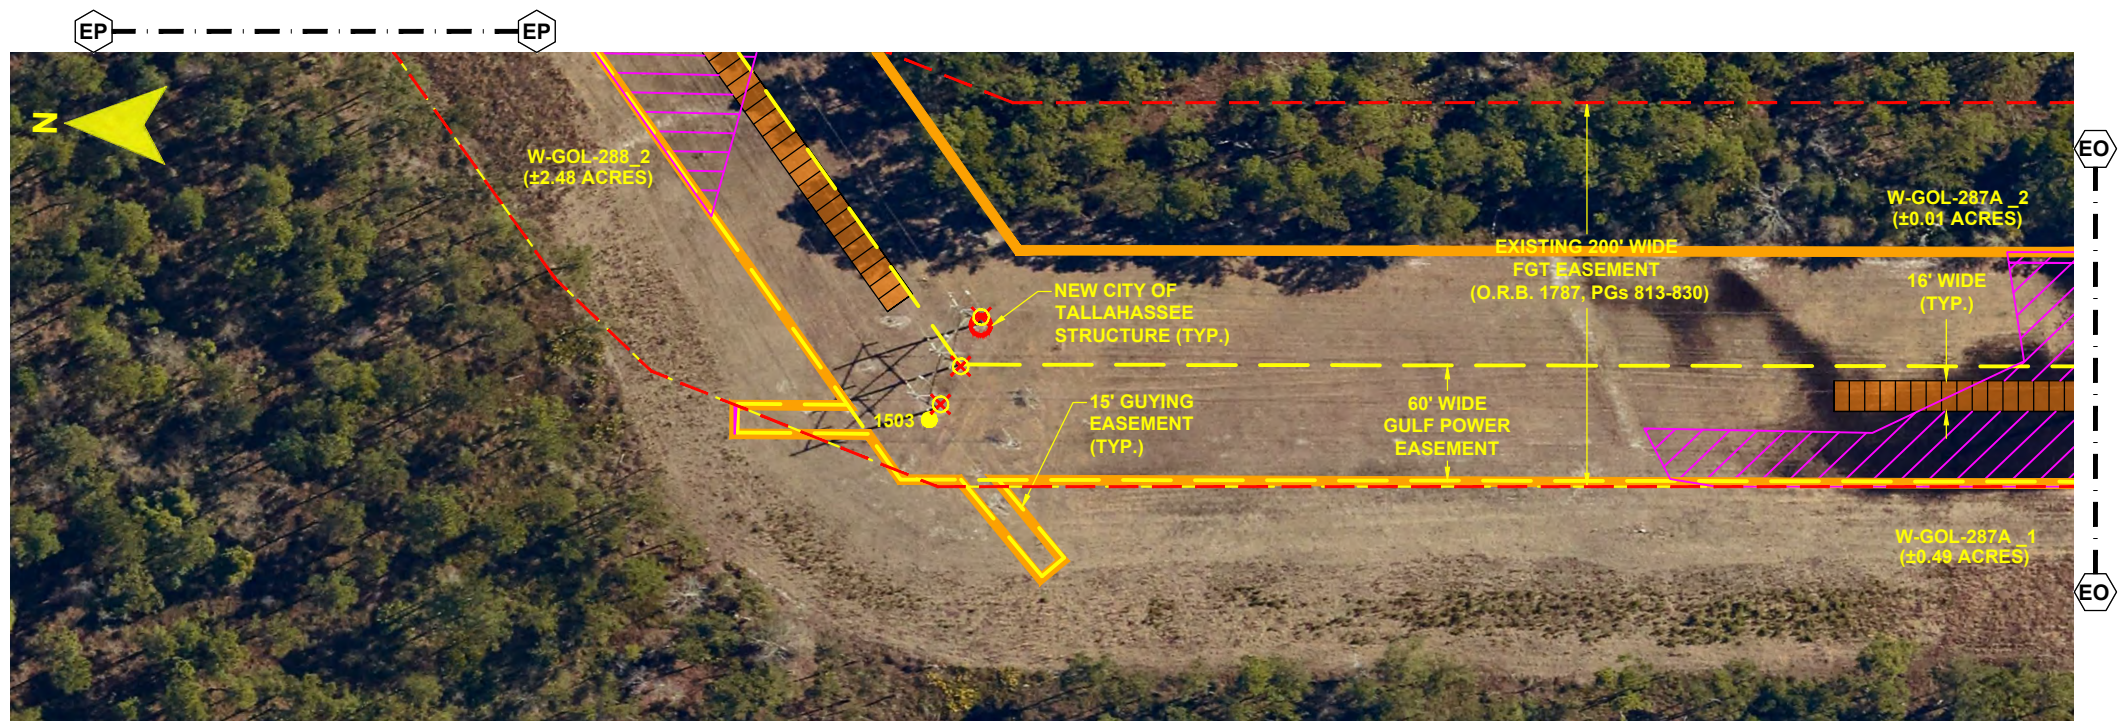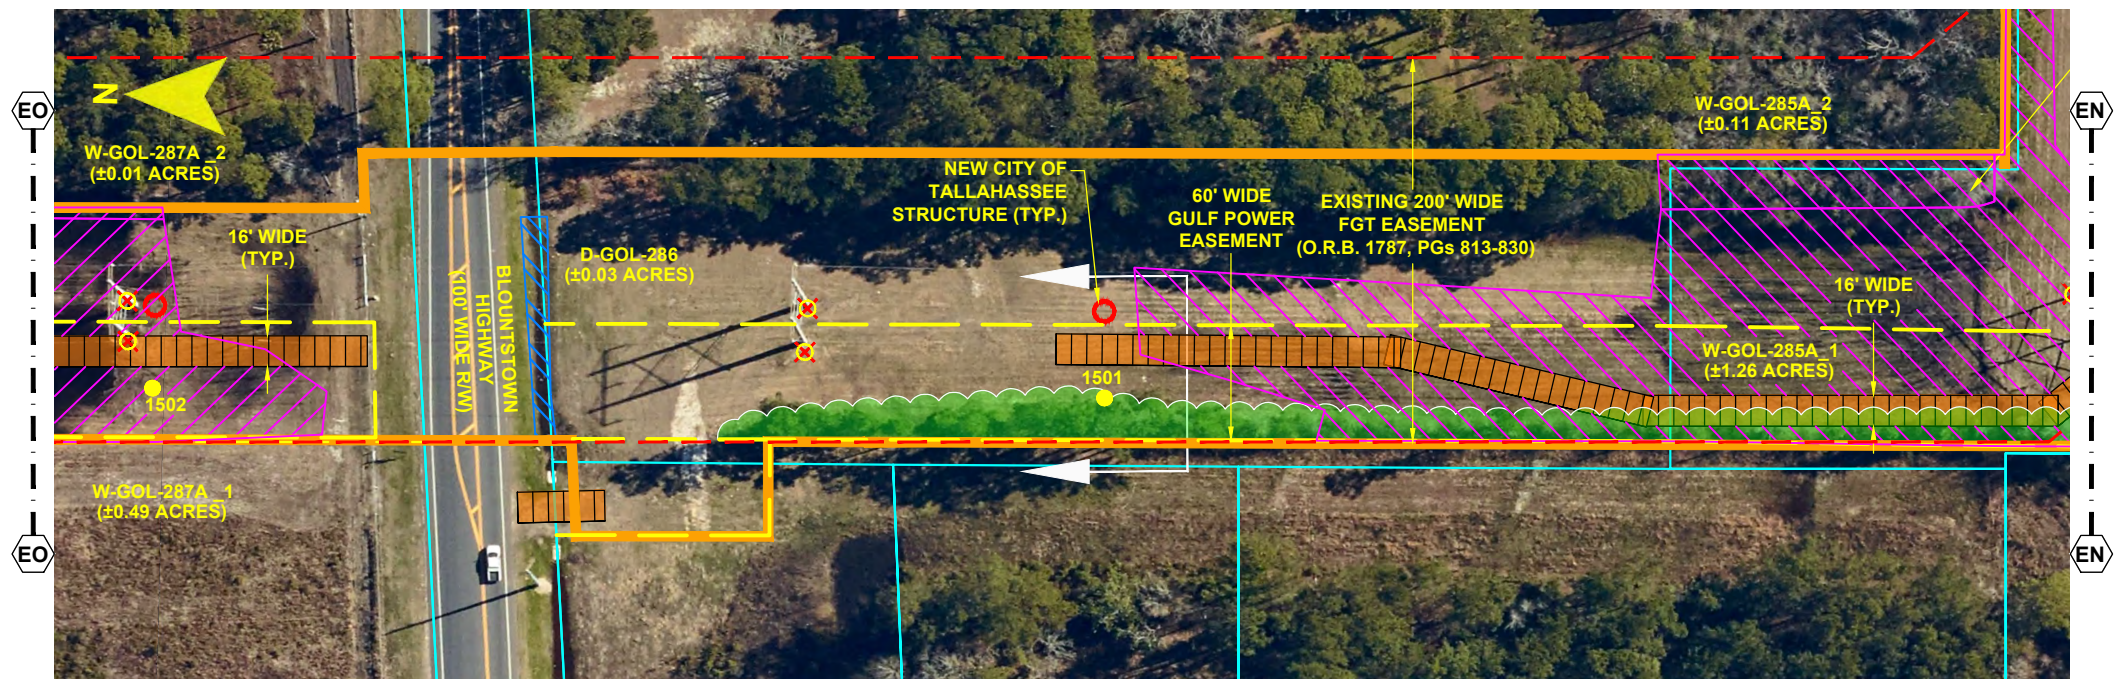


- NOTES:**
1. SURVEY BOUNDARIES AND WETLAND DELINEATION PROVIDED BY OTHERS.
 2. TEMPORARY MATTING CONFIGURATION BASED ON PLANS PREPARED BY PICKETT.

LEGEND	
	TEMPORARY MATTING
	LIMITS OF UPLAND CLEARING
	LIMITS OF WETLAND CLEARING
	EXISTING FPL EASEMENT
	PROPOSED EASEMENT
	PROJECT BOUNDARY
	PROPERTY LINE
	WETLAND
	DITCH, STREAM & WATERBODY
278A2	TRANSMISSION POLE TO BE INSTALLED
278A2	COT TRANSMISSION POLE TO BE REMOVED
278A2	EXISTING DISTRIBUTION POLE
278A2	TRANSMISSION POLE TO BE REMOVED
278A2	PROJECT MILE MARKER

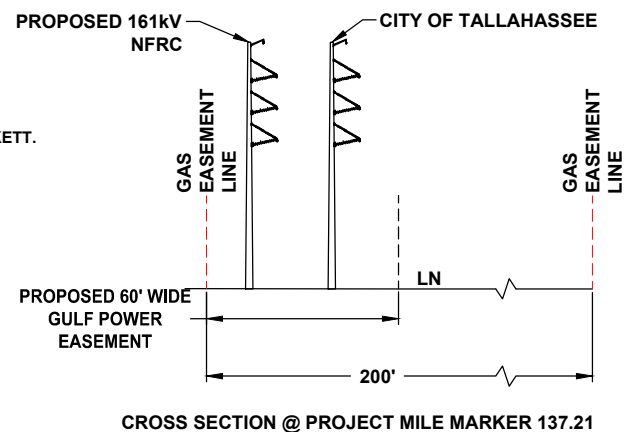

24 x 36 Scale: 1" = 50'
 11 x 17 Scale: 1" = 100'

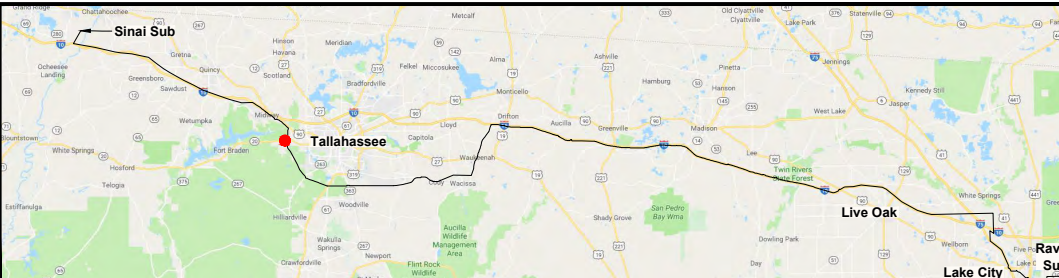							
0	06/26/19	FOR INITIAL PERMIT SUBMITTAL			GCC	JRC	MKL
REV	DATE	DESCRIPTION			BY	CKD	APP

GULF POWER COMPANY


SCALE: 1" = 100'
 DRAWN BY: GCC
 ENGINEER: MKL
 COUNTY: LEON
 SHEET 69 OF 71

DATE: 06/26/19
 CHECKED BY: JRC
 SECTION: AS SHOWN
 FILE NAME: RS4000

NORTH FLORIDA RESILIENCY CONNECTION




FPL 039478
 20210015-EI

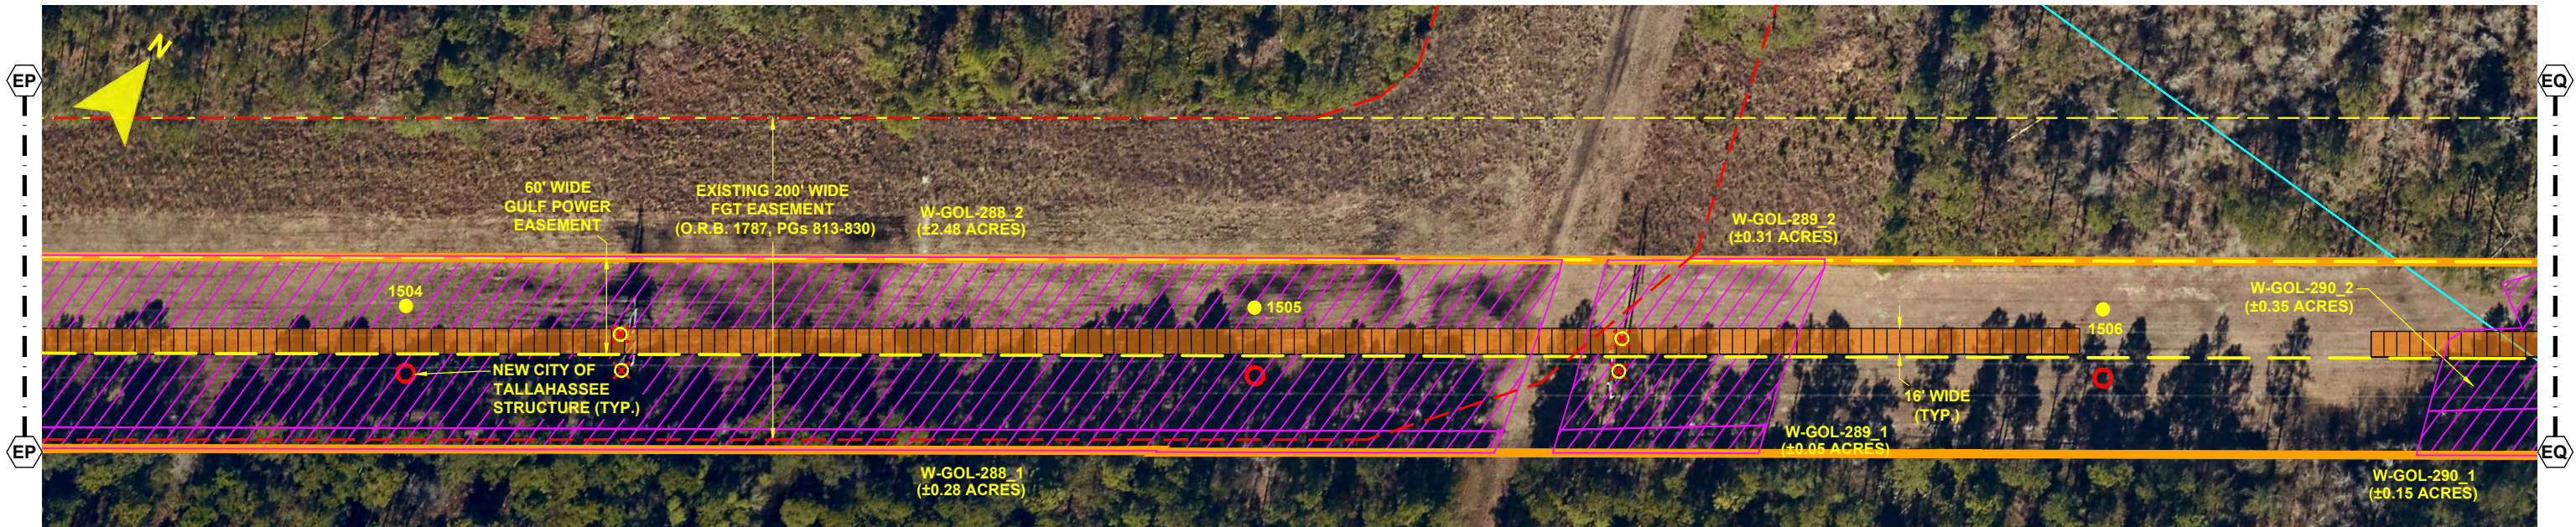

- NOTES:**
1. SURVEY BOUNDARIES AND WETLAND DELINEATION PROVIDED BY OTHERS.
 2. TEMPORARY MATTING CONFIGURATION BASED ON PLANS PREPARED BY PICKETT.

LEGEND			
	TEMPORARY MATTING		WETLAND
	LIMITS OF UPLAND CLEARING		DITCH, STREAM & WATERBODY
	LIMITS OF WETLAND CLEARING		278A2 TRANSMISSION POLE TO BE INSTALLED
	EXISTING FPL EASEMENT		278A2 COT TRANSMISSION POLE TO BE INSTALLED
	PROPOSED EASEMENT		EXISTING DISTRIBUTION POLE
	PROJECT BOUNDARY		278A2 TRANSMISSION POLE TO BE REMOVED
	PROPERTY LINE		PROJECT MILE MARKER

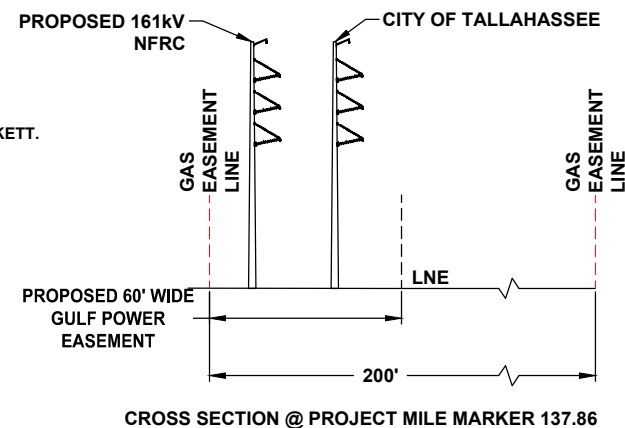

24 x 36 Scale: 1" = 50'
11 x 17 Scale: 1" = 100'

0	06/26/19	FOR INITIAL PERMIT SUBMITTAL	GCC JRC MKL
REV	DATE	DESCRIPTION	BY CKD APP

GULF POWER COMPANY


NORTH FLORIDA RESILIENCY CONNECTION

SCALE: 1" = 100'
DRAWN BY: GCC
ENGINEER: MKL
COUNTY: LEON
SHEET 70 OF 71

DATE: 06/26/19
CHECKED BY: JRC
SECTION: AS SHOWN
FILE NAME: RS4000




FPL 039479
20210015-EI

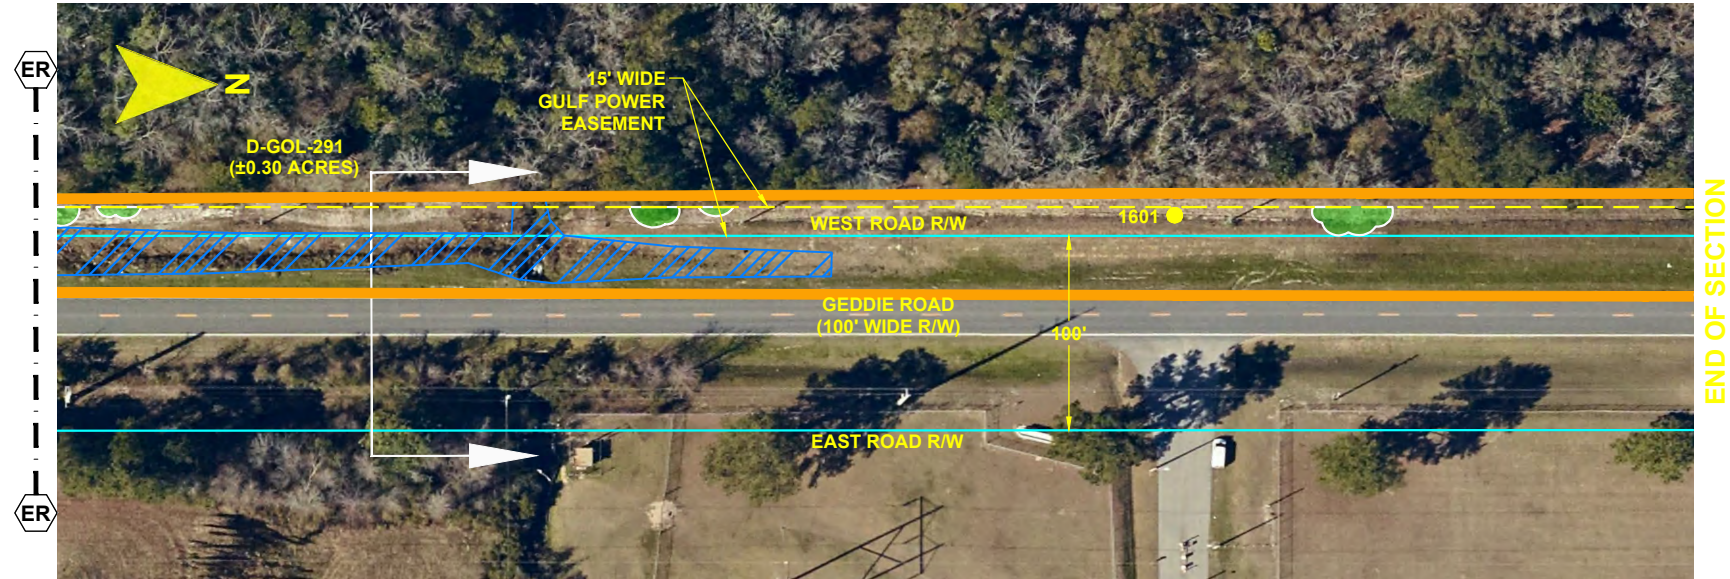


- NOTES:
1. SURVEY BOUNDARIES AND WETLAND DELINEATION PROVIDED BY OTHERS.
 2. TEMPORARY MATTING CONFIGURATION BASED ON PLANS PREPARED BY PICKETT.

LEGEND			
	TEMPORARY MATTING		WETLAND
	LIMITS OF UPLAND CLEARING		DITCH, STREAM & WATERBODY
	LIMITS OF WETLAND CLEARING		278A2 TRANSMISSION POLE TO BE INSTALLED
	EXISTING FPL EASEMENT		278A2 COT TRANSMISSION POLE TO BE REMOVED
	PROPOSED EASEMENT		EXISTING DISTRIBUTION POLE
	PROJECT BOUNDARY		278A2 TRANSMISSION POLE TO BE REMOVED
	PROPERTY LINE		1 PROJECT MILE MARKER

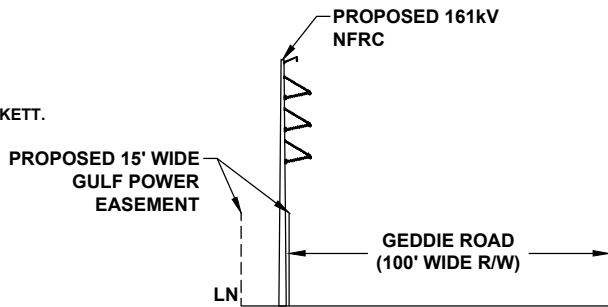

CROSS SECTION @ PROJECT MILE MARKER 138.04

24 x 36 Scale: 1" = 50'
11 x 17 Scale: 1" = 100'

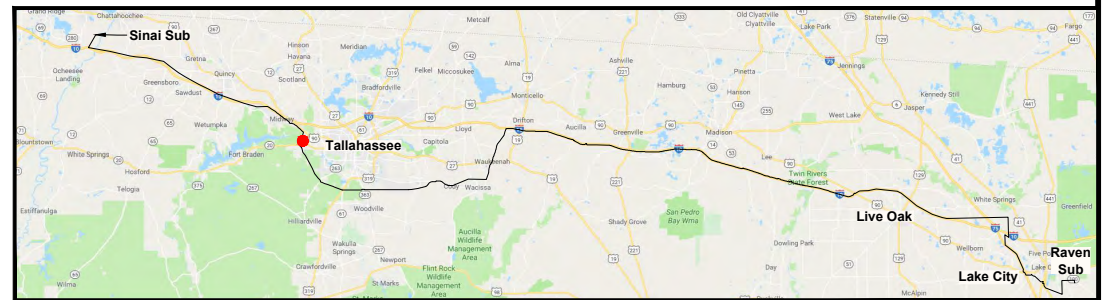

0	06/26/19	FOR INITIAL PERMIT SUBMITTAL	GCC	JRC	MKL
REV	DATE	DESCRIPTION	BY	CKD	APP

GULF POWER COMPANY

NORTH FLORIDA RESILIENCY CONNECTION

SCALE: 1" = 100'
DRAWN BY: GCC
ENGINEER: MKL
COUNTY: LEON
SHEET 71 OF 71

DATE: 06/26/19
CHECKED BY: JRC
SECTION: AS SHOWN
FILE NAME: RS4000



FPL 039480
20210015-EI