


Revised Figure 5


Impacts Map

Jefferson County

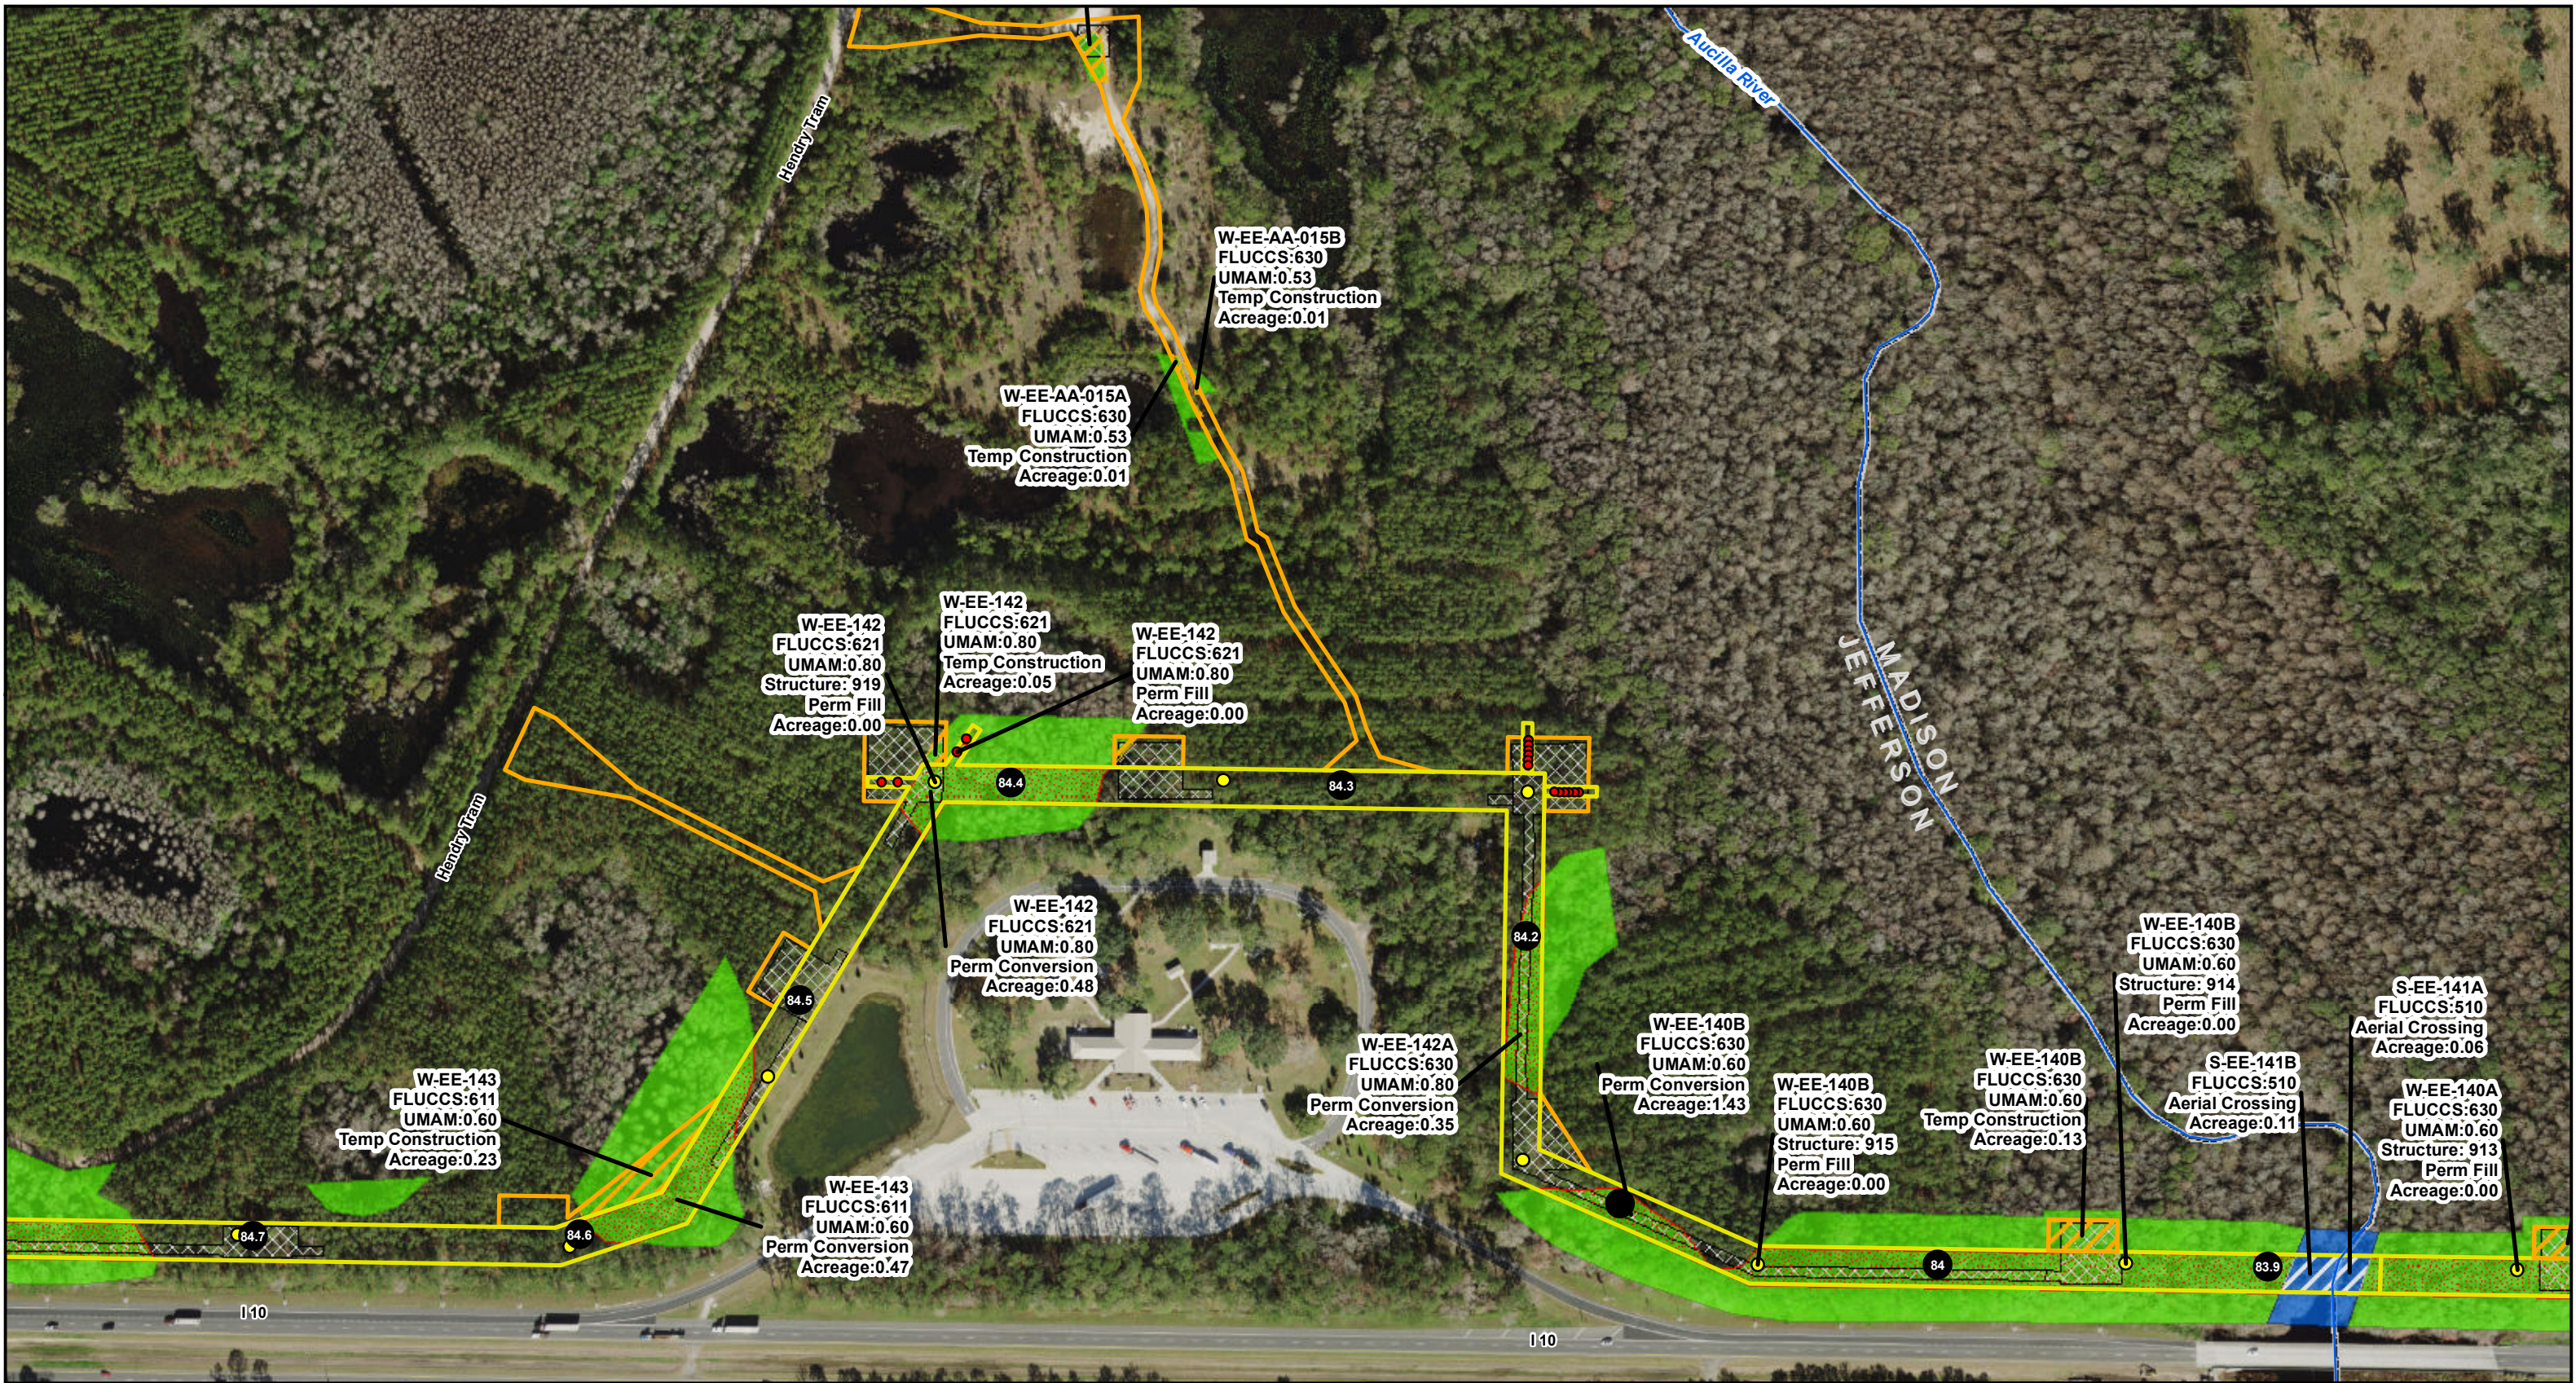

LEGEND

- | | | |
|--------------------|---------------------|-----------|
| ● Mile Post | ▨ Aerial Crossing | ■ Wetland |
| ● Structures | ▨ Perm Conversion | ■ Stream |
| ● Guy Anchor | ▨ Perm Fill | |
| ~ Stream/River | ▨ Temp Construction | |
| ▭ Project Boundary | ▨ Temp Matting | |
| ▭ Access Area | | |

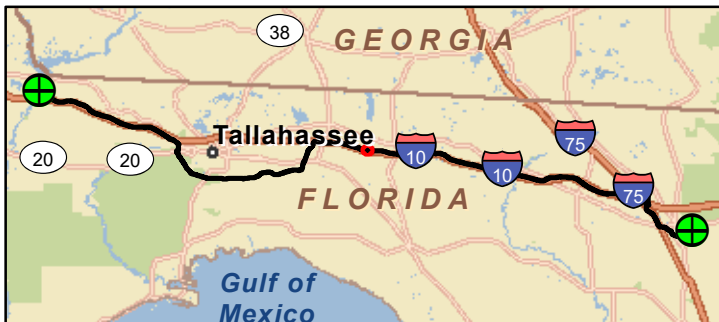

**REVISED FIGURE 5
WETLAND IMPACTS MAP**

SHEET 146 of 297 COUNTY: JEFFERSON
SCALE: 1 in = 250 feet FILE NAME: NFRC_WetlandsJDv3_Impacts_je
DRAWN BY: mseibel DATE: 3/18/2020 4:07:52 PM

NOTE: Acreage values of 0.00 are less than 0.01 acre. Refer to TABLE 8.

Sources: FDOT, 2018; ECT, 2019, E&E, 2019; Golder, 2019; ESRI, 2018

NORTH FLORIDA RESILIENCY CONNECTION



FPL 035781
20210015-EI



NAD 1983 StatePlane Florida North FIPS 0903 Feet



LEGEND

● Mile Post	Perm Conversion	Wetland
● Structures	Perm Fill	Stream
Project Boundary	Temp Construction	
Access Area	Temp Matting	



**REVISED FIGURE 5
WETLAND IMPACTS MAP**

SHEET 147 of 297 COUNTY: JEFFERSON
SCALE: 1 in = 250 feet FILE NAME: NFRC_WetlandsJDv3_Impacts_je
DRAWN BY: mseibel DATE: 3/18/2020 4:07:52 PM

NOTE: Acreage values of 0.00 are less than 0.01 acre. Refer to TABLE 8.

Sources: FDOT, 2018; ECT, 2019, E&E, 2019; Golder, 2019; ESRI, 2018


NORTH FLORIDA RESILIENCY CONNECTION



FPL 035782
20210015-EI



NAD 1983 StatePlane Florida North FIPS 0903 Feet

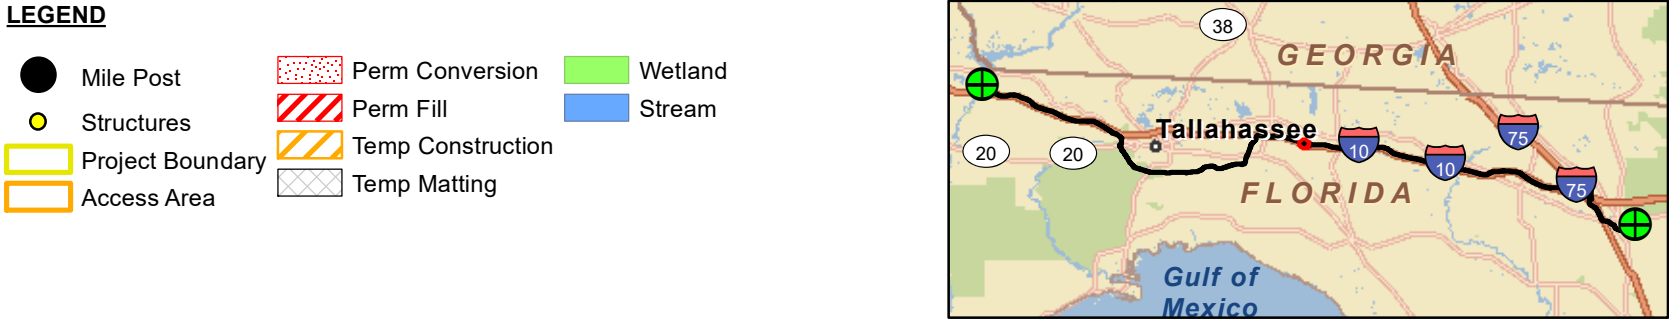

**REVISED FIGURE 5
WETLAND IMPACTS MAP**

SHEET 148 of 297 COUNTY: JEFFERSON
SCALE: 1 in = 250 feet FILE NAME: NFRC_WetlandsJDv3_Impacts_j
DRAWN BY: mseibel DATE: 3/18/2020 4:07:52 PM


NOTE: Acreage values of 0.00 are less than 0.01 acre. Refer to TABLE 8.

Sources: FDOT, 2018; ECT, 2019, E&E, 2019; Golder, 2019; ESRI, 2018

NORTH FLORIDA RESILIENCY CONNECTION

FPL 035783
20210015-EI

NAD 1983 StatePlane Florida North FIPS 0903 Feet

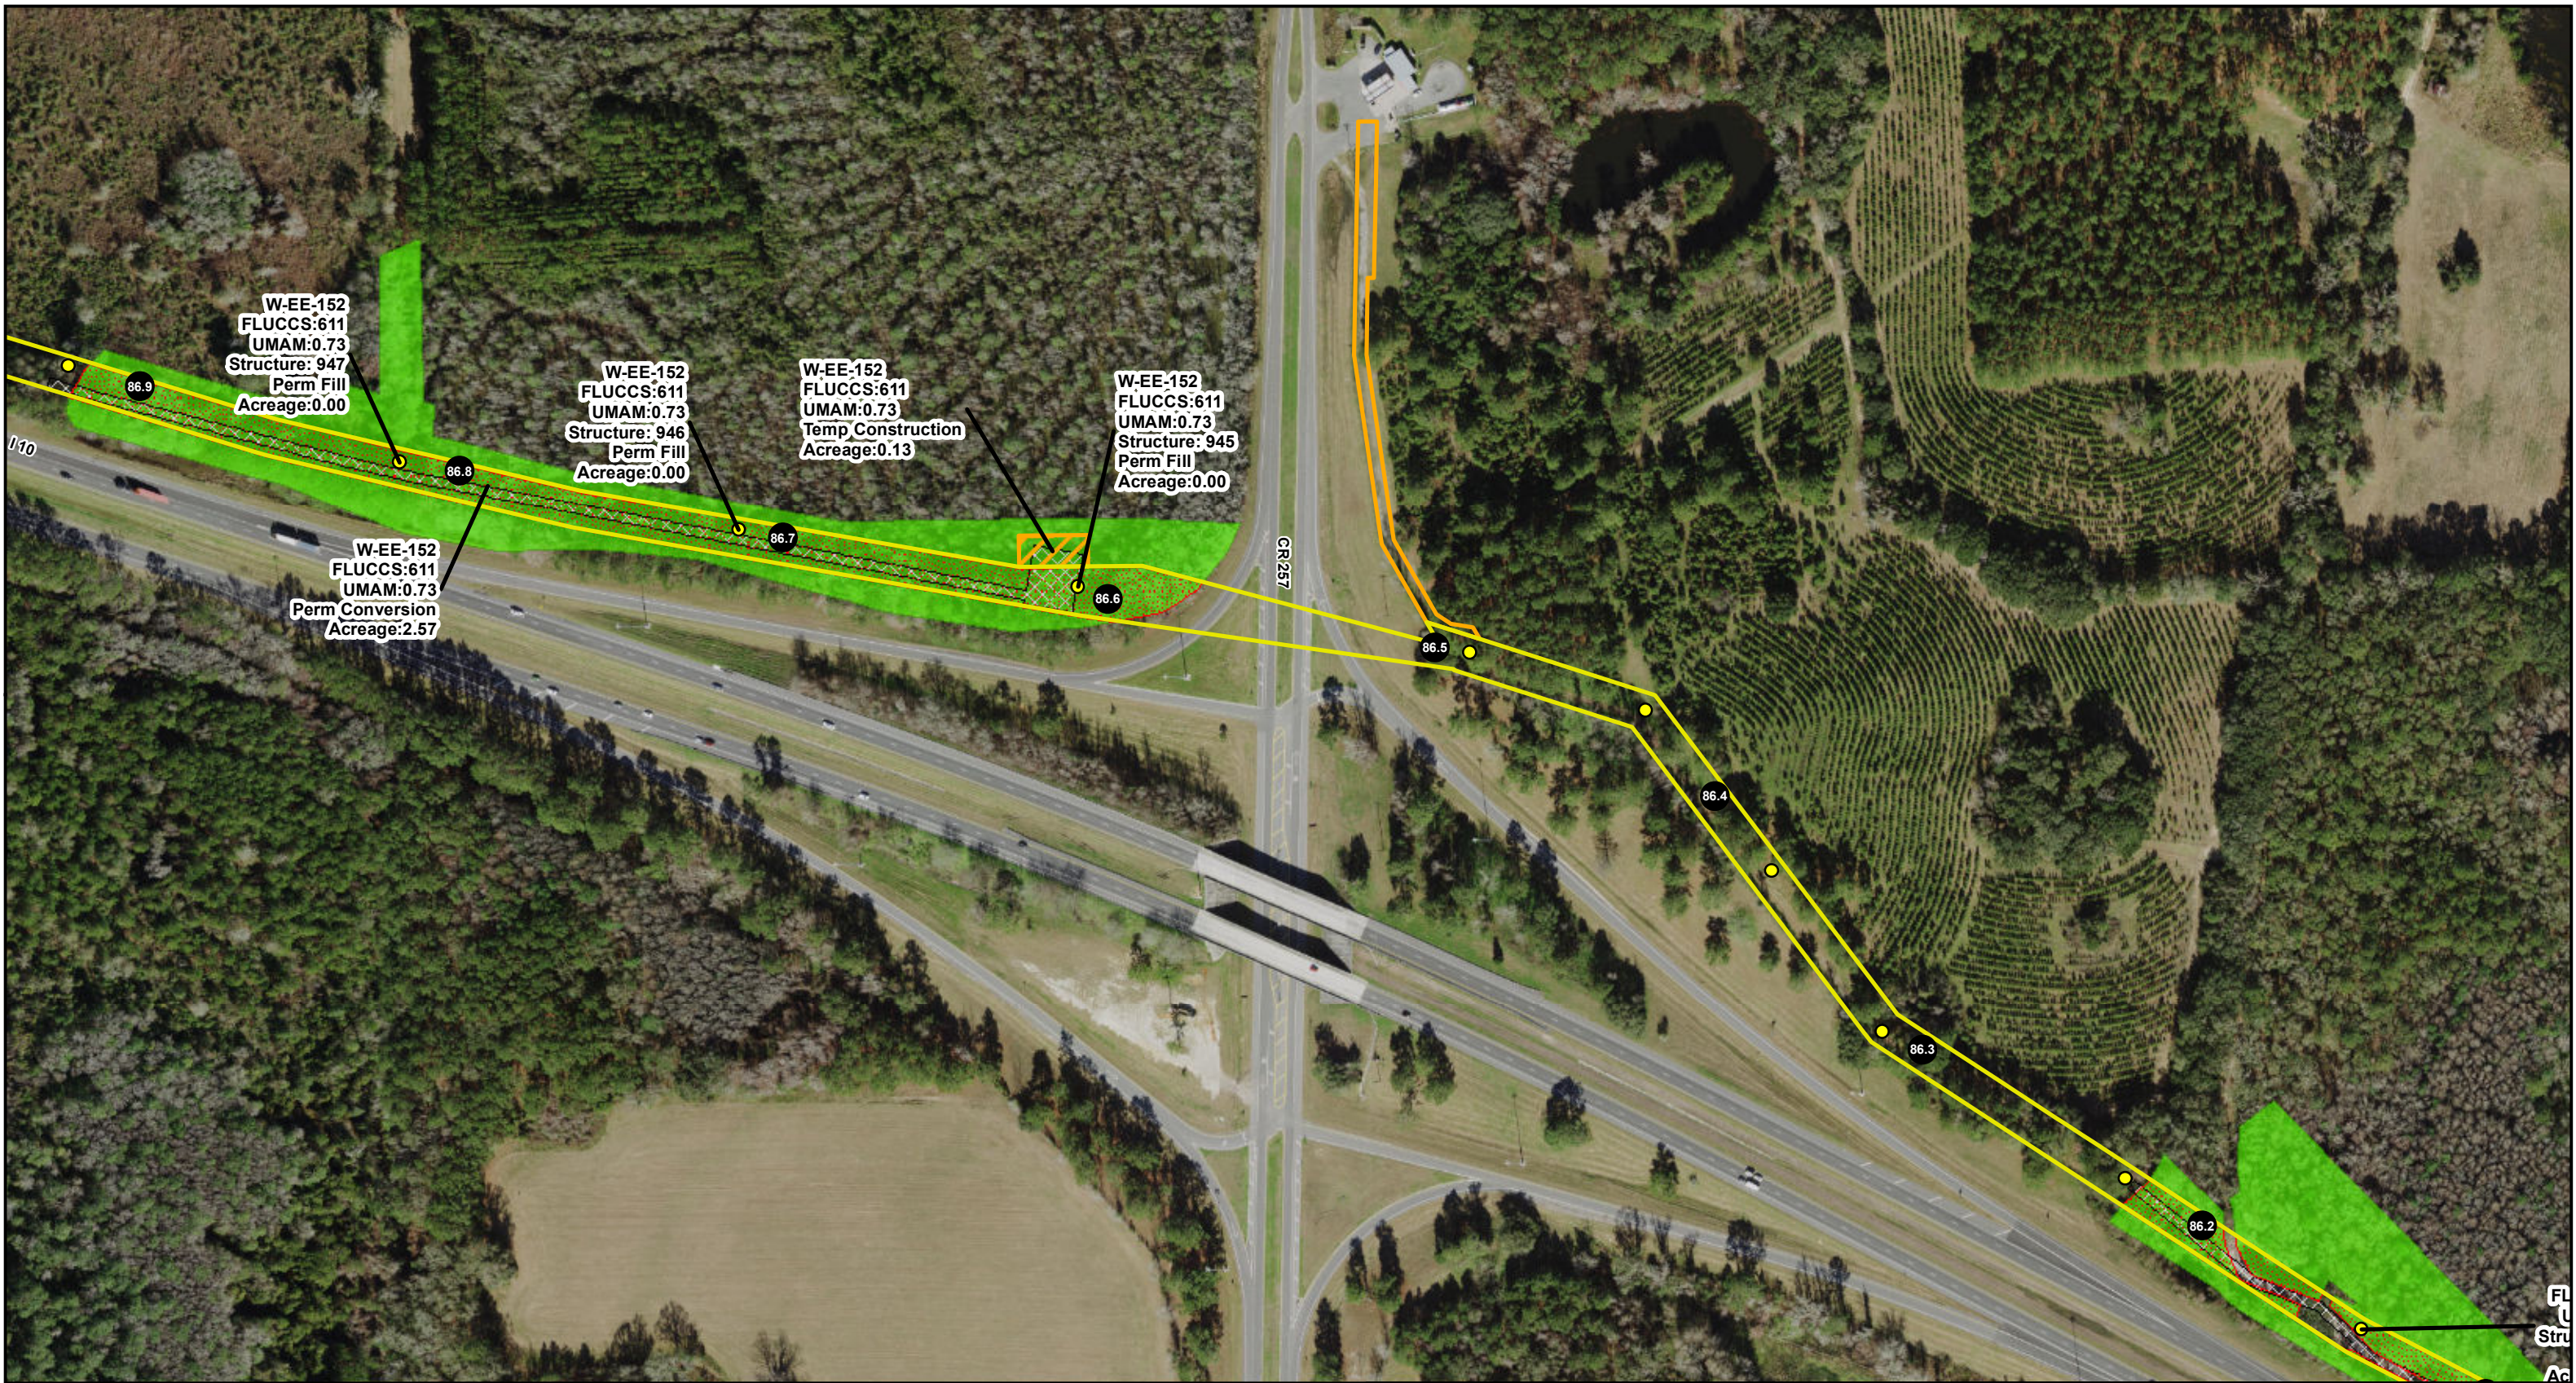

LEGEND

● Mile Post	▨ Perm Conversion	■ Wetland
● Structures	▨ Perm Fill	
▭ Project Boundary	▨ Temp Construction	
▭ Access Area	▨ Temp Matting	




**REVISED FIGURE 5
WETLAND IMPACTS MAP**

SHEET 149 of 297 COUNTY: JEFFERSON
SCALE: 1 in = 250 feet FILE NAME: NFRC_WetlandsJDv3_Impacts_je
DRAWN BY: mseibel DATE: 3/18/2020 4:07:52 PM

NOTE: Acreage values of 0.00 are less than 0.01 acre. Refer to TABLE 8.

Sources: FDOT, 2018; ECT, 2019, E&E, 2019; Golder, 2019; ESRI, 2018

NORTH FLORIDA RESILIENCY CONNECTION

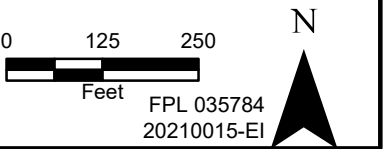

NAD 1983 StatePlane Florida North FIPS 0903 Feet



LEGEND

- | | | |
|------------------|-------------------|---------|
| ● Mile Post | Perm Conversion | Wetland |
| ● Structures | Perm Fill | Ditch |
| Project Boundary | Temp Construction | |
| Access Area | Temp Matting | |



**REVISED FIGURE 5
WETLAND IMPACTS MAP**

SHEET 150 of 297 COUNTY: JEFFERSON
SCALE: 1 in = 250 feet FILE NAME: NFRC_WetlandsJDv3_Impacts_je
DRAWN BY: mseibel DATE: 3/18/2020 4:07:52 PM

NOTE: Acreage values of 0.00 are less than 0.01 acre. Refer to TABLE 8.

Sources: FDOT, 2018; ECT, 2019, E&E, 2019; Golder, 2019; ESRI, 2018

NORTH FLORIDA RESILIENCY CONNECTION



NAD 1983 StatePlane Florida North FIPS 0903 Feet



LEGEND

	Access Area		Temp Construction		Wetland
			Temp Matting		



**REVISED FIGURE 5
WETLAND IMPACTS MAP**

SHEET 151 of 297 COUNTY: JEFFERSON
SCALE: 1 in = 250 feet FILE NAME: NFRC_WetlandsJDv3_Impacts_j
DRAWN BY: mseibel DATE: 3/18/2020 4:07:52 PM

NOTE: Acreage values of 0.00 are less than 0.01 acre. Refer to TABLE 8.

Sources: FDOT, 2018; ECT, 2019, E&E, 2019; Golder, 2019; ESRI, 2018

NORTH FLORIDA RESILIENCY CONNECTION



FPL 035786
20210015-EI

NAD 1983 StatePlane Florida North FIPS 0903 Feet



LEGEND

- | | | |
|------------------|-------------------|---------|
| ● Mile Post | Perm Conversion | Wetland |
| ● Structures | Perm Fill | Ditch |
| Project Boundary | Temp Construction | |
| Access Area | Temp Matting | |




**REVISED FIGURE 5
WETLAND IMPACTS MAP**

SHEET 152 of 297 COUNTY: JEFFERSON
SCALE: 1 in = 250 feet FILE NAME: NFRC_WetlandsJDv3_Impacts_je
DRAWN BY: mseibel DATE: 3/18/2020 4:07:52 PM

NOTE: Acreage values of 0.00 are less than 0.01 acre. Refer to TABLE 8.

Sources: FDOT, 2018; ECT, 2019, E&E, 2019; Golder, 2019; ESRI, 2018

NORTH FLORIDA RESILIENCY CONNECTION

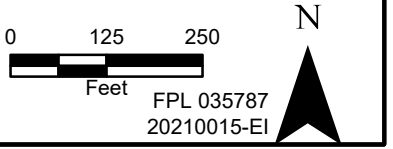

NAD 1983 StatePlane Florida North FIPS 0903 Feet



LEGEND

● Mile Post	Perm Conversion	Wetland
● Structures	Perm Fill	
Stream/River	Temp Construction	
Project Boundary	Temp Matting	
Access Area		




**REVISED FIGURE 5
WETLAND IMPACTS MAP**

SHEET 153 of 297 COUNTY: JEFFERSON
SCALE: 1 in = 250 feet FILE NAME: NFRC_WetlandsJDv3_Impacts_j
DRAWN BY: mseibel DATE: 3/18/2020 4:07:52 PM

NOTE: Acreage values of 0.00 are less than 0.01 acre. Refer to TABLE 8.

Sources: FDOT, 2018; ECT, 2019, E&E, 2019; Golder, 2019; ESRI, 2018


NORTH FLORIDA RESILIENCY CONNECTION

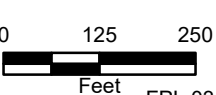

FPL 035788
20210015-EI



NAD 1983 StatePlane Florida North FIPS 0903 Feet

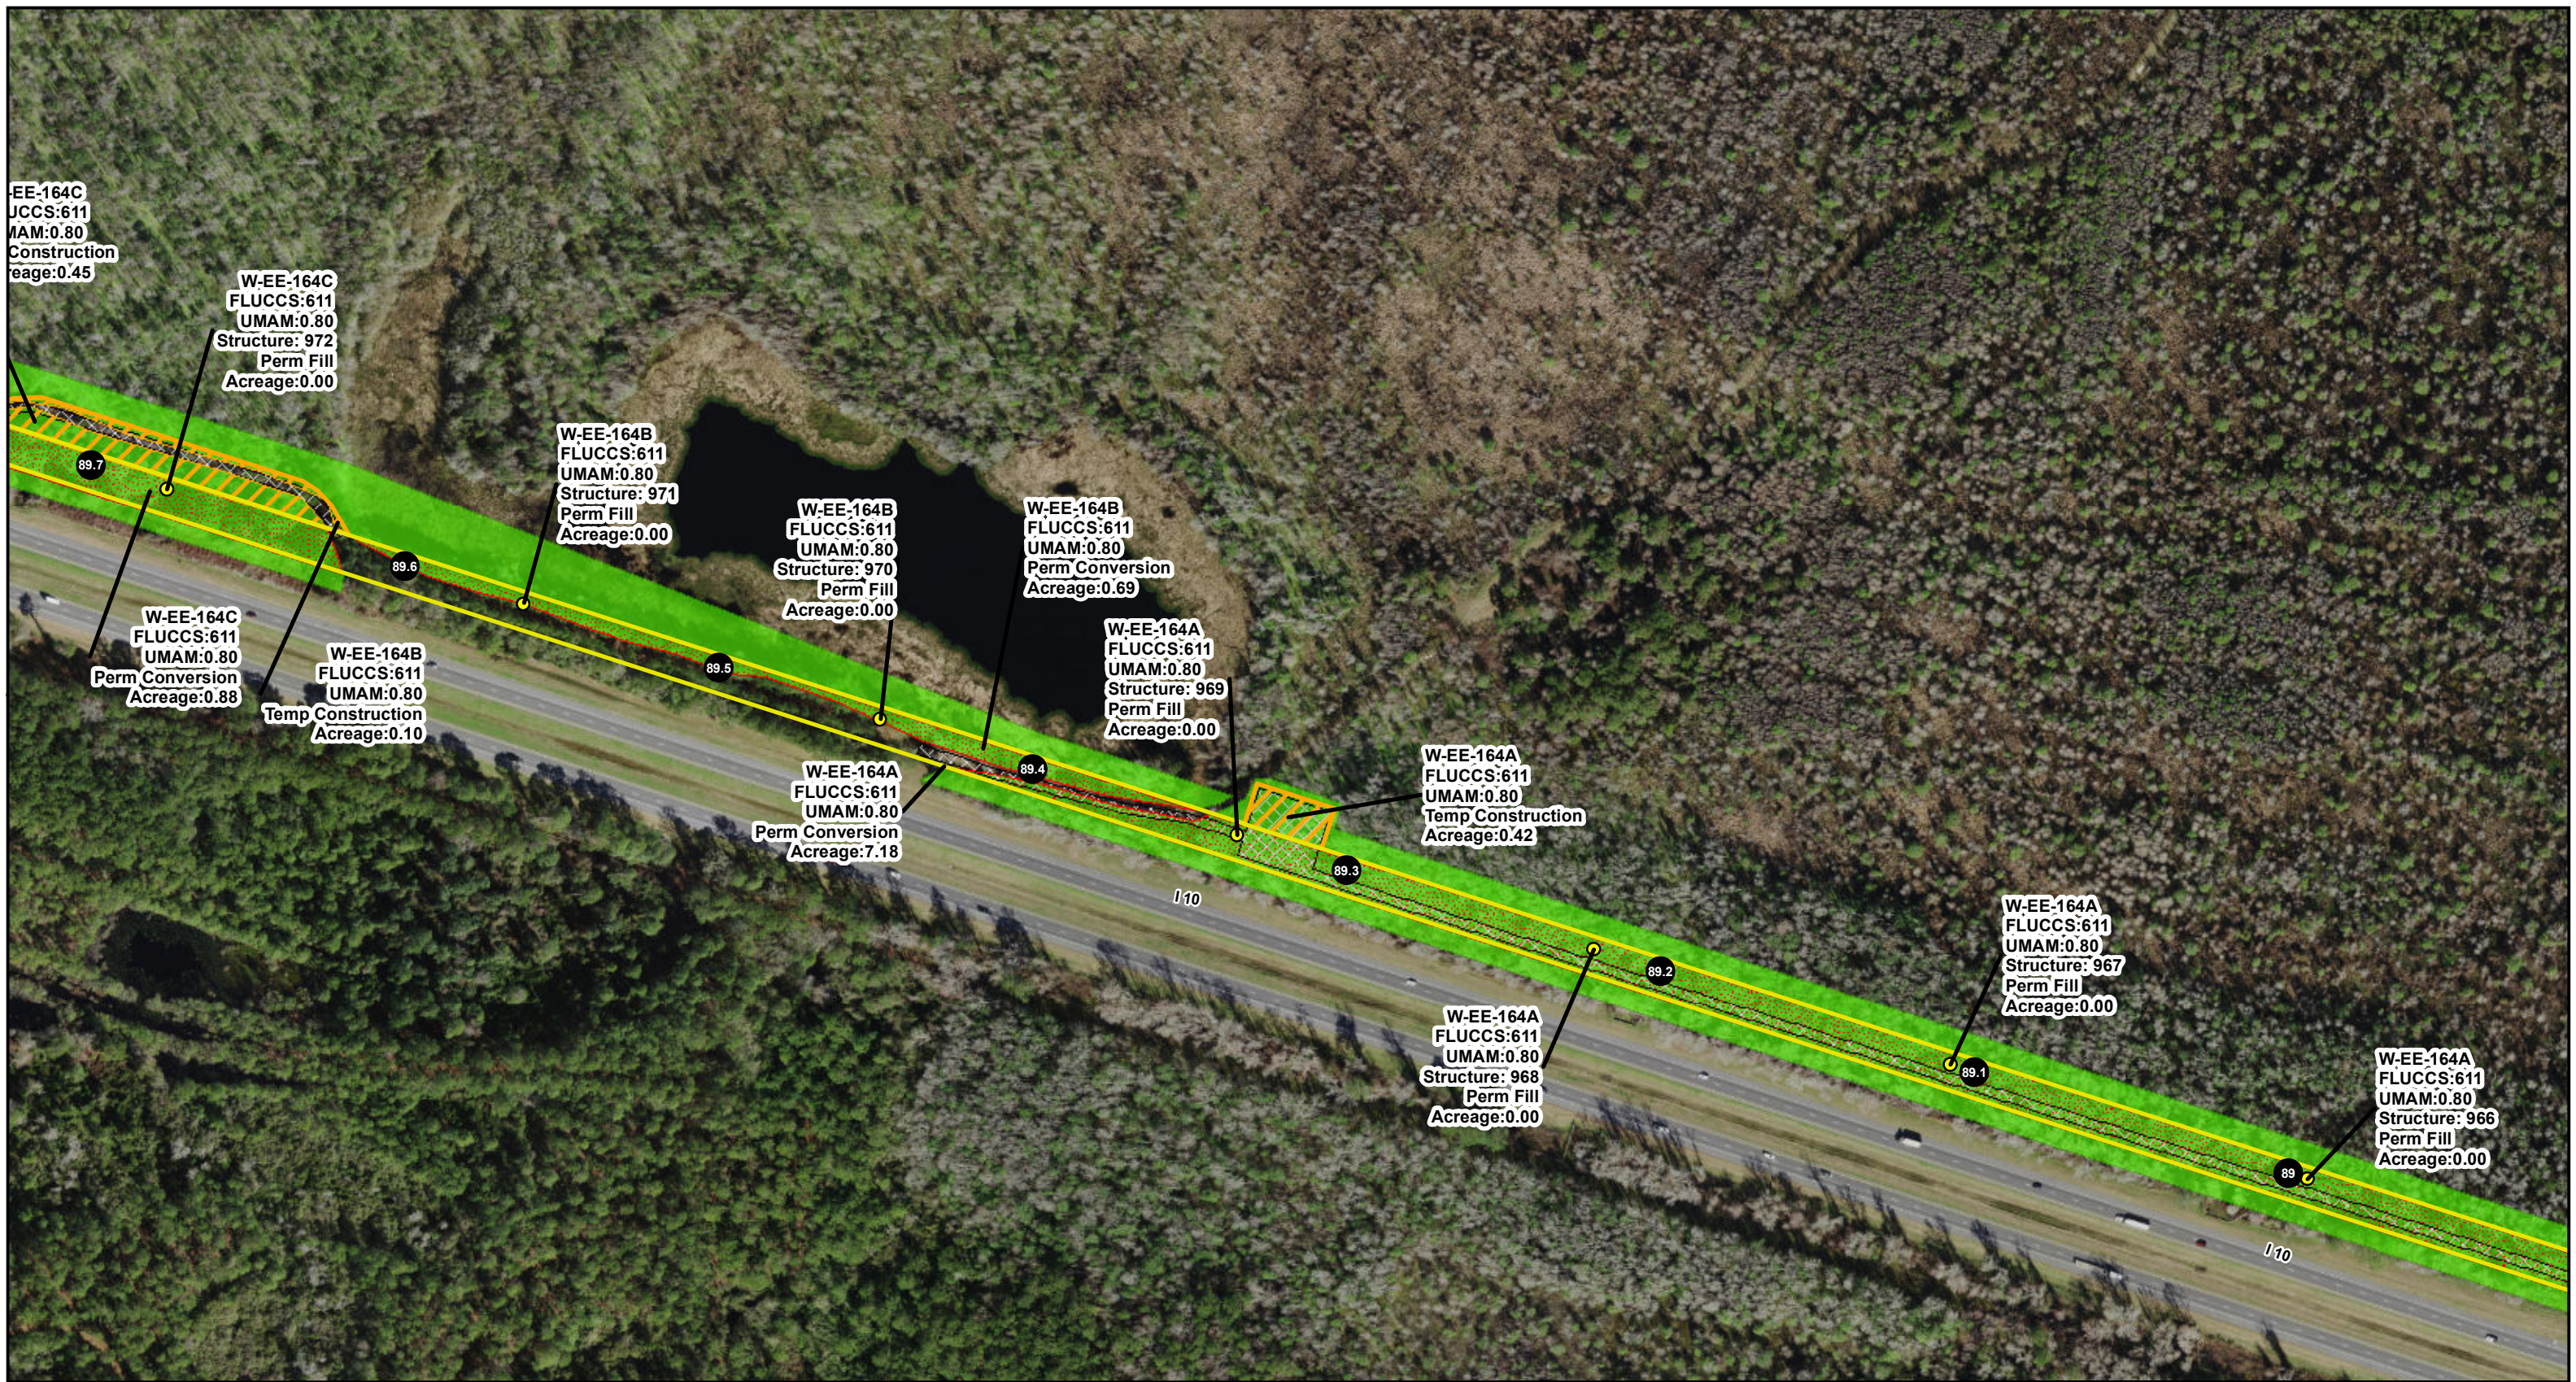

LEGEND

● Mile Post	▨ Perm Conversion	■ Wetland
● Structures	▨ Perm Fill	
▭ Project Boundary	▨ Temp Construction	
▭ Access Area	▨ Temp Matting	




**REVISED FIGURE 5
WETLAND IMPACTS MAP**

SHEET 154 of 297 COUNTY: JEFFERSON
SCALE: 1 in = 250 feet FILE NAME: NFRC_WetlandsJDv3_Impacts_je
DRAWN BY: mseibel DATE: 3/18/2020 4:07:52 PM

NOTE: Acreage values of 0.00 are less than 0.01 acre. Refer to TABLE 8.

Sources: FDOT, 2018; ECT, 2019, E&E, 2019; Golder, 2019; ESRI, 2018


NORTH FLORIDA RESILIENCY CONNECTION

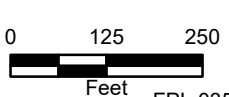

FPL 035789
20210015-EI



NAD 1983 StatePlane Florida North FIPS 0903 Feet

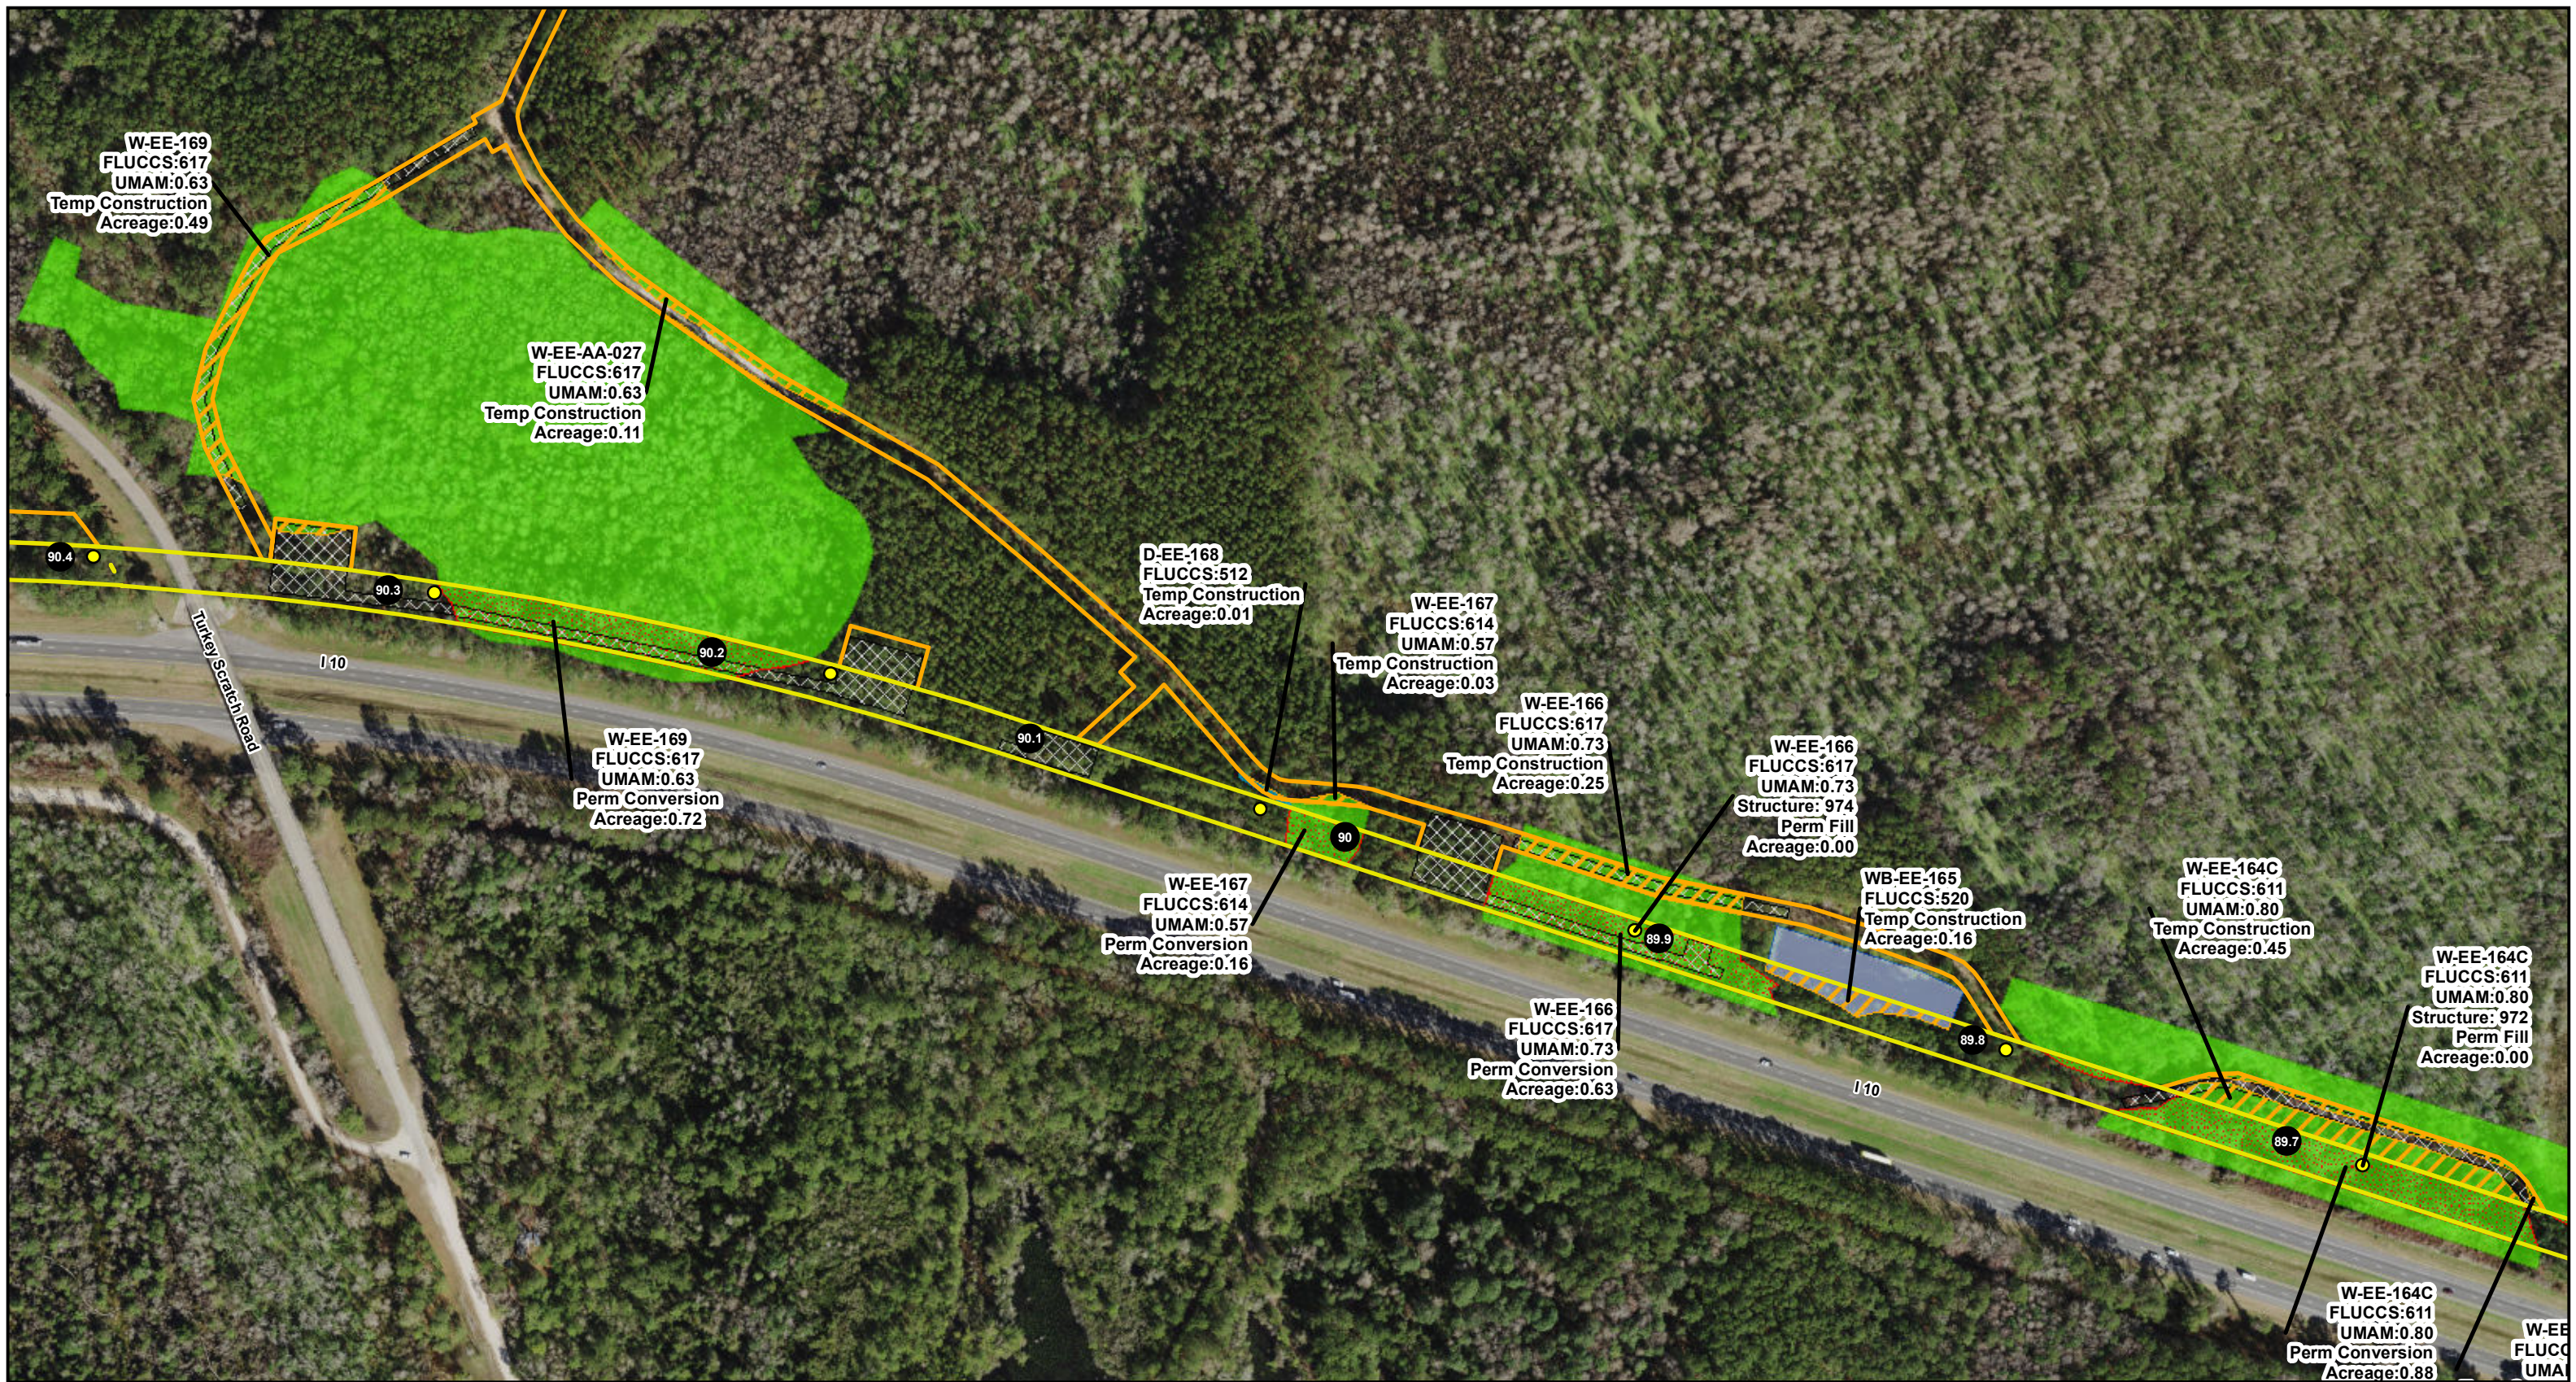

LEGEND

● Mile Post	Perm Conversion	Wetland
● Structures	Perm Fill	Ditch
Project Boundary	Temp Construction	Waterbody
Access Area	Temp Matting	




**REVISED FIGURE 5
WETLAND IMPACTS MAP**

SHEET 155 of 297 COUNTY: JEFFERSON
SCALE: 1 in = 250 feet FILE NAME: NFRC_WetlandsJDv3_Impacts_j
DRAWN BY: mseibel DATE: 3/18/2020 4:07:52 PM

NOTE: Acreage values of 0.00 are less than 0.01 acre. Refer to TABLE 8.

Sources: FDOT, 2018; ECT, 2019, E&E, 2019; Golder, 2019; ESRI, 2018

NORTH FLORIDA RESILIENCY CONNECTION

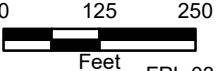

FPL 035790
20210015-EI

NAD 1983 StatePlane Florida North FIPS 0903 Feet



LEGEND

 Access Area



**REVISED FIGURE 5
WETLAND IMPACTS MAP**

SHEET 156 of 297 COUNTY: JEFFERSON
SCALE: 1 in = 250 feet FILE NAME: NFRC_WetlandsJDv3_Impacts_je
DRAWN BY: mseibel DATE: 3/18/2020 4:07:52 PM

NOTE: Acreage values of 0.00 are less than 0.01 acre. Refer to TABLE 8.


Sources: FDOT, 2018; ECT, 2019, E&E, 2019; Golder, 2019; ESRI, 2018

NORTH FLORIDA RESILIENCY CONNECTION



FPL 035791
20210015-EI

NAD 1983 StatePlane Florida North FIPS 0903 Feet

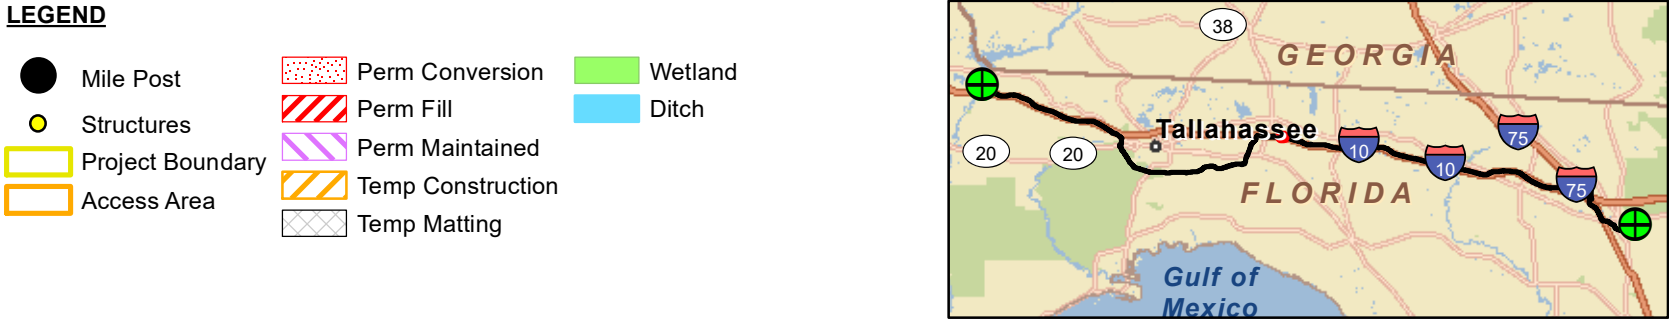

**REVISED FIGURE 5
WETLAND IMPACTS MAP**

SHEET 157 of 297 COUNTY: JEFFERSON
SCALE: 1 in = 250 feet FILE NAME: NFRC_WetlandsJDv3_Impacts_je
DRAWN BY: mseibel DATE: 3/18/2020 4:07:52 PM

NOTE: Acreage values of 0.00 are less than 0.01 acre. Refer to TABLE 8.

Sources: FDOT, 2018; ECT, 2019, E&E, 2019; Golder, 2019; ESRI, 2018

NORTH FLORIDA RESILIENCY CONNECTION

FPL 035792
20210015-EI

NAD 1983 StatePlane Florida North FIPS 0903 Feet



LEGEND

- | | | |
|------------------|-------------------|---------|
| ● Mile Post | Perm Conversion | Wetland |
| ● Structures | Perm Fill | Ditch |
| Project Boundary | Perm Maintained | Stream |
| Access Area | Temp Construction | |
| | Temp Matting | |




**REVISED FIGURE 5
WETLAND IMPACTS MAP**

SHEET 158 of 297 COUNTY: JEFFERSON
SCALE: 1 in = 250 feet FILE NAME: NFRC_WetlandsJDv3_Impacts_j
DRAWN BY: mseibel DATE: 3/18/2020 4:07:52 PM

NOTE: Acreage values of 0.00 are less than 0.01 acre. Refer to TABLE 8.

Sources: FDOT, 2018; ECT, 2019, E&E, 2019; Golder, 2019; ESRI, 2018

NORTH FLORIDA RESILIENCY CONNECTION

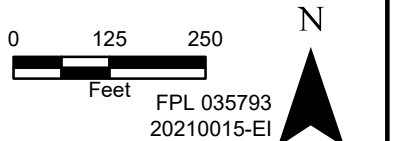

NAD 1983 StatePlane Florida North FIPS 0903 Feet



LEGEND

● Mile Post	Perm Conversion	Wetland
● Structures	Perm Fill	Stream
Stream/River	Temp Construction	Waterbody
Project Boundary	Temp Matting	
Access Area		




**REVISED FIGURE 5
WETLAND IMPACTS MAP**

SHEET 159 of 297 COUNTY: JEFFERSON
SCALE: 1 in = 250 feet FILE NAME: NFRC_WetlandsJDv3_Impacts_j
DRAWN BY: mseibel DATE: 3/18/2020 4:07:52 PM

NOTE: Acreage values of 0.00 are less than 0.01 acre. Refer to TABLE 8.

Sources: FDOT, 2018; ECT, 2019, E&E, 2019; Golder, 2019; ESRI, 2018

NORTH FLORIDA RESILIENCY CONNECTION

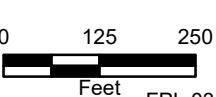

FPL 035794
20210015-EI



NAD 1983 StatePlane Florida North FIPS 0903 Feet



LEGEND

- Mile Post
- Structures
- Guy Anchor
- Project Boundary
- ▨ Temp Construction
- ▨ Temp Matting
- Ditch




**REVISED FIGURE 5
WETLAND IMPACTS MAP**

SHEET 160 of 297 COUNTY: JEFFERSON
SCALE: 1 in = 250 feet FILE NAME: NFRC_WetlandsJDv3_Impacts_je
DRAWN BY: mseibel DATE: 3/18/2020 4:07:52 PM

NOTE: Acreage values of 0.00 are less than 0.01 acre. Refer to TABLE 8.

Sources: FDOT, 2018; ECT, 2019, E&E, 2019; Golder, 2019; ESRI, 2018

NORTH FLORIDA RESILIENCY CONNECTION

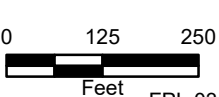

FPL 035795
20210015-EI



NAD 1983 StatePlane Florida North FIPS 0903 Feet



LEGEND

● Mile Post	▨ Perm Conversion	■ Wetland
● Structures		■ Stream
● Guy Anchor		
~ Stream/River		
▭ Project Boundary		




**REVISED FIGURE 5
WETLAND IMPACTS MAP**

SHEET 161 of 297 COUNTY: JEFFERSON
SCALE: 1 in = 250 feet FILE NAME: NFRC_WetlandsJDv3_Impacts_j
DRAWN BY: mseibel DATE: 3/18/2020 4:07:52 PM

NOTE: Acreage values of 0.00 are less than 0.01 acre. Refer to TABLE 8.

Sources: FDOT, 2018; ECT, 2019, E&E, 2019; Golder, 2019; ESRI, 2018

NORTH FLORIDA RESILIENCY CONNECTION

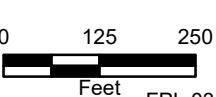

FPL 035796
20210015-EI



NAD 1983 StatePlane Florida North FIPS 0903 Feet



LEGEND

● Mile Post	Perm Conversion	Wetland
● Structures	Perm Maintained	Stream
Stream/River	Temp Construction	
Project Boundary	Temp Matting	
Access Area		



**REVISED FIGURE 5
WETLAND IMPACTS MAP**

SHEET 162 of 297 COUNTY: JEFFERSON
SCALE: 1 in = 250 feet FILE NAME: NFRC_WetlandsJDv3_Impacts_j
DRAWN BY: mseibel DATE: 3/18/2020 4:07:52 PM
NOTE: Acreage values of 0.00 are less than 0.01 acre. Refer to TABLE 8.

Sources: FDOT, 2018; ECT, 2019, E&E, 2019; Golder, 2019; ESRI, 2018

NORTH FLORIDA RESILIENCY CONNECTION



NAD 1983 StatePlane Florida North FIPS 0903 Feet



LEGEND

● Mile Post	Perm Conversion	Wetland
● Structures	Perm Fill	
Stream/River	Temp Construction	
Project Boundary	Temp Matting	
Staging		
Access Area		




**REVISED FIGURE 5
WETLAND IMPACTS MAP**

SHEET 163 of 297 COUNTY: JEFFERSON
SCALE: 1 in = 250 feet FILE NAME: NFRC_WetlandsJDv3_Impacts_je
DRAWN BY: mseibel DATE: 3/18/2020 4:07:52 PM

NOTE: Acreage values of 0.00 are less than 0.01 acre. Refer to TABLE 8.

Sources: FDOT, 2018; ECT, 2019, E&E, 2019; Golder, 2019; ESRI, 2018


NORTH FLORIDA RESILIENCY CONNECTION

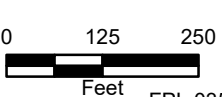

FPL 035798
20210015-EI


N

NAD 1983 StatePlane Florida North FIPS 0903 Feet

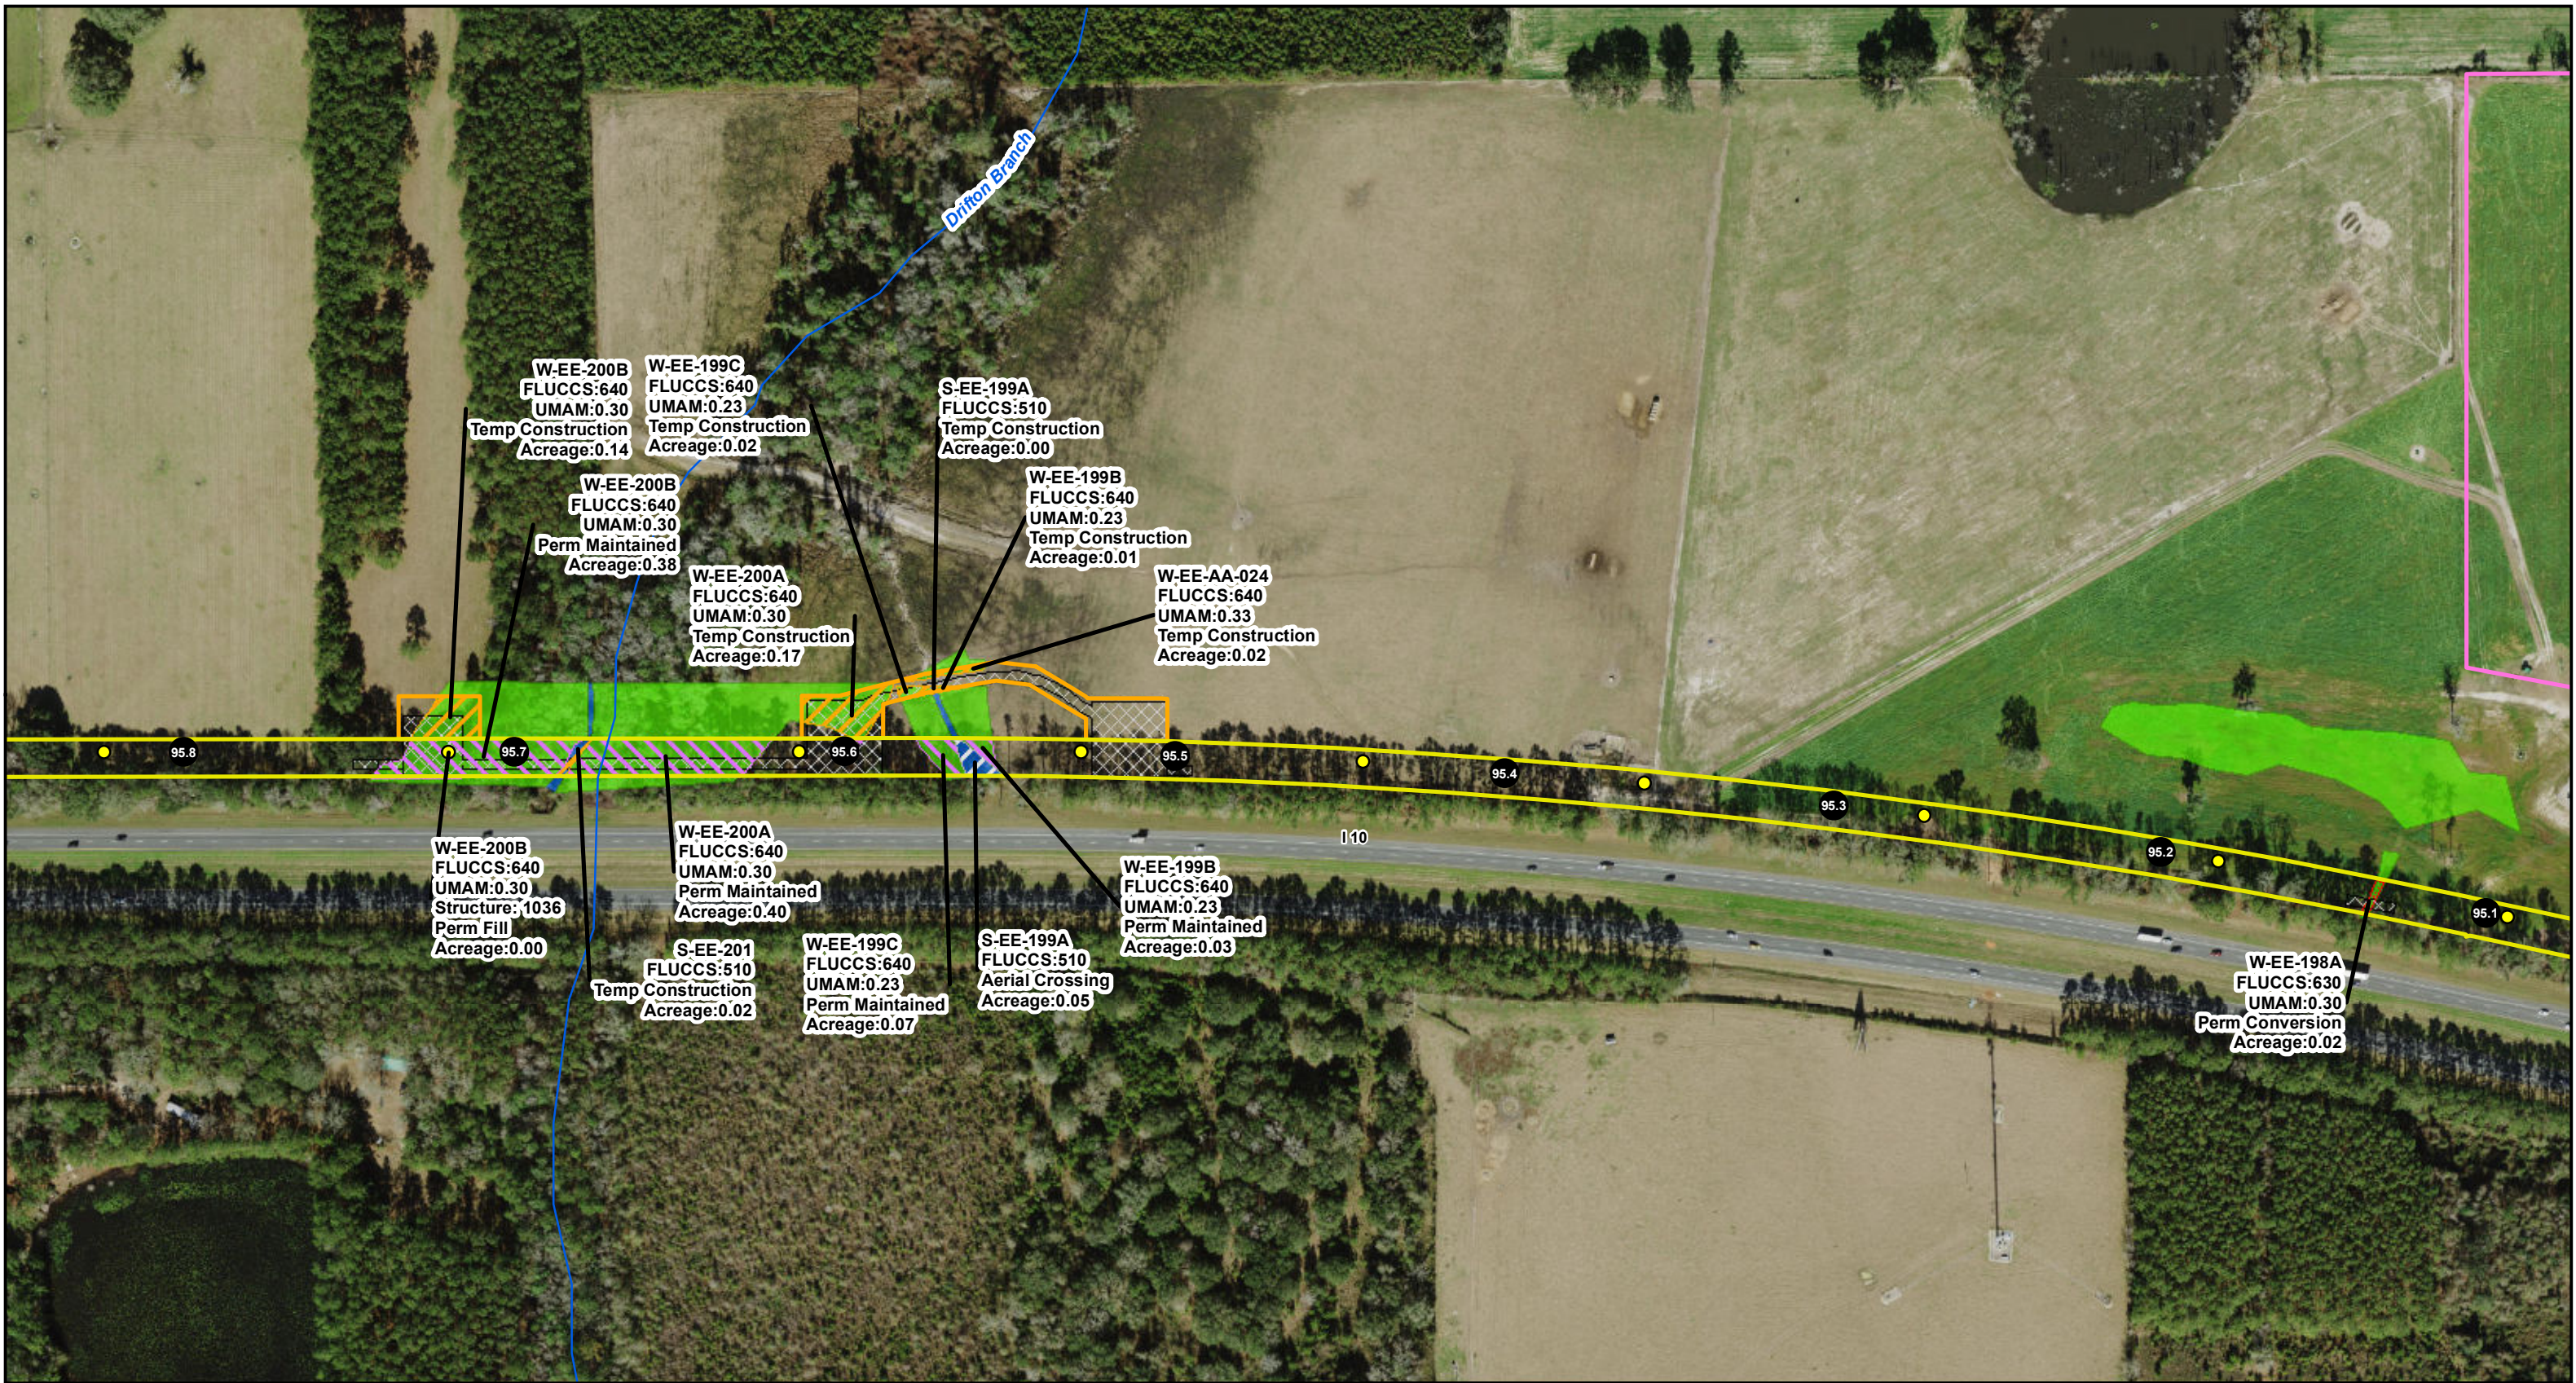

LEGEND

- | | | |
|------------------|-------------------|---------|
| ● Mile Post | Aerial Crossing | Wetland |
| ● Structures | Perm Conversion | Stream |
| Stream/River | Perm Fill | |
| Project Boundary | Perm Maintained | |
| Staging | Temp Construction | |
| Access Area | Temp Matting | |

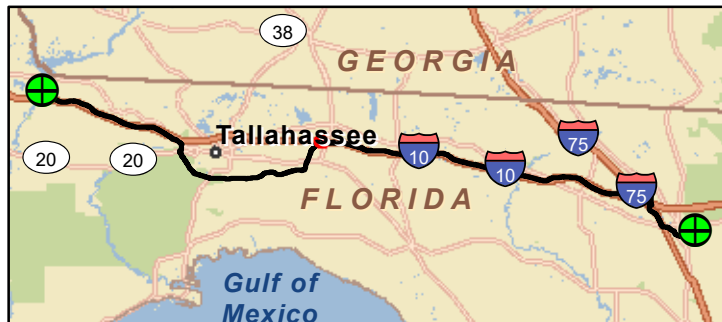


**REVISED FIGURE 5
WETLAND IMPACTS MAP**

SHEET 164 of 297 COUNTY: JEFFERSON
SCALE: 1 in = 250 feet FILE NAME: NFRC_WetlandsJDv3_Impacts_je
DRAWN BY: mseibel DATE: 3/18/2020 4:07:52 PM


NOTE: Acreage values of 0.00 are less than 0.01 acre. Refer to TABLE 8.

Sources: FDOT, 2018; ECT, 2019, E&E, 2019; Golder, 2019; ESRI, 2018

NORTH FLORIDA RESILIENCY CONNECTION

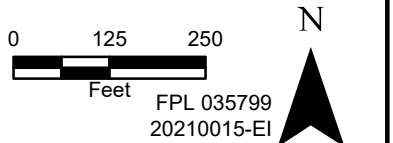

NAD 1983 StatePlane Florida North FIPS 0903 Feet

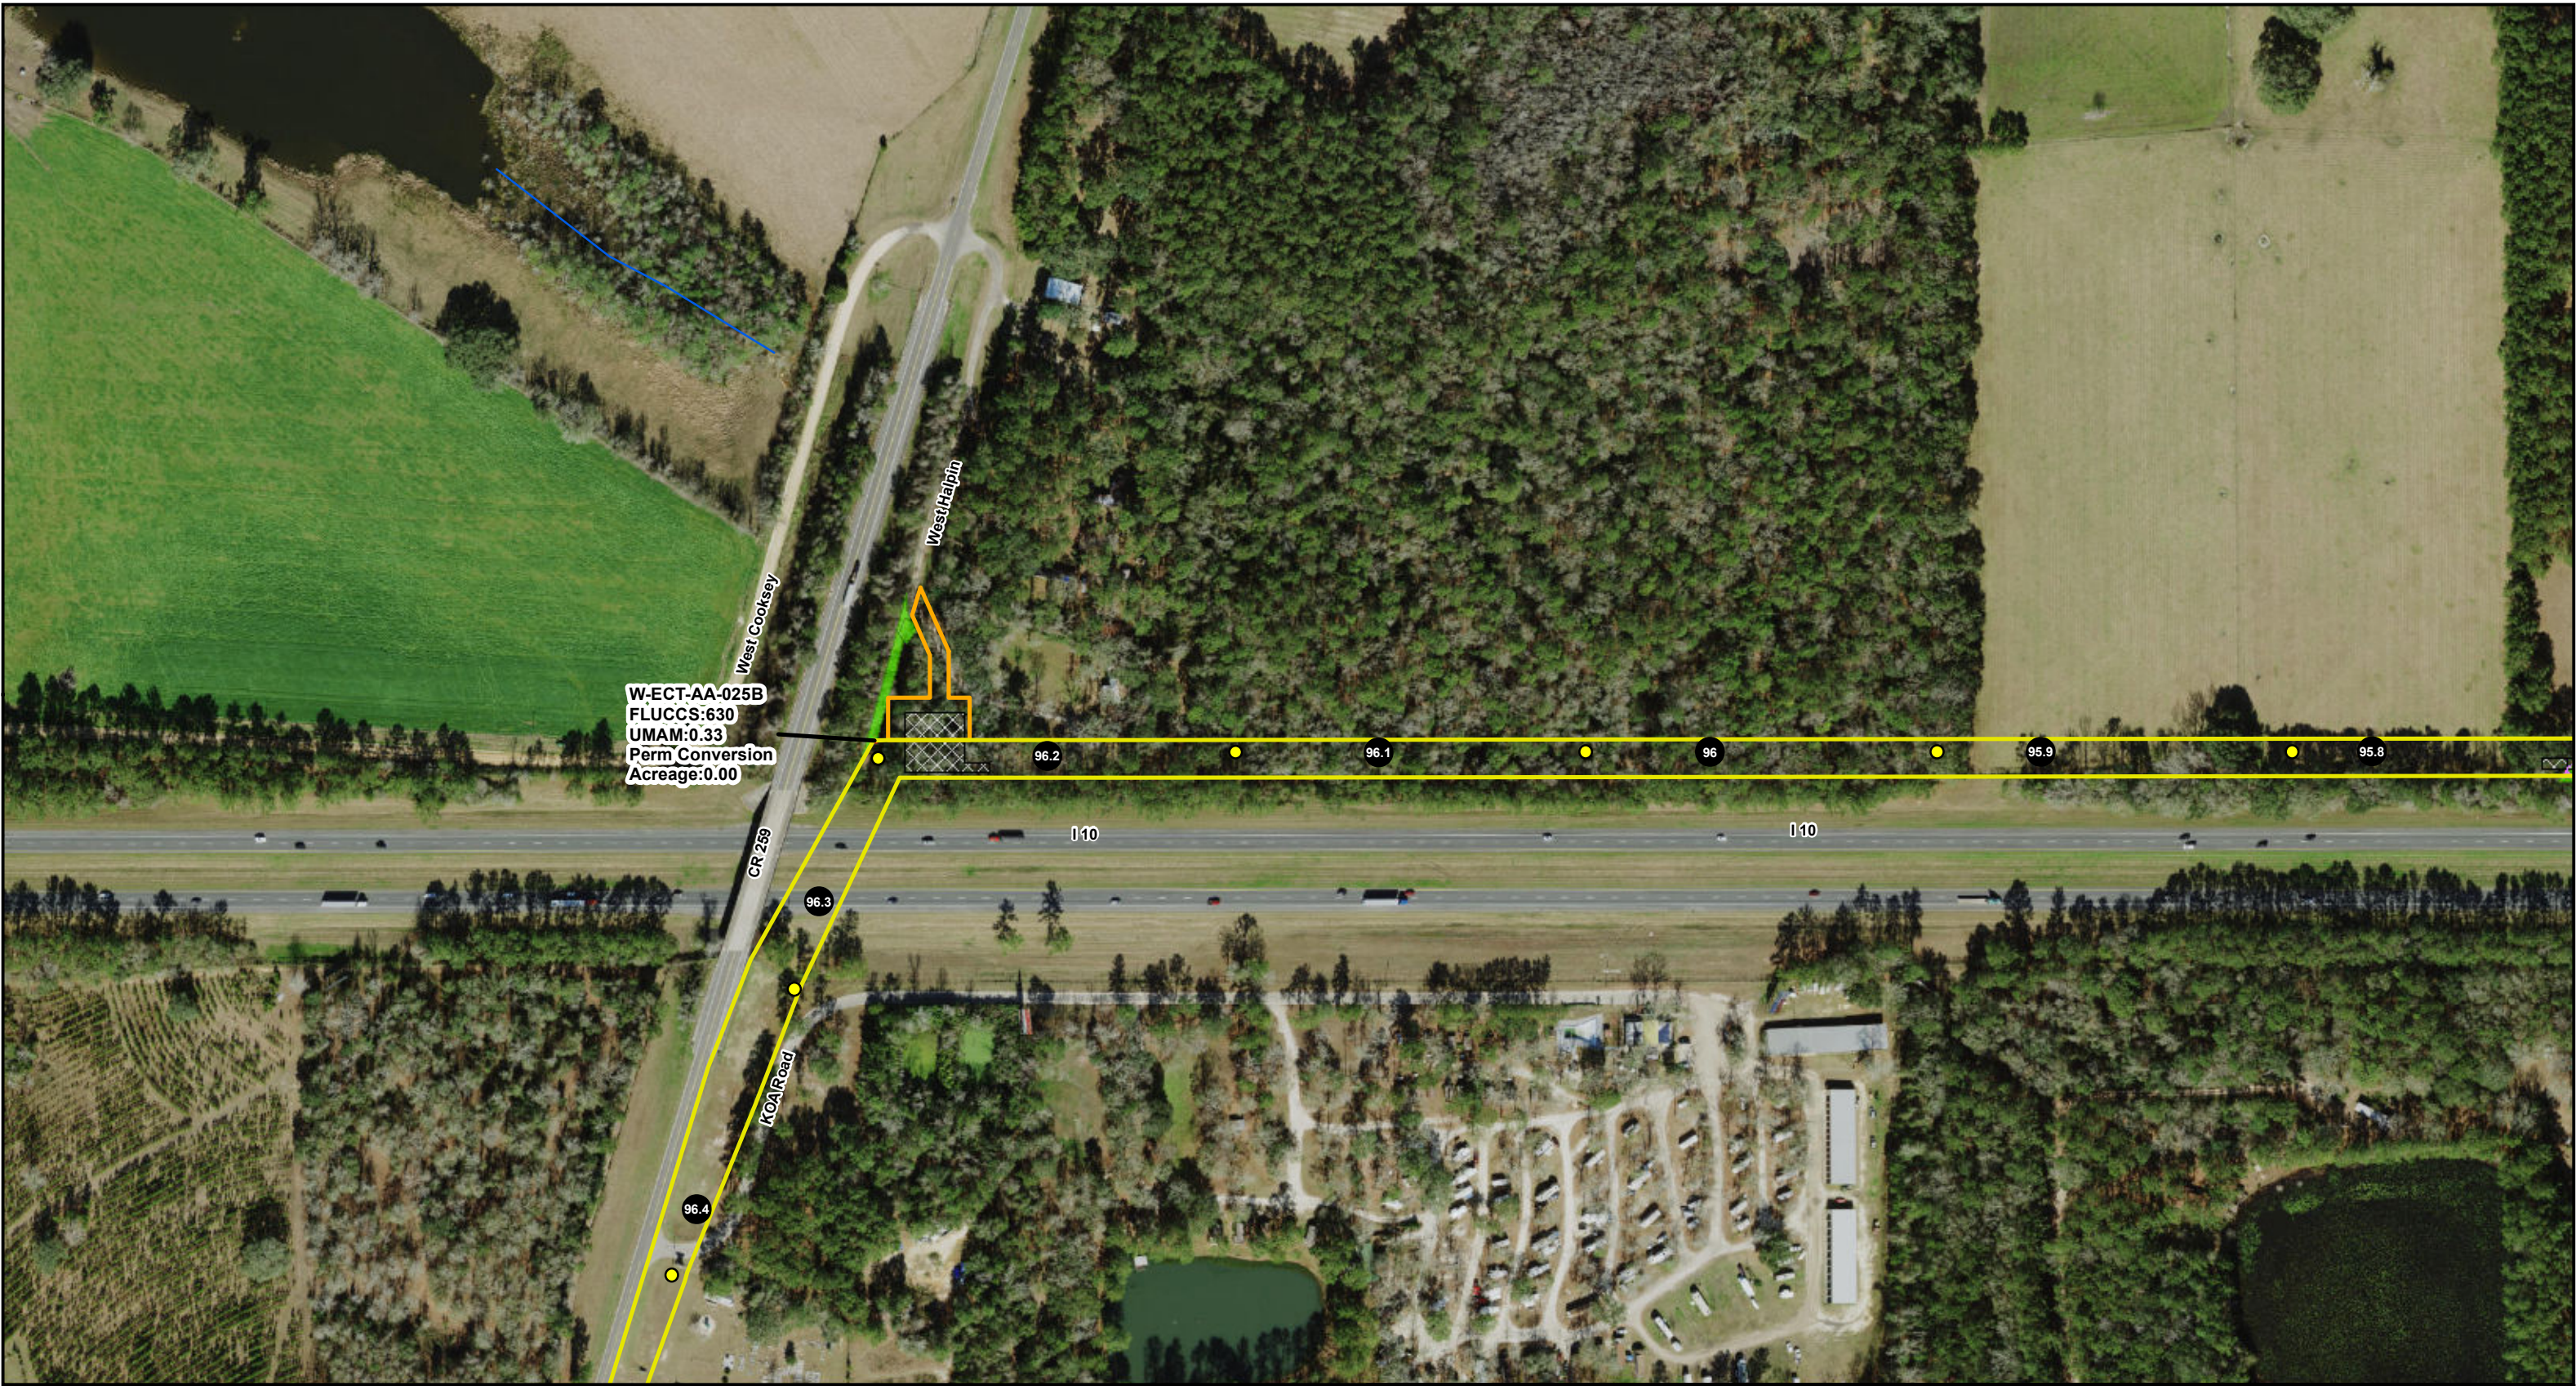

LEGEND

● Mile Post	Perm Conversion	Wetland
● Structures	Perm Maintained	
Stream/River	Temp Matting	
Project Boundary		
Access Area		




**REVISED FIGURE 5
WETLAND IMPACTS MAP**

SHEET 165 of 297 COUNTY: JEFFERSON
SCALE: 1 in = 250 feet FILE NAME: NFRC_WetlandsJDv3_Impacts_j
DRAWN BY: mseibel DATE: 3/18/2020 4:07:52 PM

NOTE: Acreage values of 0.00 are less than 0.01 acre. Refer to TABLE 8.

Sources: FDOT, 2018; ECT, 2019, E&E, 2019; Golder, 2019; ESRI, 2018

NORTH FLORIDA RESILIENCY CONNECTION

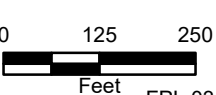

FPL 035800
20210015-EI



NAD 1983 StatePlane Florida North FIPS 0903 Feet



LEGEND

Mile Post

Structures

Project Boundary

Temp Construction

Wetland



**REVISED FIGURE 5
WETLAND IMPACTS MAP**

SHEET 166 of 297

SCALE: 1 in = 250 feet

DRAWN BY: mseibel

COUNTY: JEFFERSON


FILE NAME: NFRC_WetlandsJDv3_Impacts_je

DATE: 3/18/2020 4:07:52 PM

NOTE: Acreage values of 0.00 are less than 0.01 acre. Refer to TABLE 8.

Sources: FDOT, 2018; ECT, 2019, E&E, 2019; Golder, 2019; ESRI, 2018

NORTH FLORIDA RESILIENCY CONNECTION

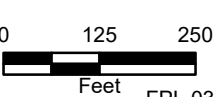

FPL 035801
20210015-EI



NAD 1983 StatePlane Florida North FIPS 0903 Feet



LEGEND

- Mile Post
- Structures
- Stream/River
- Project Boundary

GEORGIA
Tallahassee
FLORIDA
Gulf of Mexico

**REVISED FIGURE 5
WETLAND IMPACTS MAP**

SHEET 167 of 297 COUNTY: JEFFERSON
SCALE: 1 in = 250 feet FILE NAME: NFRC_WetlandsJDv3_Impacts_je
DRAWN BY: mseibel DATE: 3/18/2020 4:07:52 PM

NOTE: Acreage values of 0.00 are less than 0.01 acre. Refer to TABLE 8.

Sources: FDOT, 2018; ECT, 2019, E&E, 2019; Golder, 2019; ESRI, 2018

NORTH FLORIDA RESILIENCY CONNECTION

Gulf Power®

0 125 250
Feet

FPL 035802
20210015-EI



LEGEND

- | | | |
|--------------------|-------------------|-----------|
| ● Mile Post | ▨ Perm Conversion | ■ Wetland |
| ● Structures | ▨ Perm Fill | |
| ~ Stream/River | ▨ Temp Matting | |
| ▭ Project Boundary | | |




**REVISED FIGURE 5
WETLAND IMPACTS MAP**

SHEET 168 of 297 COUNTY: JEFFERSON
SCALE: 1 in = 250 feet FILE NAME: NFRC_WetlandsJDv3_Impacts_je
DRAWN BY: mseibel DATE: 3/18/2020 4:07:52 PM

NOTE: Acreage values of 0.00 are less than 0.01 acre. Refer to TABLE 8.

Sources: FDOT, 2018; ECT, 2019, E&E, 2019; Golder, 2019; ESRI, 2018

NORTH FLORIDA RESILIENCY CONNECTION

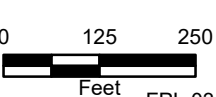

FPL 035803
20210015-EI



NAD 1983 StatePlane Florida North FIPS 0903 Feet



LEGEND

● Mile Post	▨ Perm Conversion	■ Wetland
● Structures	▨ Perm Fill	
~ Stream/River	▨ Temp Matting	
▭ Project Boundary		





**REVISED FIGURE 5
WETLAND IMPACTS MAP**

SHEET 169 of 297 COUNTY: JEFFERSON
SCALE: 1 in = 250 feet FILE NAME: NFRC_WetlandsJDv3_Impacts_j
DRAWN BY: mseibel DATE: 3/18/2020 4:07:52 PM

NOTE: Acreage values of 0.00 are less than 0.01 acre. Refer to TABLE 8.

Sources: FDOT, 2018; ECT, 2019, E&E, 2019; Golder, 2019; ESRI, 2018

NORTH FLORIDA RESILIENCY CONNECTION

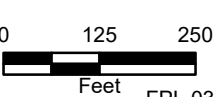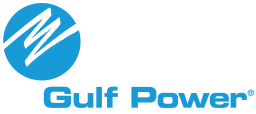

FPL 035804
20210015-EI

NAD 1983 StatePlane Florida North FIPS 0903 Feet



LEGEND

- | | | |
|------------------|-------------------|---------|
| ● Mile Post | Perm Conversion | Wetland |
| ● Structures | Temp Construction | Ditch |
| Stream/River | | |
| Project Boundary | | |




**REVISED FIGURE 5
WETLAND IMPACTS MAP**

SHEET 170 of 297 COUNTY: JEFFERSON
SCALE: 1 in = 250 feet FILE NAME: NFRC_WetlandsJDv3_Impacts_je
DRAWN BY: mseibel DATE: 3/18/2020 4:07:52 PM

NOTE: Acreage values of 0.00 are less than 0.01 acre. Refer to TABLE 8.

Sources: FDOT, 2018; ECT, 2019, E&E, 2019; Golder, 2019; ESRI, 2018


NORTH FLORIDA RESILIENCY CONNECTION

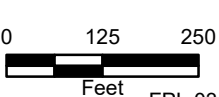

FPL 035805
20210015-EI



NAD 1983 StatePlane Florida North FIPS 0903 Feet

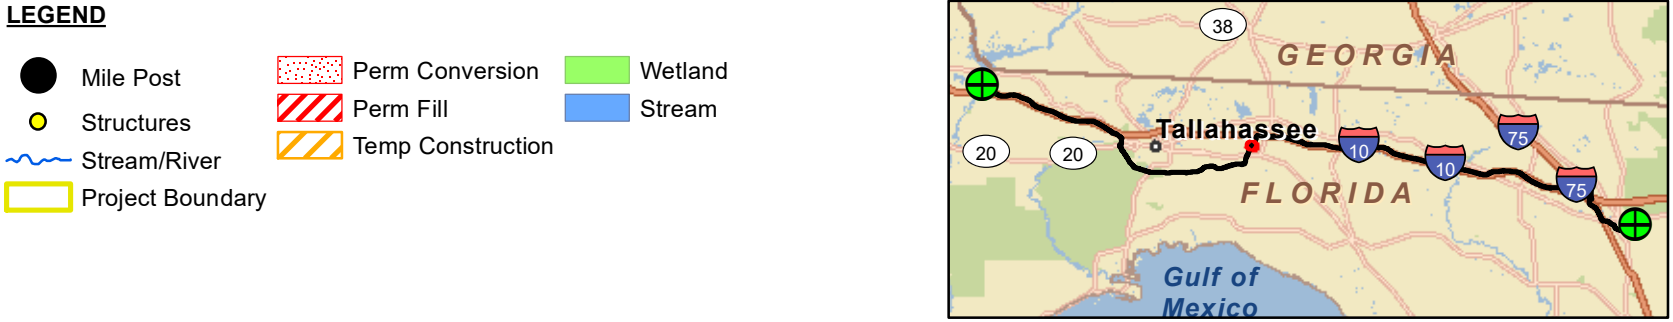

**REVISED FIGURE 5
WETLAND IMPACTS MAP**

SHEET 171 of 297 COUNTY: JEFFERSON
SCALE: 1 in = 250 feet FILE NAME: NFRC_WetlandsJDv3_Impacts_je
DRAWN BY: mseibel DATE: 3/18/2020 4:07:52 PM

NOTE: Acreage values of 0.00 are less than 0.01 acre. Refer to TABLE 8.

Sources: FDOT, 2018; ECT, 2019, E&E, 2019; Golder, 2019; ESRI, 2018

NORTH FLORIDA RESILIENCY CONNECTION

0 125 250
Feet

N

FPL 035806
20210015-EI

NAD 1983 StatePlane Florida North FIPS 0903 Feet



LEGEND

- | | | |
|------------------|-------------------|---------|
| ● Mile Post | Perm Conversion | Wetland |
| ● Structures | Temp Construction | Stream |
| Stream/River | | |
| Project Boundary | | |




**REVISED FIGURE 5
WETLAND IMPACTS MAP**

SHEET 172 of 297 COUNTY: JEFFERSON
SCALE: 1 in = 250 feet FILE NAME: NFRC_WetlandsJDv3_Impacts_j
DRAWN BY: mseibel DATE: 3/18/2020 4:07:52 PM
NOTE: Acreage values of 0.00 are less than 0.01 acre. Refer to TABLE 8.

Sources: FDOT, 2018; ECT, 2019, E&E, 2019; Golder, 2019; ESRI, 2018

NORTH FLORIDA RESILIENCY CONNECTION

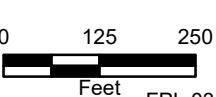

FPL 035807
20210015-EI



NAD 1983 StatePlane Florida North FIPS 0903 Feet



LEGEND

- Mile Post
- Structures
- Stream/River
- Project Boundary
- Perm Conversion
- Perm Fill
- Wetland




**REVISED FIGURE 5
WETLAND IMPACTS MAP**

SHEET 173 of 297 COUNTY: JEFFERSON
SCALE: 1 in = 250 feet FILE NAME: NFRC_WetlandsJDv3_Impacts_je
DRAWN BY: mseibel DATE: 3/18/2020 4:07:52 PM

NOTE: Acreage values of 0.00 are less than 0.01 acre. Refer to TABLE 8.

Sources: FDOT, 2018; ECT, 2019, E&E, 2019; Golder, 2019; ESRI, 2018


NORTH FLORIDA RESILIENCY CONNECTION

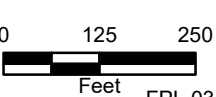

FPL 035808
20210015-EI



NAD 1983 StatePlane Florida North FIPS 0903 Feet

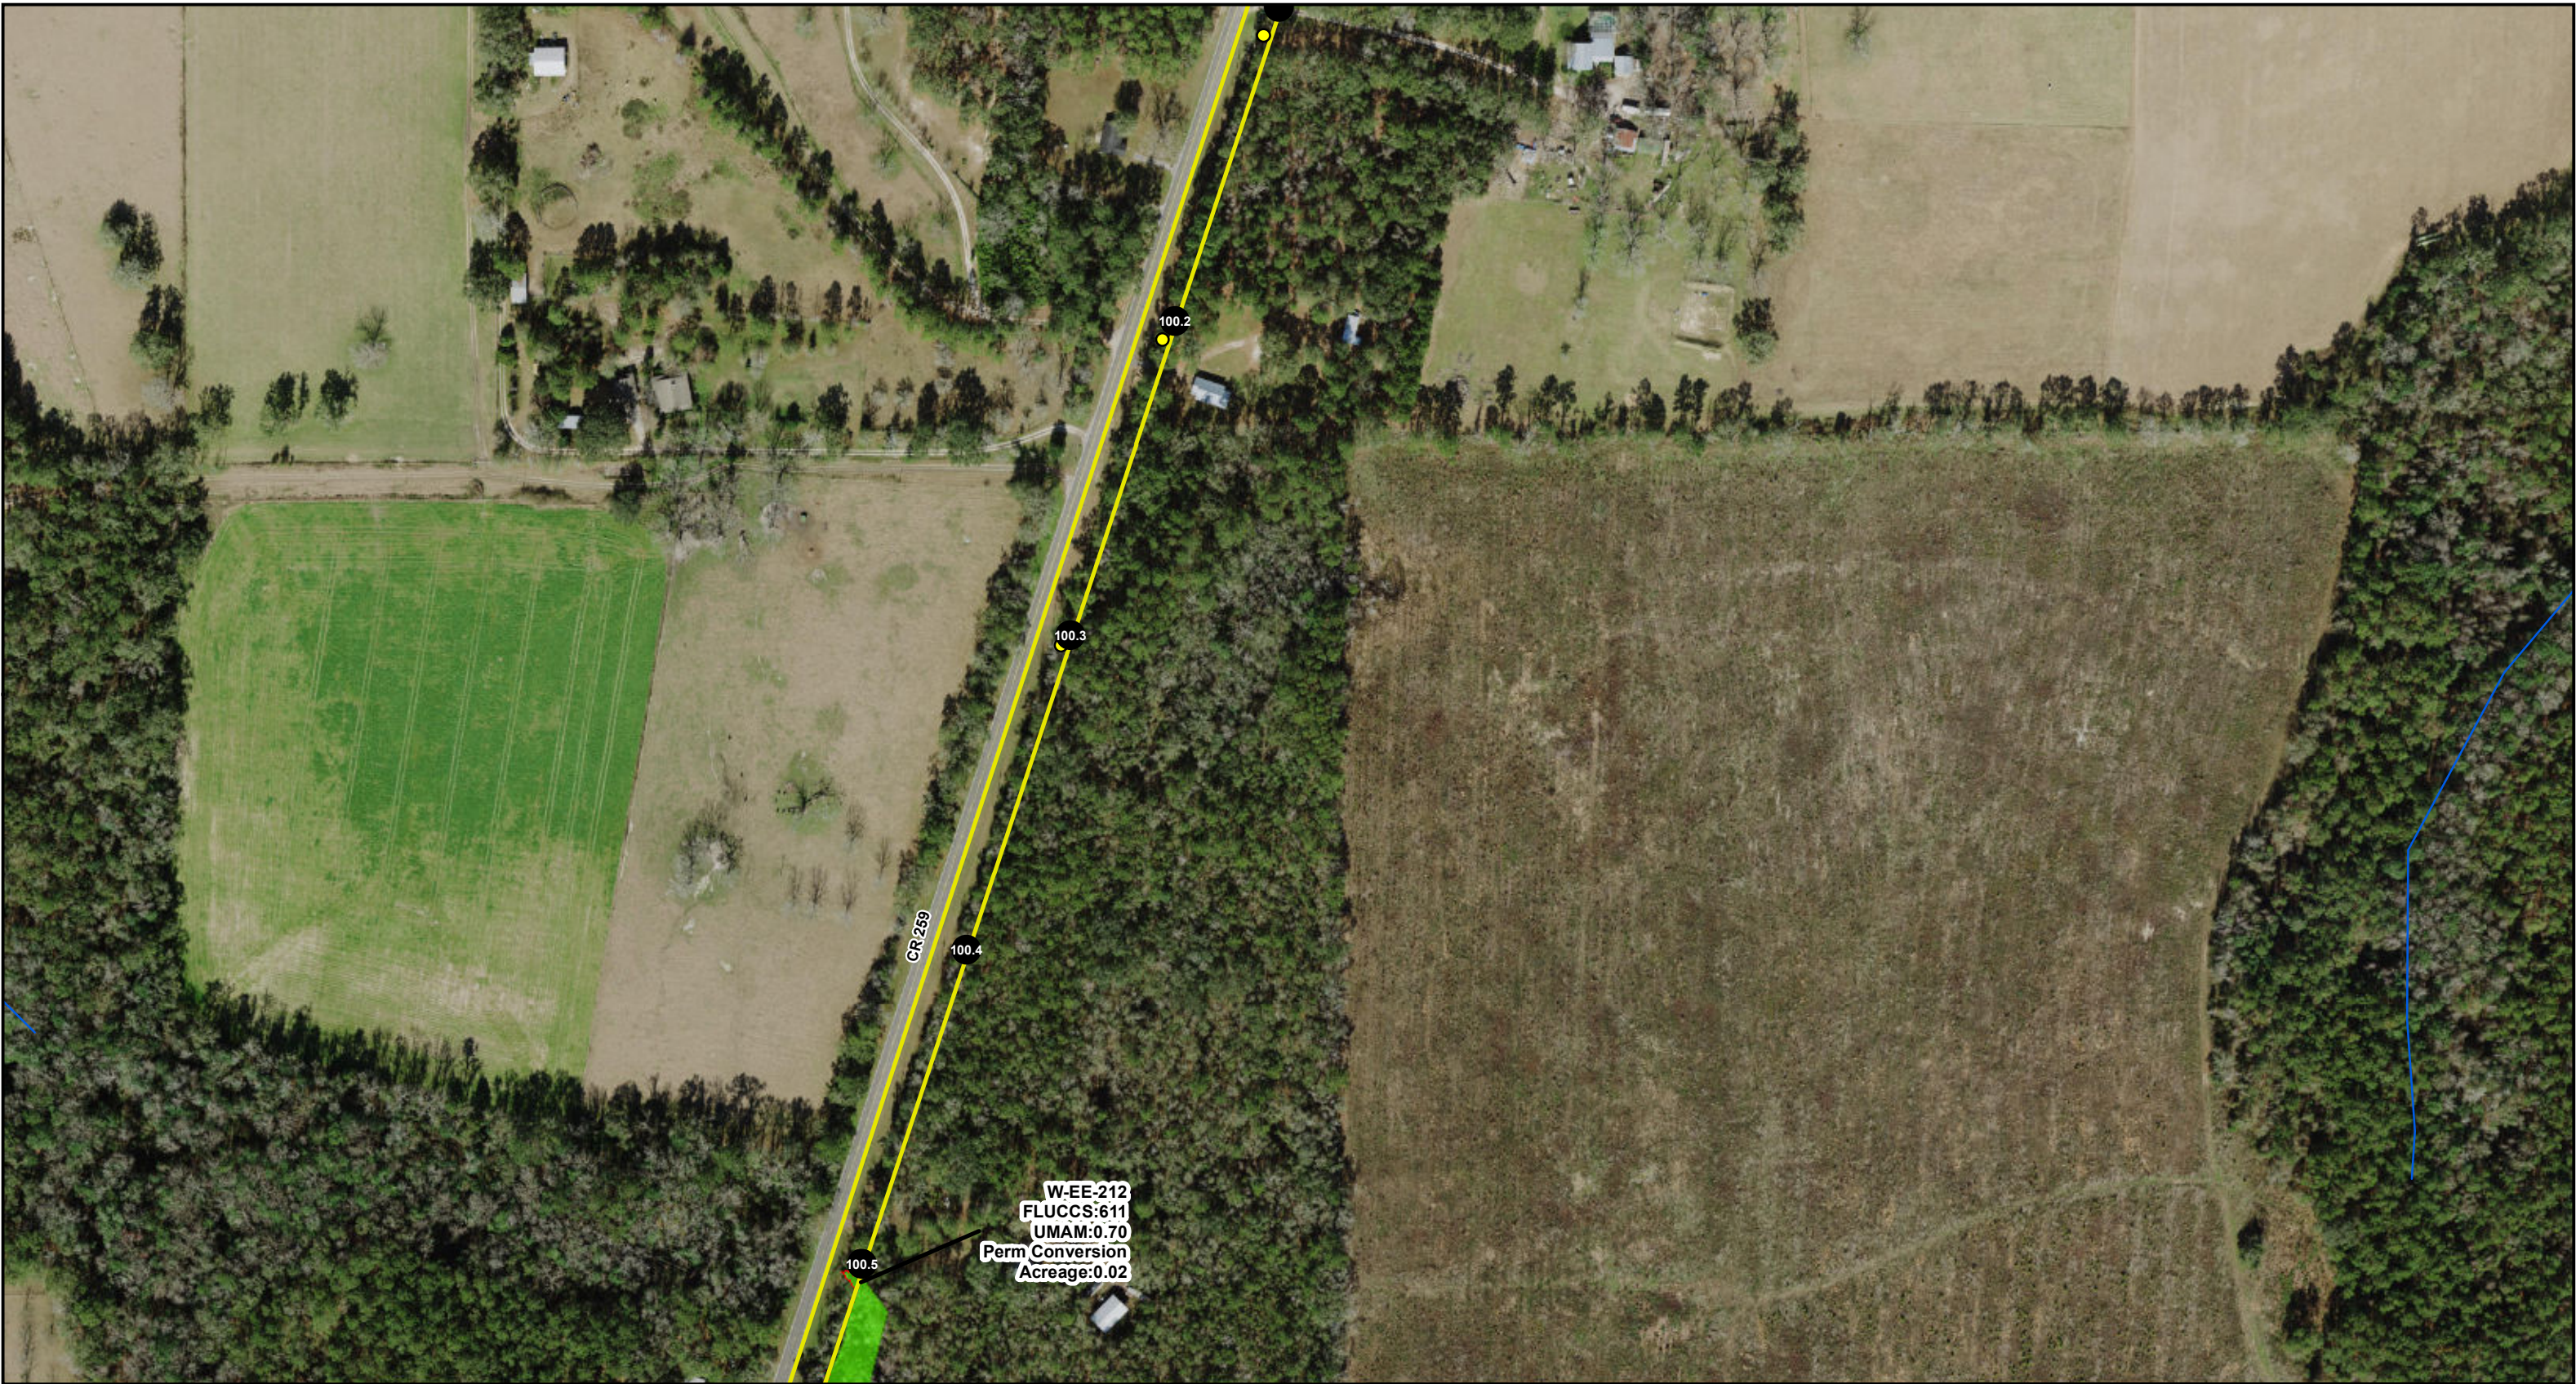

LEGEND

- Mile Post
- Structures
- ~ Stream/River
- ▭ Project Boundary
- ▨ Perm Conversion
- ▭ Wetland




**REVISED FIGURE 5
WETLAND IMPACTS MAP**

SHEET 174 of 297 COUNTY: JEFFERSON
SCALE: 1 in = 250 feet FILE NAME: NFRC_WetlandsJDv3_Impacts_je
DRAWN BY: mseibel DATE: 3/18/2020 4:07:52 PM

NOTE: Acreage values of 0.00 are less than 0.01 acre. Refer to TABLE 8.

Sources: FDOT, 2018; ECT, 2019, E&E, 2019; Golder, 2019; ESRI, 2018

NORTH FLORIDA RESILIENCY CONNECTION

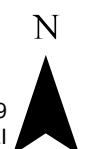

FPL 035809
20210015-EI

NAD 1983 StatePlane Florida North FIPS 0903 Feet



LEGEND

Mile Post

Structures

Project Boundary

Perm Conversion

Wetland



**REVISED FIGURE 5
WETLAND IMPACTS MAP**

SHEET 175 of 297

COUNTY: JEFFERSON

SCALE: 1 in = 250 feet

FILE NAME: NFRC_WetlandsJDv3_Impacts_je


DRAWN BY: mseibel

DATE: 3/18/2020 4:07:52 PM

NOTE: Acreage values of 0.00 are less than 0.01 acre. Refer to TABLE 8.

Sources: FDOT, 2018; ECT, 2019, E&E, 2019; Golder, 2019; ESRI, 2018

NORTH FLORIDA RESILIENCY CONNECTION

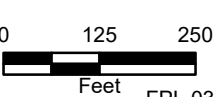

FPL 035810
20210015-EI



NAD 1983 StatePlane Florida North FIPS 0903 Feet



LEGEND

● Mile Post
● Structures
▭ Project Boundary

▭ Wetland





**REVISED FIGURE 5
WETLAND IMPACTS MAP**

SHEET 176 of 297 COUNTY: JEFFERSON
SCALE: 1 in = 250 feet FILE NAME: NFRC_WetlandsJDv3_Impacts_je
DRAWN BY: mseibel DATE: 3/18/2020 4:07:52 PM

NOTE: Acreage values of 0.00 are less than 0.01 acre. Refer to TABLE 8.

Sources: FDOT, 2018; ECT, 2019, E&E, 2019; Golder, 2019; ESRI, 2018

NORTH FLORIDA RESILIENCY CONNECTION

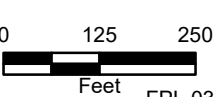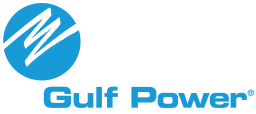

FPL 035811
20210015-EI



NAD 1983 StatePlane Florida North FIPS 0903 Feet



LEGEND

- Mile Post
- Structures
- Project Boundary

GEORGIA
Tallahassee
FLORIDA
Gulf of Mexico

**REVISED FIGURE 5
WETLAND IMPACTS MAP**

SHEET 177 of 297 COUNTY: JEFFERSON
SCALE: 1 in = 250 feet FILE NAME: NFRC_WetlandsJDv3_Impacts_je
DRAWN BY: mseibel DATE: 3/18/2020 4:07:52 PM

NOTE: Acreage values of 0.00 are less than 0.01 acre. Refer to TABLE 8.

Sources: FDOT, 2018; ECT, 2019, E&E, 2019; Golder, 2019; ESRI, 2018

NORTH FLORIDA RESILIENCY CONNECTION

Gulf Power®

0 125 250
Feet

N

FPL 035812
20210015-EI

NAD 1983 StatePlane Florida North FIPS 0903 Feet



LEGEND

- Mile Post
- Structures
- Project Boundary

**REVISED FIGURE 5
WETLAND IMPACTS MAP**

SHEET 178 of 297 COUNTY: JEFFERSON
SCALE: 1 in = 250 feet FILE NAME: NFRC_WetlandsJDv3_Impacts_je
DRAWN BY: mseibel DATE: 3/18/2020 4:07:52 PM

NOTE: Acreage values of 0.00 are less than 0.01 acre. Refer to TABLE 8.

Sources: FDOT, 2018; ECT, 2019, E&E, 2019; Golder, 2019; ESRI, 2018

NORTH FLORIDA RESILIENCY CONNECTION

0 125 250
Feet

FPL 035813
20210015-EI

N

NAD 1983 StatePlane Florida North FIPS 0903 Feet



LEGEND

- Mile Post
- Structures
- Stream/River
- Project Boundary

**REVISED FIGURE 5
WETLAND IMPACTS MAP**

SHEET 179 of 297 COUNTY: JEFFERSON
SCALE: 1 in = 250 feet FILE NAME: NFRC_WetlandsJDv3_Impacts_je
DRAWN BY: mseibel DATE: 3/18/2020 4:07:52 PM

NOTE: Acreage values of 0.00 are less than 0.01 acre. Refer to TABLE 8.

Sources: FDOT, 2018; ECT, 2019, E&E, 2019; Golder, 2019; ESRI, 2018

NORTH FLORIDA RESILIENCY CONNECTION

0 125 250
Feet

FPL 035814
20210015-EI



LEGEND

- Mile Post
- Structures
- Stream/River
- Project Boundary

**REVISED FIGURE 5
WETLAND IMPACTS MAP**

SHEET 180 of 297 COUNTY: JEFFERSON
SCALE: 1 in = 250 feet FILE NAME: NFRC_WetlandsJDv3_Impacts_je
DRAWN BY: mseibel DATE: 3/18/2020 4:07:52 PM

NOTE: Acreage values of 0.00 are less than 0.01 acre. Refer to TABLE 8.

Sources: FDOT, 2018; ECT, 2019, E&E, 2019; Golder, 2019; ESRI, 2018

NORTH FLORIDA RESILIENCY CONNECTION

0 125 250
Feet

FPL 035815
20210015-EI

NAD 1983 StatePlane Florida North FIPS 0903 Feet



LEGEND

- Mile Post
- Structures
- Stream/River
- Project Boundary

**REVISED FIGURE 5
WETLAND IMPACTS MAP**

SHEET 181 of 297 COUNTY: JEFFERSON
SCALE: 1 in = 250 feet FILE NAME: NFRC_WetlandsJDv3_Impacts_je
DRAWN BY: mseibel DATE: 3/18/2020 4:07:52 PM

NOTE: Acreage values of 0.00 are less than 0.01 acre. Refer to TABLE 8.

Sources: FDOT, 2018; ECT, 2019, E&E, 2019; Golder, 2019; ESRI, 2018

NORTH FLORIDA RESILIENCY CONNECTION

0 125 250
Feet

FPL 035816
20210015-EI

NAD 1983 StatePlane Florida North FIPS 0903 Feet



LEGEND

- Mile Post
- Structures
- Guy Anchor
- Stream/River
- Project Boundary

**REVISED FIGURE 5
WETLAND IMPACTS MAP**

SHEET 182 of 297 COUNTY: JEFFERSON
SCALE: 1 in = 250 feet FILE NAME: NFRC_WetlandsJDv3_Impacts_je
DRAWN BY: mseibel DATE: 3/18/2020 4:07:52 PM

NOTE: Acreage values of 0.00 are less than 0.01 acre. Refer to TABLE 8.

Sources: FDOT, 2018; ECT, 2019, E&E, 2019; Golder, 2019; ESRI, 2018

NORTH FLORIDA RESILIENCY CONNECTION

0 125 250
Feet

N

FPL 035817
20210015-EI

NAD 1983 StatePlane Florida North FIPS 0903 Feet



LEGEND

- Mile Post
- Structures
- Project Boundary
- Wetland

**REVISED FIGURE 5
WETLAND IMPACTS MAP**

SHEET 183 of 297 COUNTY: JEFFERSON
SCALE: 1 in = 250 feet FILE NAME: NFRC_WetlandsJDv3_Impacts_je
DRAWN BY: mseibel DATE: 3/18/2020 4:07:52 PM

NOTE: Acreage values of 0.00 are less than 0.01 acre. Refer to TABLE 8.

Sources: FDOT, 2018; ECT, 2019, E&E, 2019; Golder, 2019; ESRI, 2018

NORTH FLORIDA RESILIENCY CONNECTION

0 125 250
Feet

N

FPL 035818
20210015-EI



LEGEND

- Mile Post
- Structures
- Stream/River
- Project Boundary
- Wetland




**REVISED FIGURE 5
WETLAND IMPACTS MAP**

SHEET 184 of 297 COUNTY: JEFFERSON
SCALE: 1 in = 250 feet FILE NAME: NFRC_WetlandsJDv3_Impacts_j
DRAWN BY: mseibel DATE: 3/18/2020 4:07:52 PM

NOTE: Acreage values of 0.00 are less than 0.01 acre. Refer to TABLE 8.

Sources: FDOT, 2018; ECT, 2019, E&E, 2019; Golder, 2019; ESRI, 2018

NORTH FLORIDA RESILIENCY CONNECTION

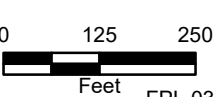

FPL 035819
20210015-EI




NAD 1983 StatePlane Florida North FIPS 0903 Feet



LEGEND

- | | | |
|------------------|-------------------|---------|
| ● Mile Post | Perm Conversion | Wetland |
| ● Structures | Perm Fill | Ditch |
| ● Guy Anchor | Perm Maintained | |
| Stream/River | Temp Construction | |
| Project Boundary | Temp Matting | |

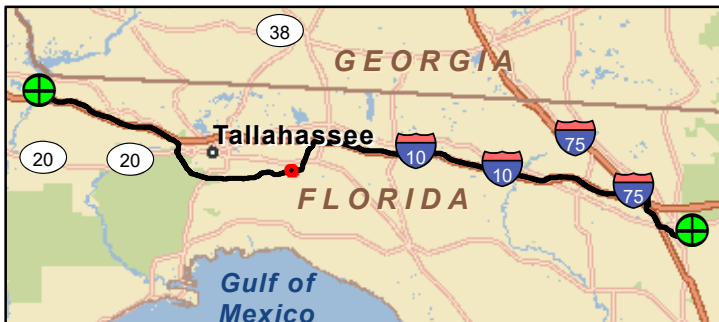


**REVISED FIGURE 5
WETLAND IMPACTS MAP**

SHEET 185 of 297 COUNTY: JEFFERSON
SCALE: 1 in = 250 feet FILE NAME: NFRC_WetlandsJDv3_Impacts_je
DRAWN BY: mseibel DATE: 3/18/2020 4:07:52 PM


NOTE: Acreage values of 0.00 are less than 0.01 acre. Refer to TABLE 8.

Sources: FDOT, 2018; ECT, 2019, E&E, 2019; Golder, 2019; ESRI, 2018

NORTH FLORIDA RESILIENCY CONNECTION

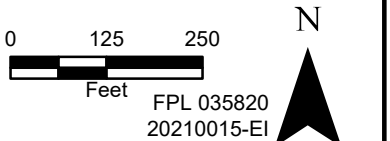

NAD 1983 StatePlane Florida North FIPS 0903 Feet

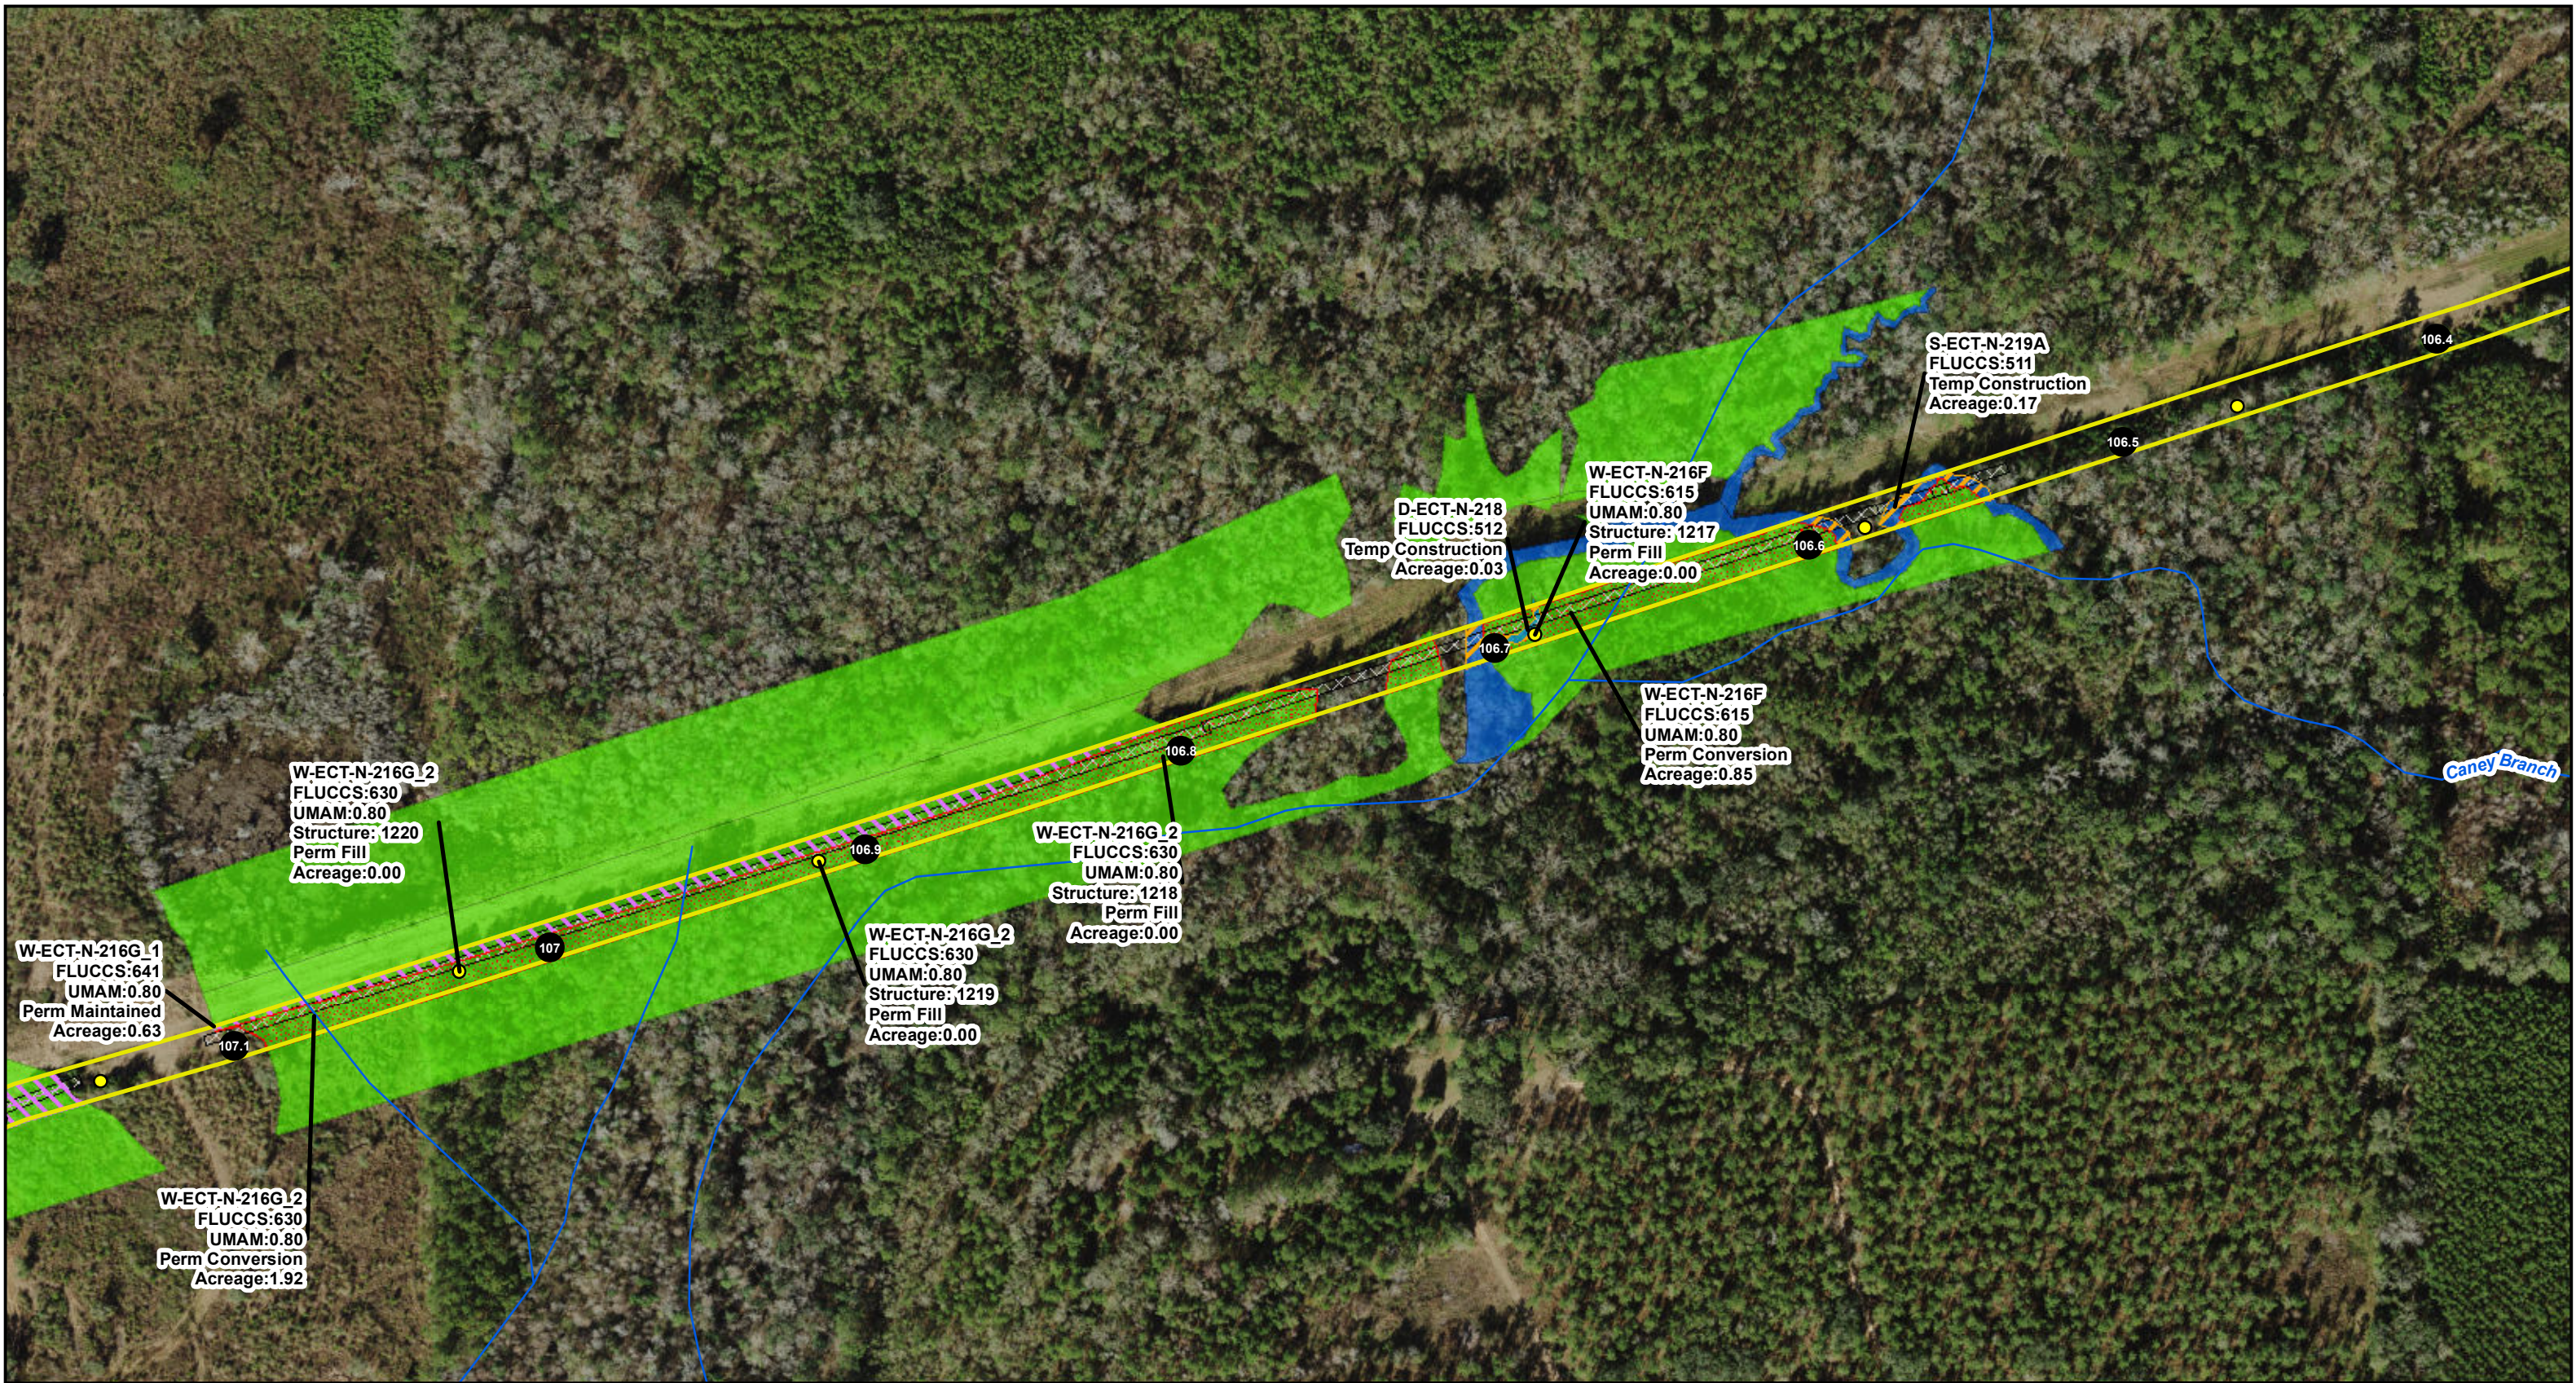

LEGEND

● Mile Post	Perm Conversion	Wetland
● Structures	Perm Fill	Ditch
Stream/River	Perm Maintained	Stream
Project Boundary	Temp Construction	
	Temp Matting	




**REVISED FIGURE 5
WETLAND IMPACTS MAP**

SHEET 186 of 297 COUNTY: JEFFERSON
SCALE: 1 in = 250 feet FILE NAME: NFRC_WetlandsJDv3_Impacts_je
DRAWN BY: mseibel DATE: 3/18/2020 4:07:52 PM

NOTE: Acreage values of 0.00 are less than 0.01 acre. Refer to TABLE 8.

Sources: FDOT, 2018; ECT, 2019, E&E, 2019; Golder, 2019; ESRI, 2018

NORTH FLORIDA RESILIENCY CONNECTION

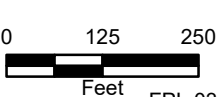

FPL 035821
20210015-EI



NAD 1983 StatePlane Florida North FIPS 0903 Feet



LEGEND

● Mile Post	▨ Perm Conversion	■ Wetland
● Structures	▨ Perm Fill	■ Waterbody
● Guy Anchor	▨ Perm Maintained	
~ Stream/River	▨ Temp Matting	
▭ Project Boundary		




**REVISED FIGURE 5
WETLAND IMPACTS MAP**

SHEET 187 of 297 COUNTY: JEFFERSON
SCALE: 1 in = 250 feet FILE NAME: NFRC_WetlandsJDv3_Impacts_je
DRAWN BY: mseibel DATE: 3/18/2020 4:07:52 PM

NOTE: Acreage values of 0.00 are less than 0.01 acre. Refer to TABLE 8.

Sources: FDOT, 2018; ECT, 2019, E&E, 2019; Golder, 2019; ESRI, 2018


NORTH FLORIDA RESILIENCY CONNECTION

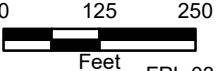

FPL 035822
20210015-EI



NAD 1983 StatePlane Florida North FIPS 0903 Feet

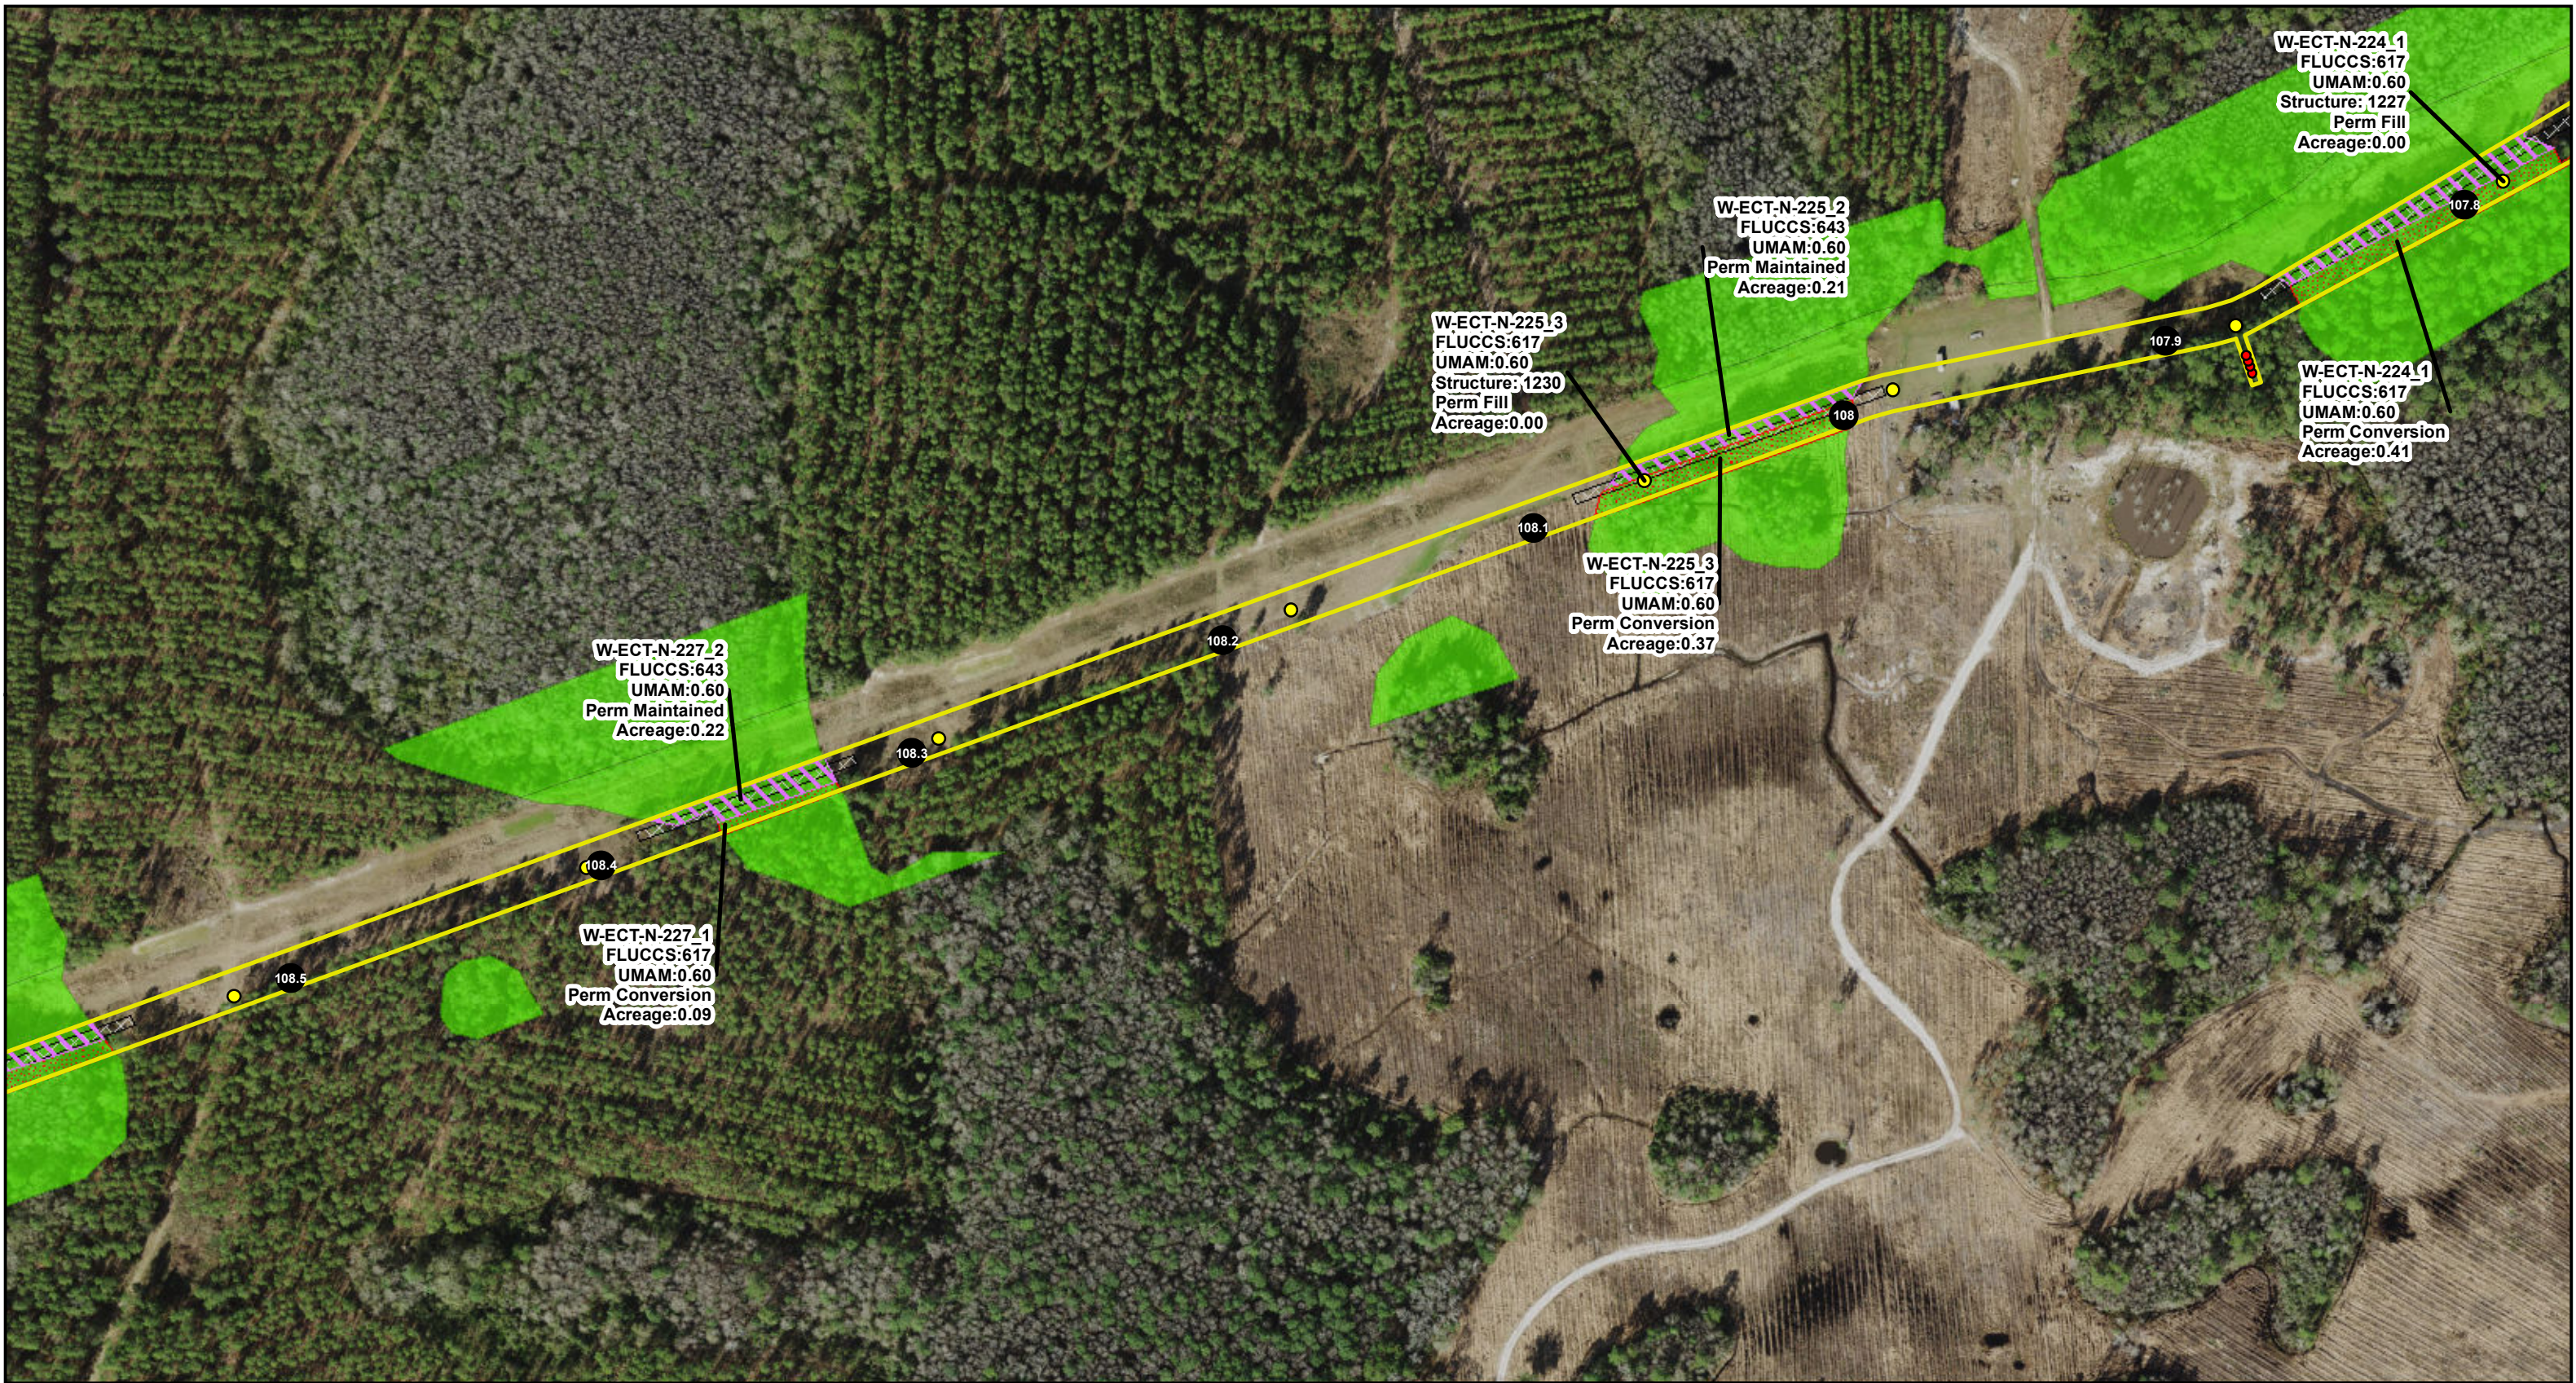

LEGEND

- | | | |
|--------------------|-------------------|-----------|
| ● Mile Post | ▨ Perm Conversion | ■ Wetland |
| ● Structures | ▨ Perm Fill | |
| ● Guy Anchor | ▨ Perm Maintained | |
| ▭ Project Boundary | ▨ Temp Matting | |




**REVISED FIGURE 5
WETLAND IMPACTS MAP**

SHEET 188 of 297 COUNTY: JEFFERSON
SCALE: 1 in = 250 feet FILE NAME: NFRC_WetlandsJDv3_Impacts_je
DRAWN BY: mseibel DATE: 3/18/2020 4:07:52 PM

NOTE: Acreage values of 0.00 are less than 0.01 acre. Refer to TABLE 8.

Sources: FDOT, 2018; ECT, 2019, E&E, 2019; Golder, 2019; ESRI, 2018


NORTH FLORIDA RESILIENCY CONNECTION

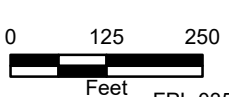

FPL 035823
20210015-EI



NAD 1983 StatePlane Florida North FIPS 0903 Feet

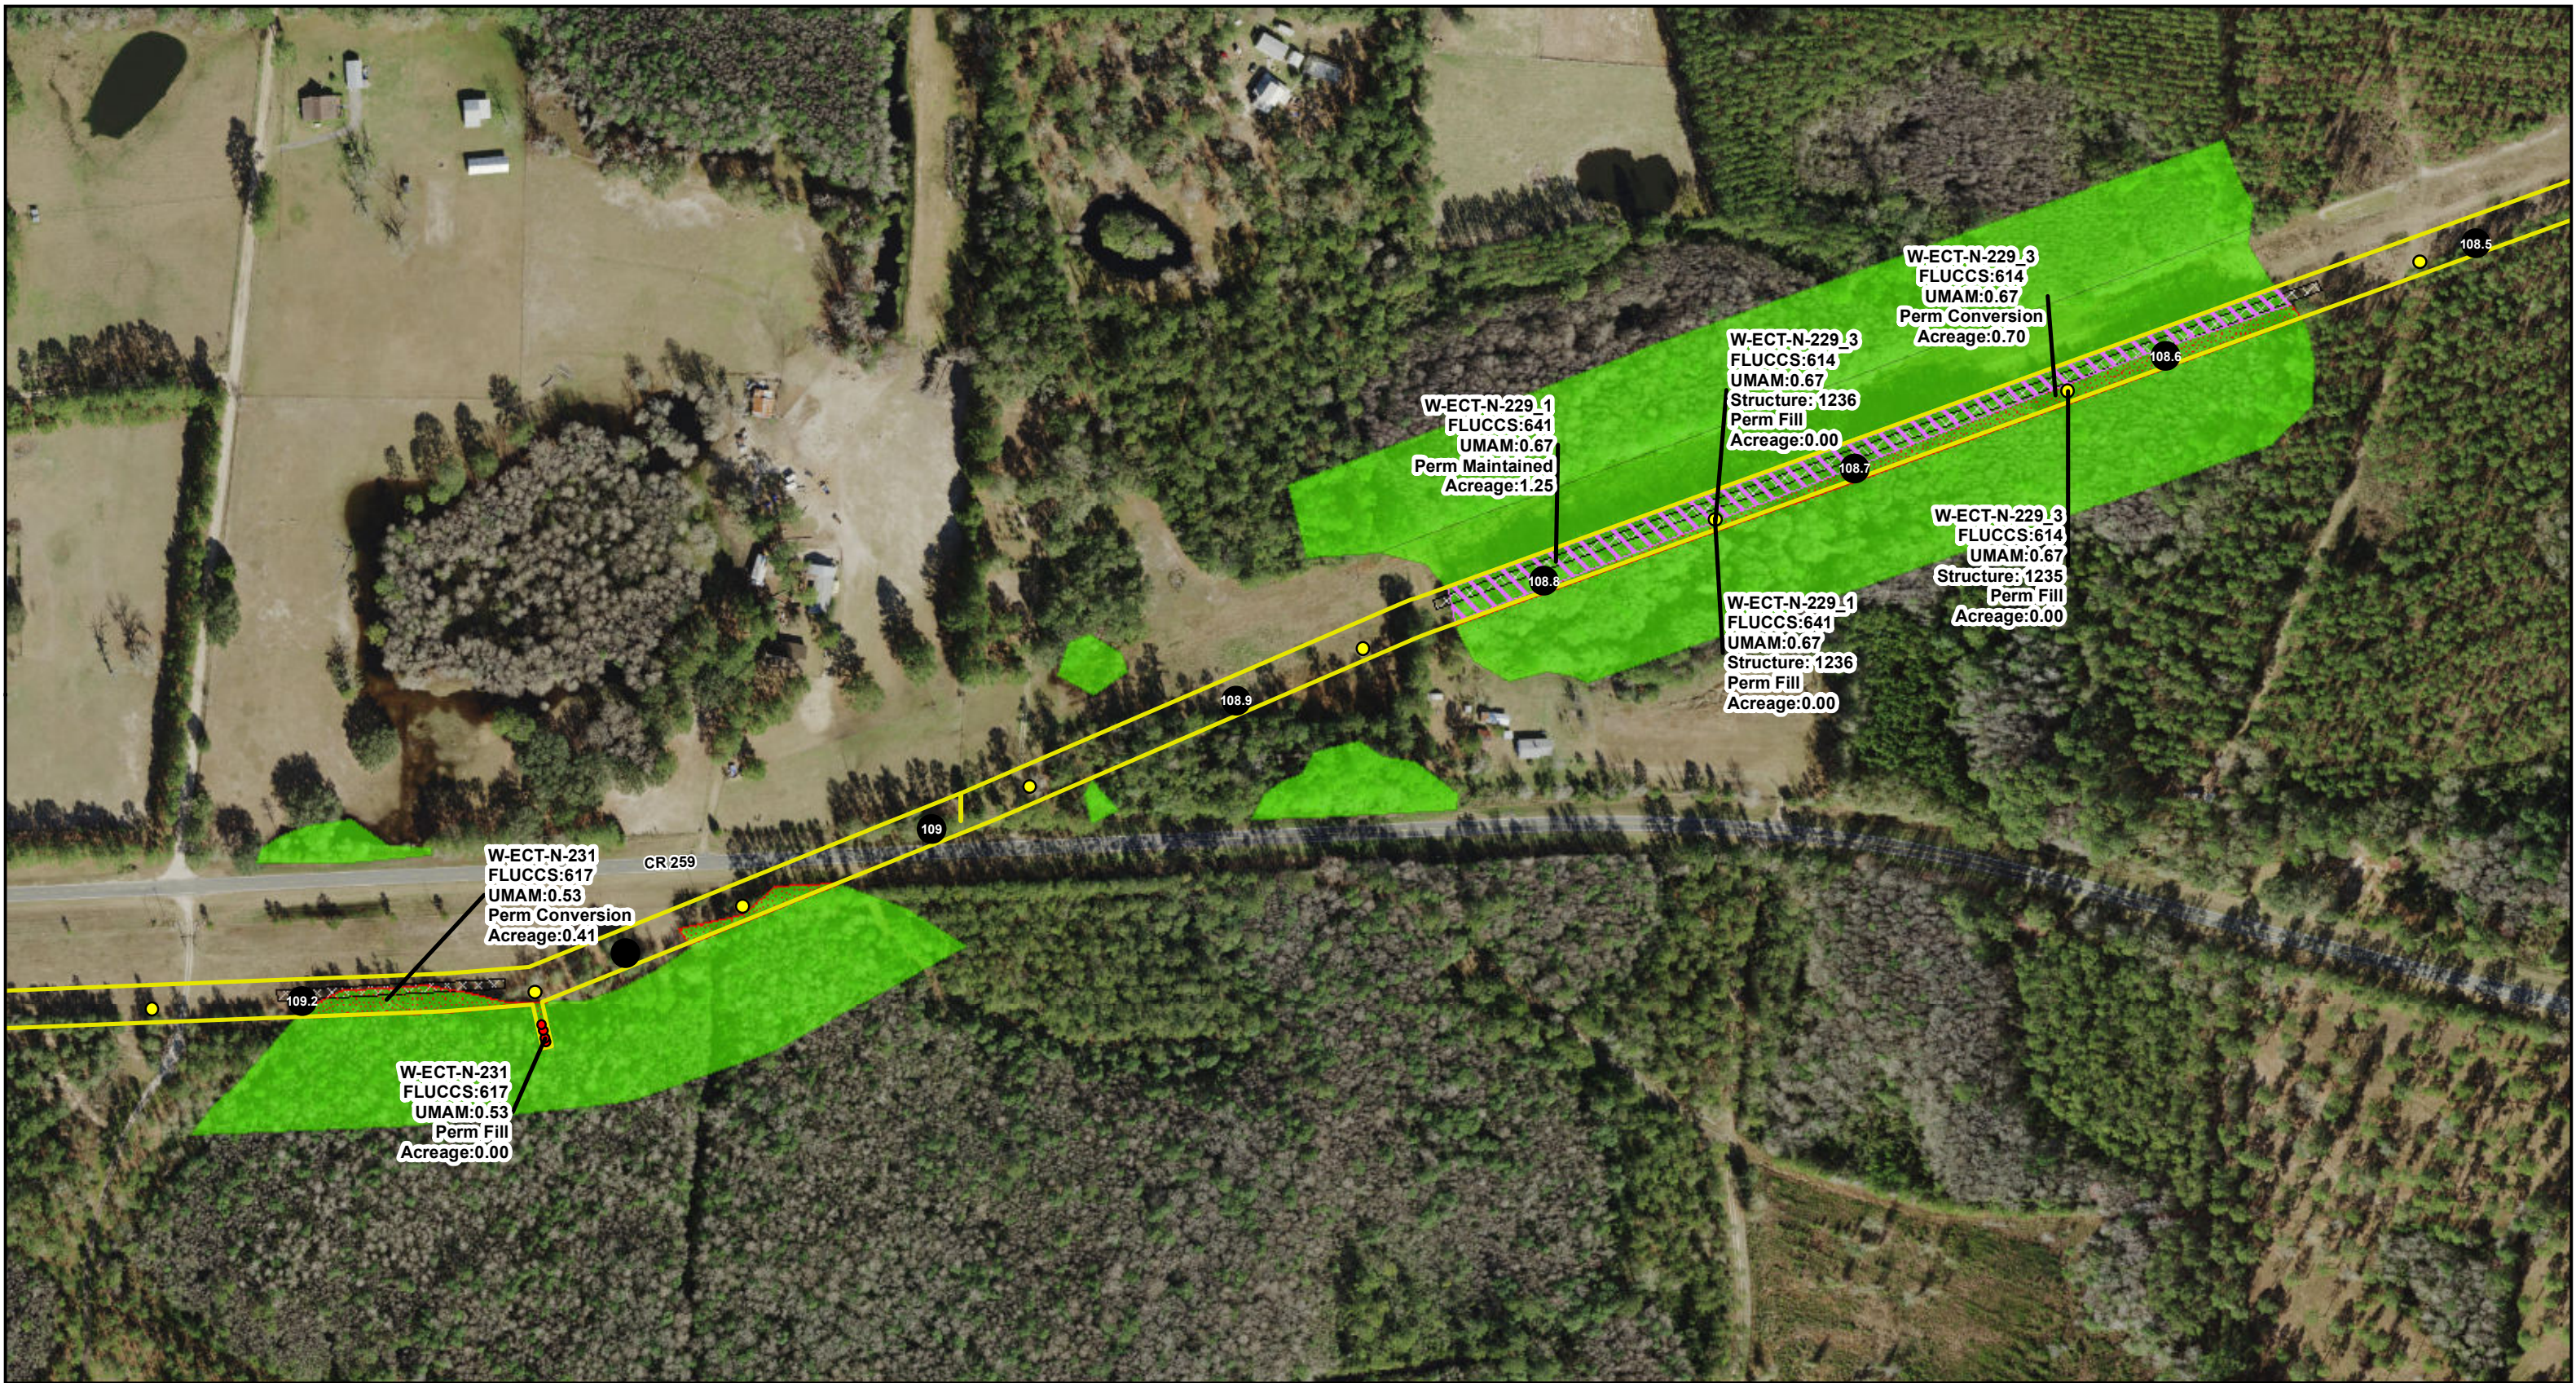

LEGEND

● Mile Post	▨ Perm Conversion	■ Wetland
● Structures	▨ Perm Fill	
● Guy Anchor	▨ Perm Maintained	
▭ Project Boundary	▨ Temp Matting	




**REVISED FIGURE 5
WETLAND IMPACTS MAP**

SHEET 189 of 297 COUNTY: JEFFERSON
SCALE: 1 in = 250 feet FILE NAME: NFRC_WetlandsJDv3_Impacts_j
DRAWN BY: mseibel DATE: 3/18/2020 4:07:52 PM

NOTE: Acreage values of 0.00 are less than 0.01 acre. Refer to TABLE 8.

Sources: FDOT, 2018; ECT, 2019, E&E, 2019; Golder, 2019; ESRI, 2018

NORTH FLORIDA RESILIENCY CONNECTION

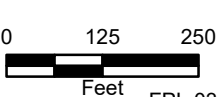

FPL 035824
20210015-EI



NAD 1983 StatePlane Florida North FIPS 0903 Feet



LEGEND

● Mile Post	▨ Perm Conversion	■ Wetland
● Structures	▨ Temp Matting	
● Guy Anchor		
~ Stream/River		
▭ Project Boundary		




**REVISED FIGURE 5
WETLAND IMPACTS MAP**

SHEET 190 of 297 COUNTY: JEFFERSON
SCALE: 1 in = 250 feet FILE NAME: NFRC_WetlandsJDv3_Impacts_j
DRAWN BY: mseibel DATE: 3/18/2020 4:07:52 PM

NOTE: Acreage values of 0.00 are less than 0.01 acre. Refer to TABLE 8.

Sources: FDOT, 2018; ECT, 2019, E&E, 2019; Golder, 2019; ESRI, 2018

NORTH FLORIDA RESILIENCY CONNECTION

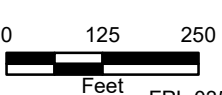

FPL 035825
20210015-EI

N

NAD 1983 StatePlane Florida North FIPS 0903 Feet



LEGEND

- Mile Post
- Structures
- ▭ Project Boundary
- ▨ Perm Conversion
- ▨ Perm Fill
- ▨ Perm Maintained
- ▨ Temp Matting
- Wetland




**REVISED FIGURE 5
WETLAND IMPACTS MAP**

SHEET 191 of 297 COUNTY: JEFFERSON
SCALE: 1 in = 250 feet FILE NAME: NFRC_WetlandsJDv3_Impacts_je
DRAWN BY: mseibel DATE: 3/18/2020 4:07:52 PM

NOTE: Acreage values of 0.00 are less than 0.01 acre. Refer to TABLE 8.

Sources: FDOT, 2018; ECT, 2019, E&E, 2019; Golder, 2019; ESRI, 2018

NORTH FLORIDA RESILIENCY CONNECTION

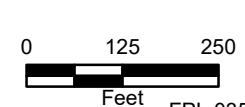

FPL 035826
20210015-EI

NAD 1983 StatePlane Florida North FIPS 0903 Feet



LEGEND

- | | | |
|------------------|-----------------|---------|
| ● Mile Post | Perm Conversion | Wetland |
| ● Structures | Perm Maintained | |
| Stream/River | Temp Matting | |
| Project Boundary | | |




**REVISED FIGURE 5
WETLAND IMPACTS MAP**

SHEET 192 of 297 COUNTY: JEFFERSON
SCALE: 1 in = 250 feet FILE NAME: NFRC_WetlandsJDv3_Impacts_je
DRAWN BY: mseibel DATE: 3/18/2020 4:07:52 PM

NOTE: Acreage values of 0.00 are less than 0.01 acre. Refer to TABLE 8.

Sources: FDOT, 2018; ECT, 2019, E&E, 2019; Golder, 2019; ESRI, 2018

NORTH FLORIDA RESILIENCY CONNECTION

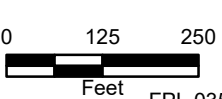

FPL 035827
20210015-EI



NAD 1983 StatePlane Florida North FIPS 0903 Feet